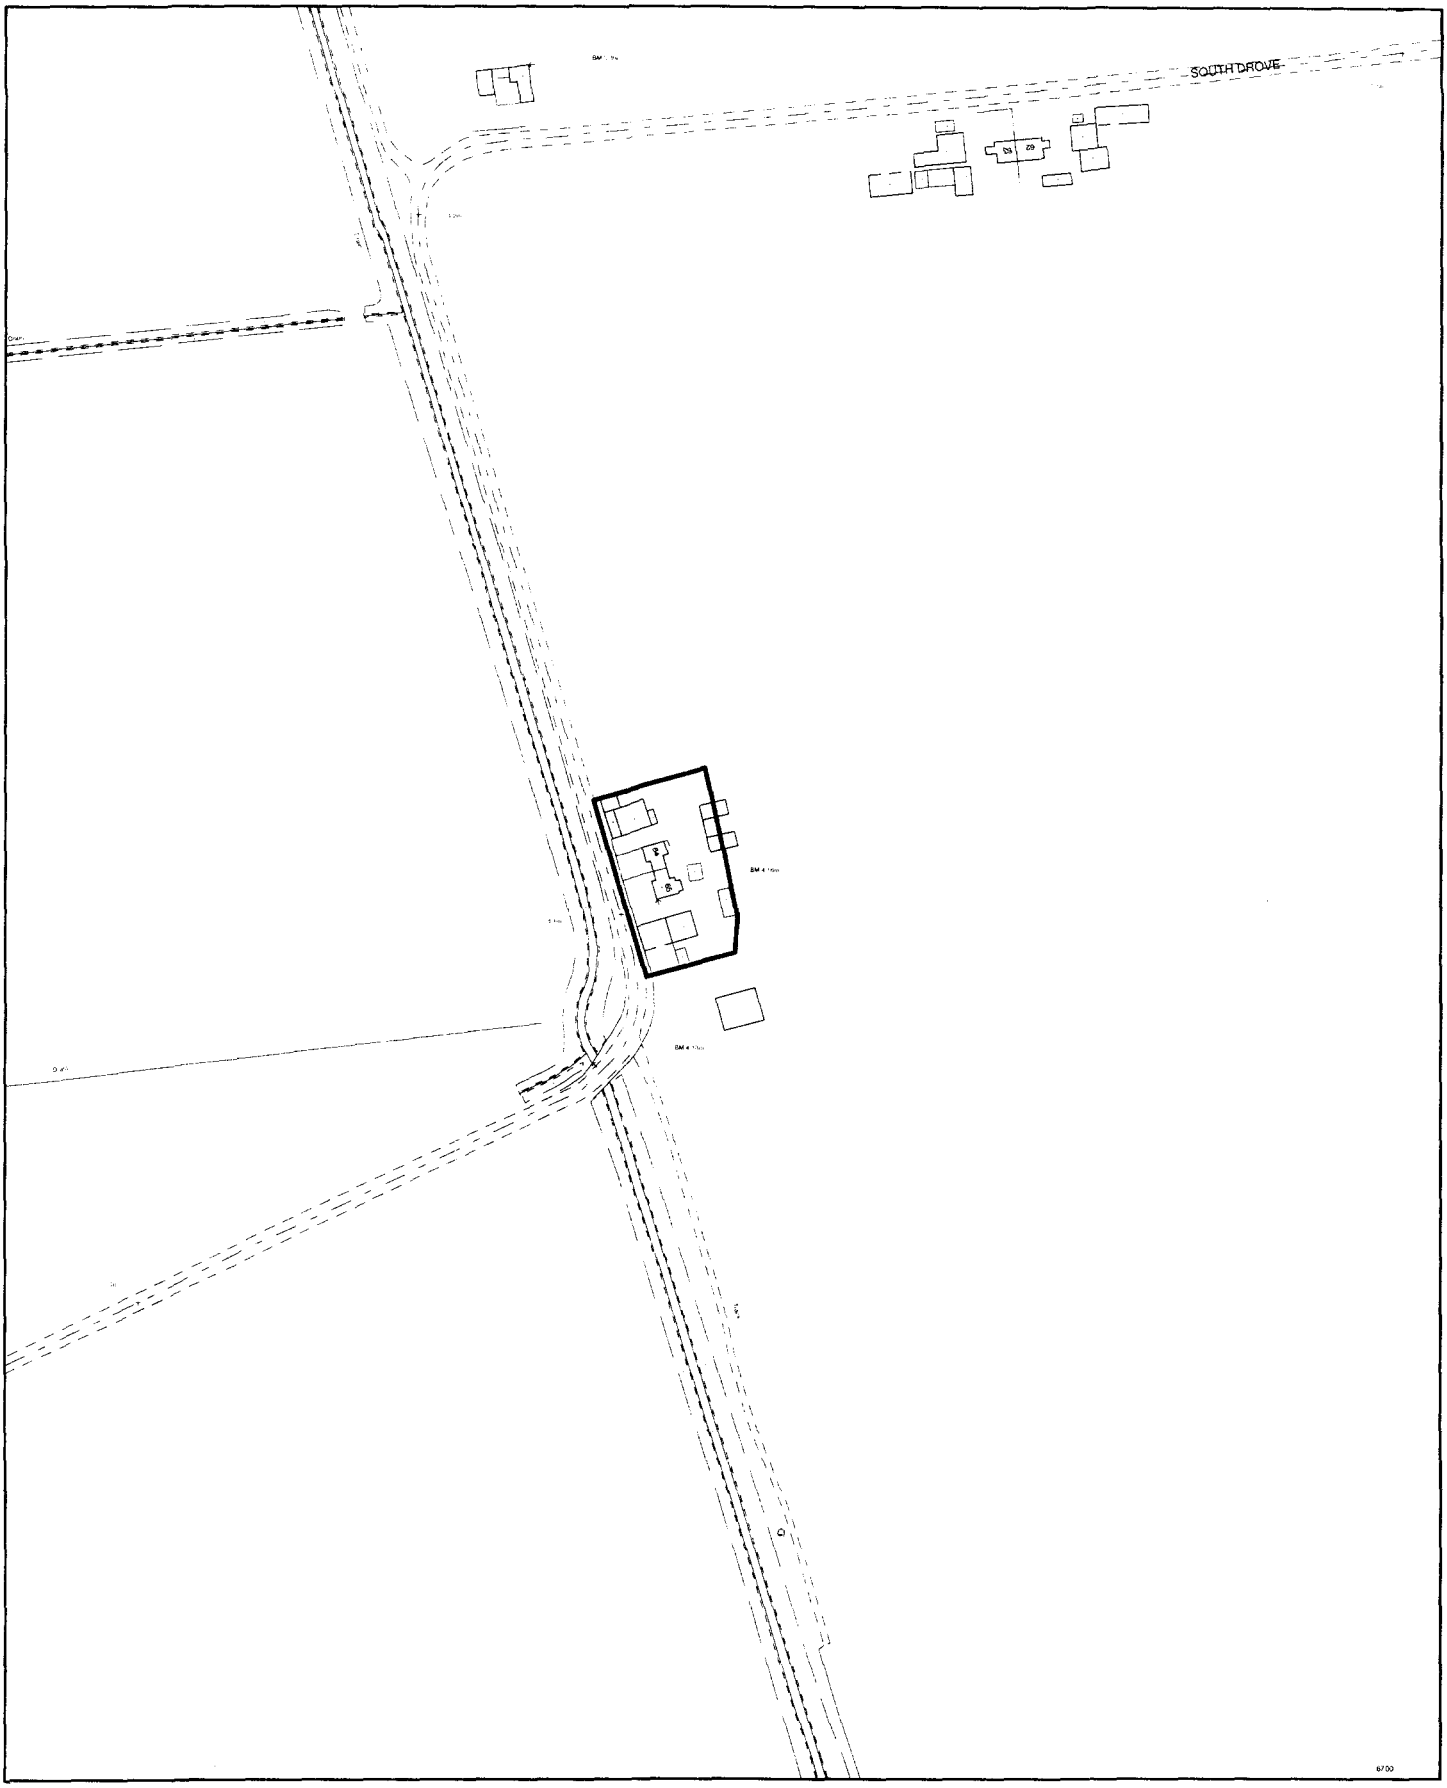


SOUTH HOLLAND DISTRICT COUNCIL

Planning Application Location Plan
Ward Member Notification

FILE COPY


H12/1049/00

Scale: 1:2500

PLEASE DO NOT COPY THIS PLAN
This map is reproduced from Ordnance Survey material with


HENRY SMITH'S CHARITY

SUTTON BRIDGE ESTATE

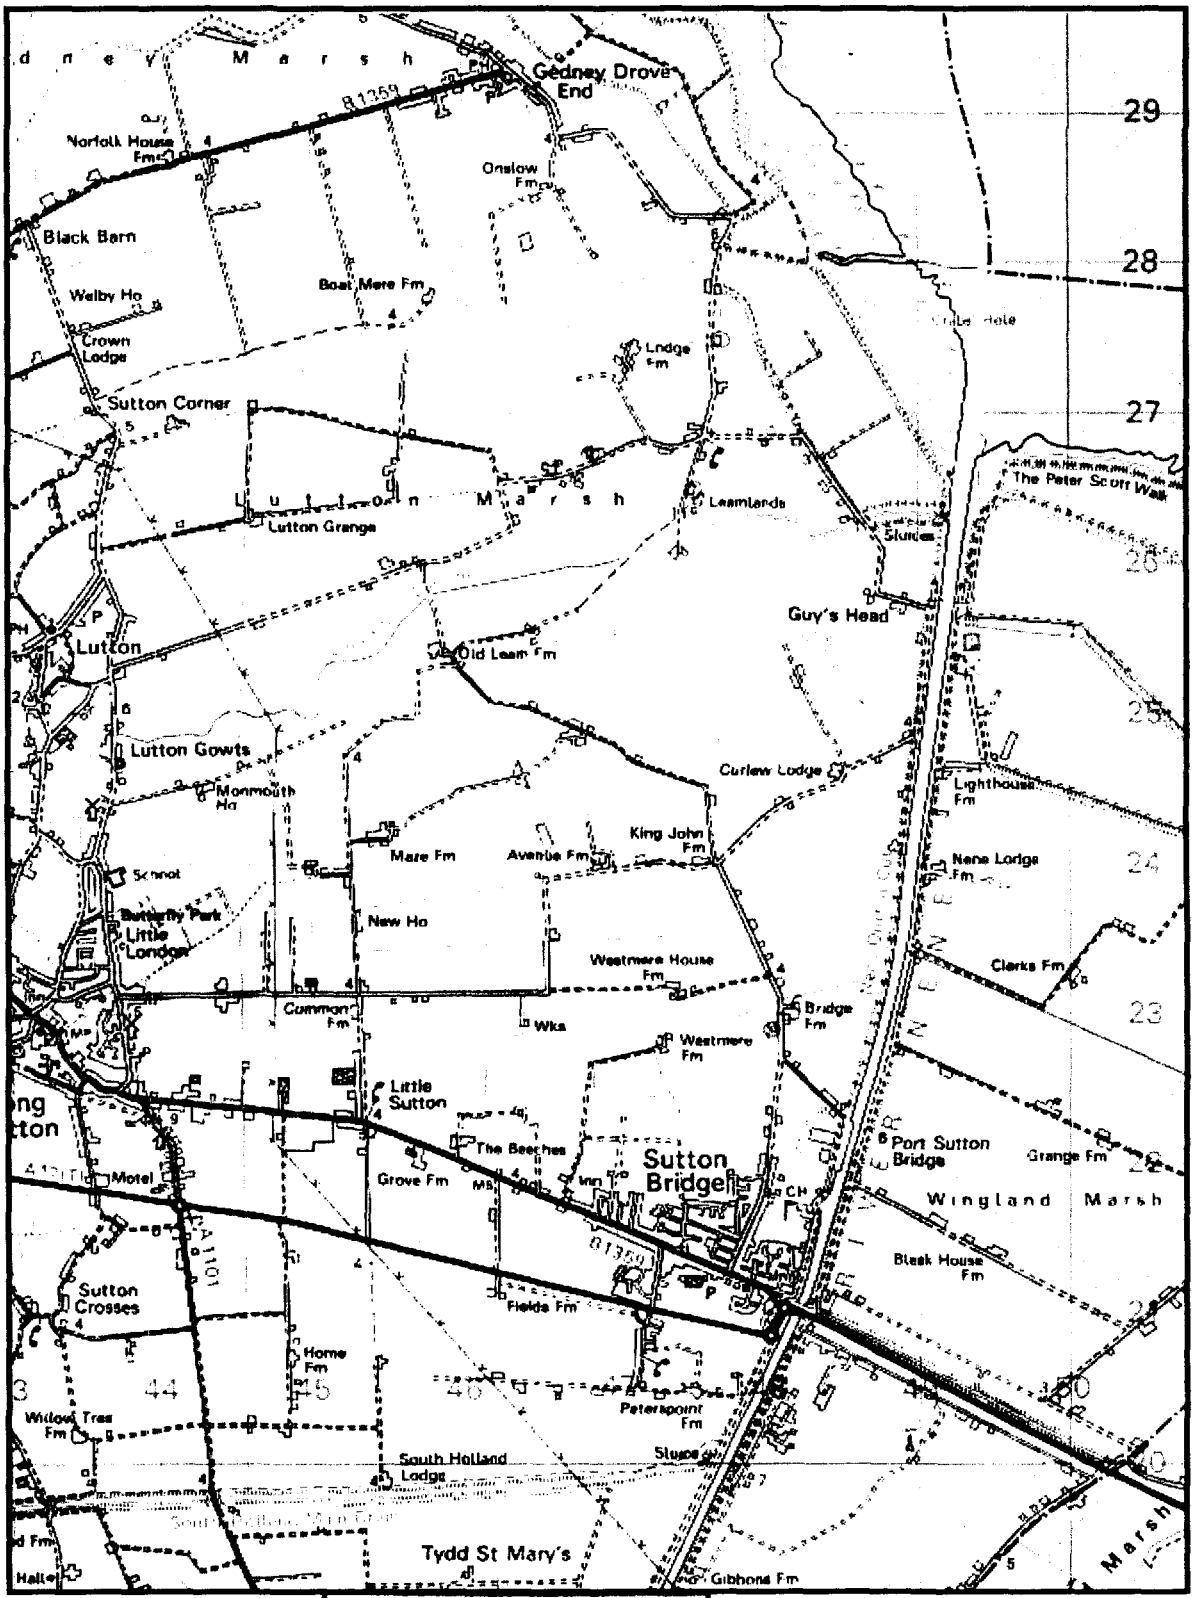


SOUTH HOLLAND DC
HOUSING & PLANNING
12 SEP 2000
Ref: 1049/00

Ref:C:\office\wpwin\partic~1\K043MAP

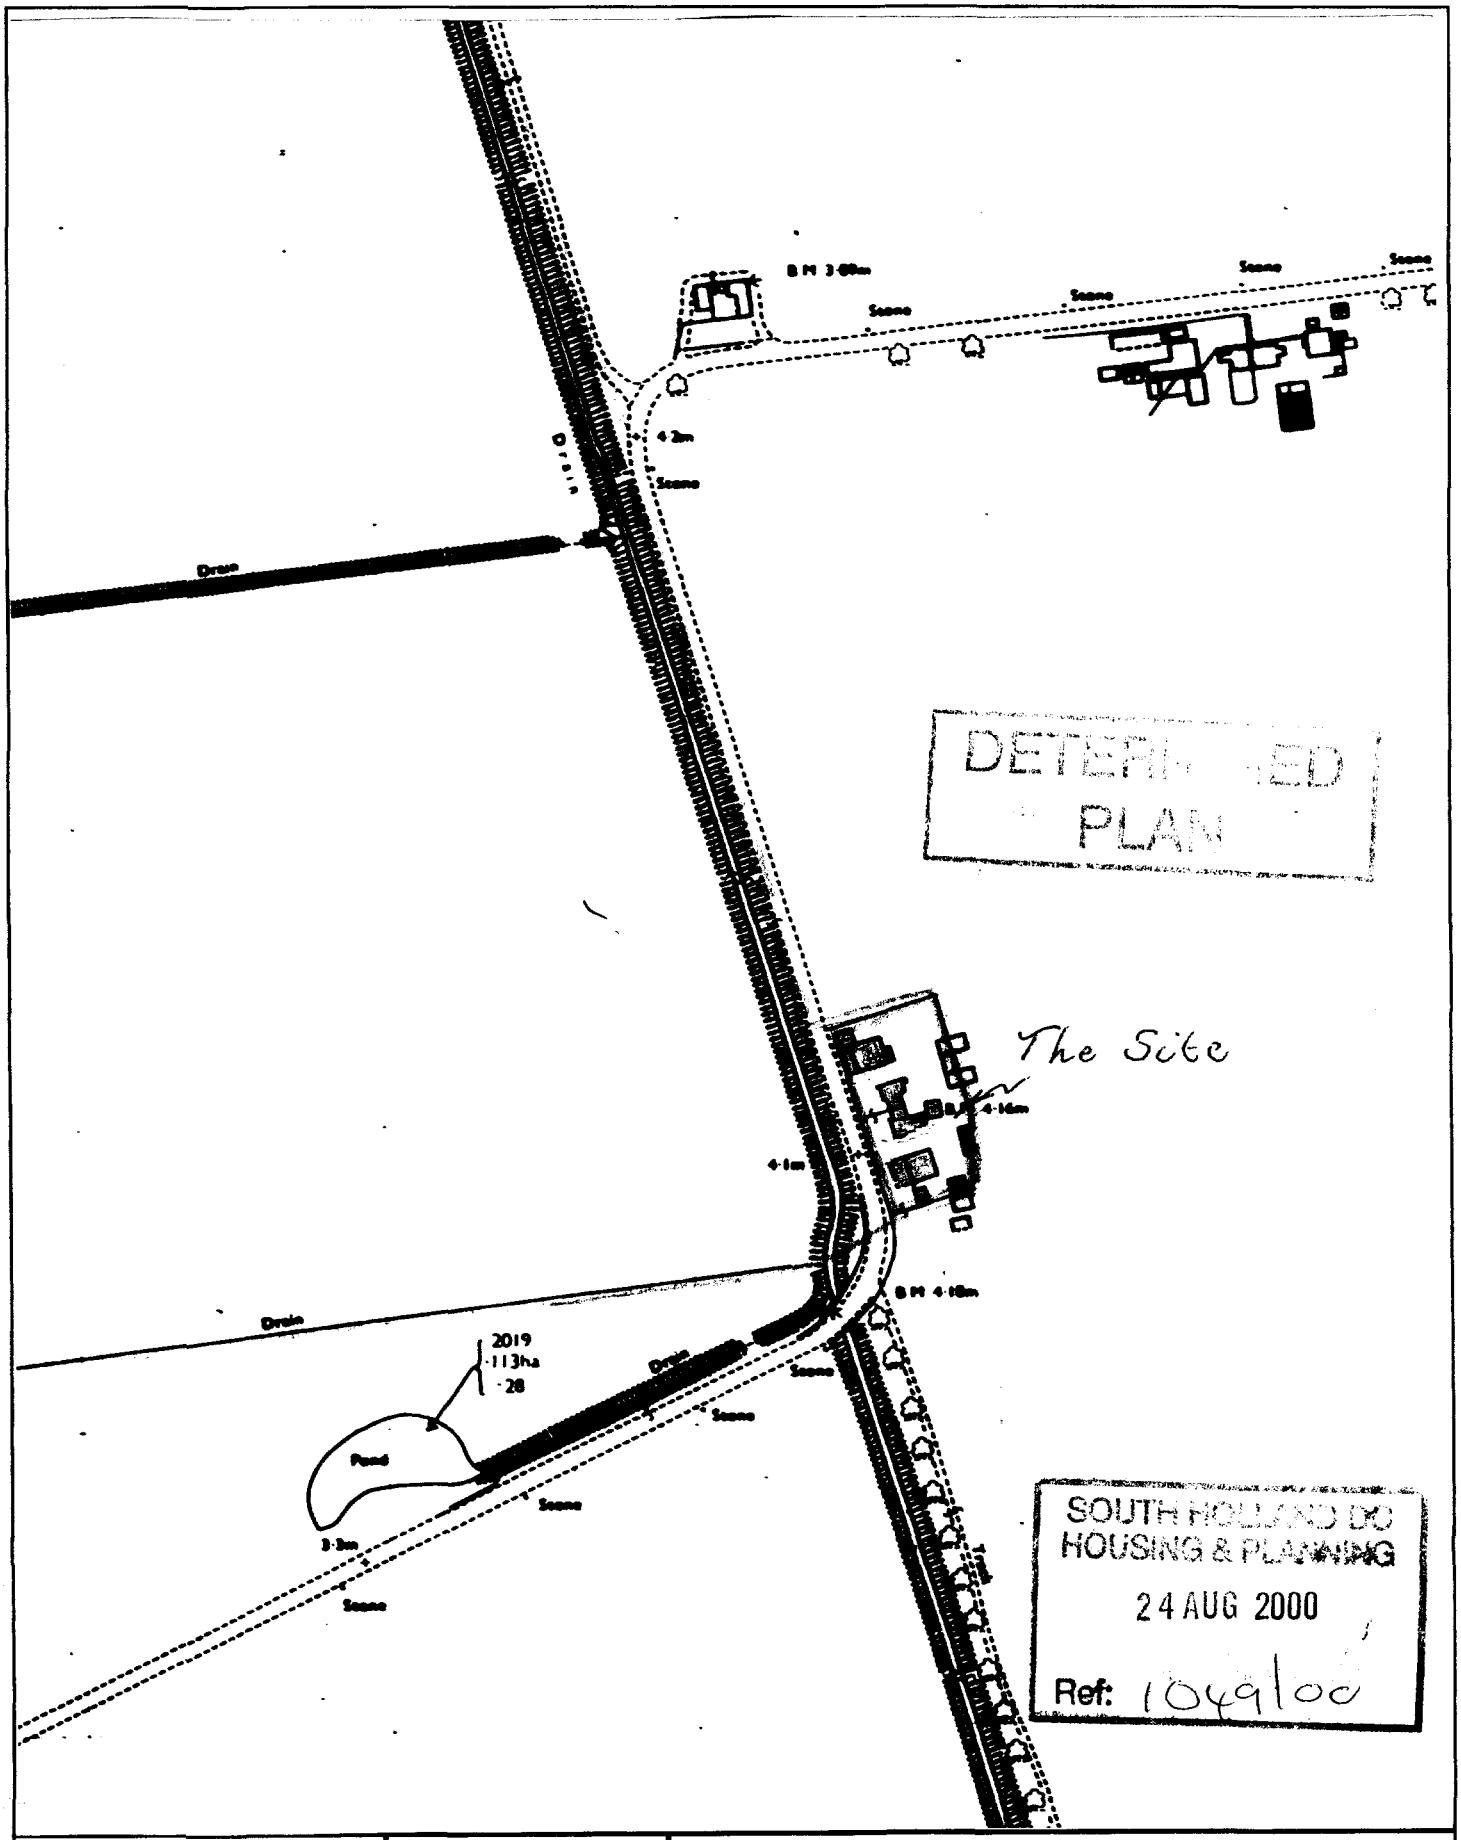

Drawing No. Holding 64 Site Plan	Drawn S.A.K. Scale 1:2500 Date 17–08–00	**RH & RW CLUTTON**
TITLE Sutton Bridge Estate		92 High Street East Grinstead, West Sussex, RH 19 3DF Tel: 01342 410122 Fax: 01342 314489 E–mail: mail@rhrwclutton.co.uk

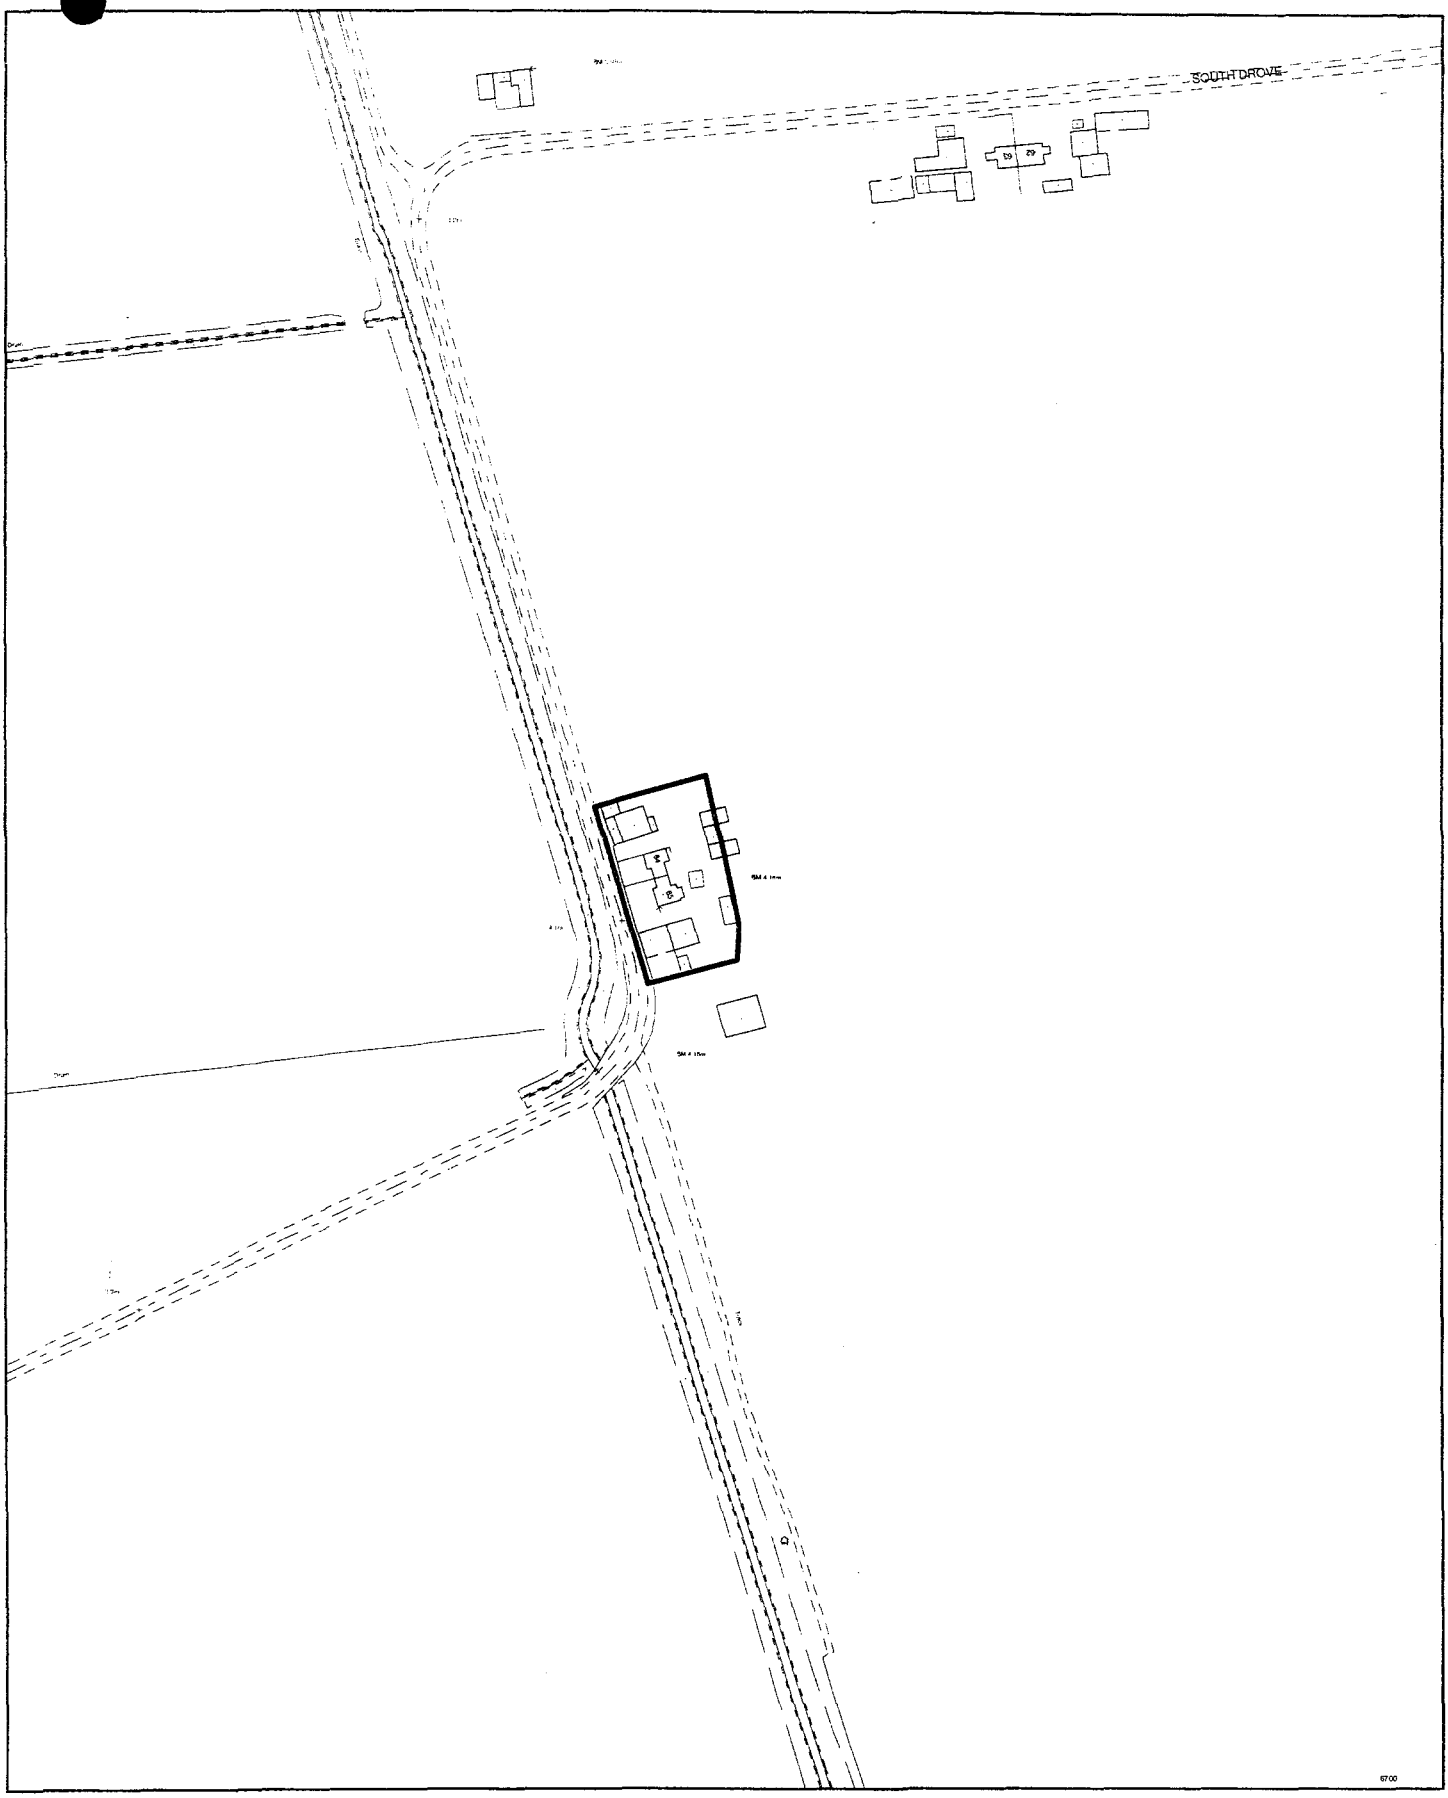

SOUTH HOLLAND DISTRICT COUNCIL

Planning Application Location Plan
Ward Member Notification

H12/1049/00

Scale: 1:2500

PLEASE DO NOT COPY THIS PLAN
This map is reproduced from Ordnance Survey material with