
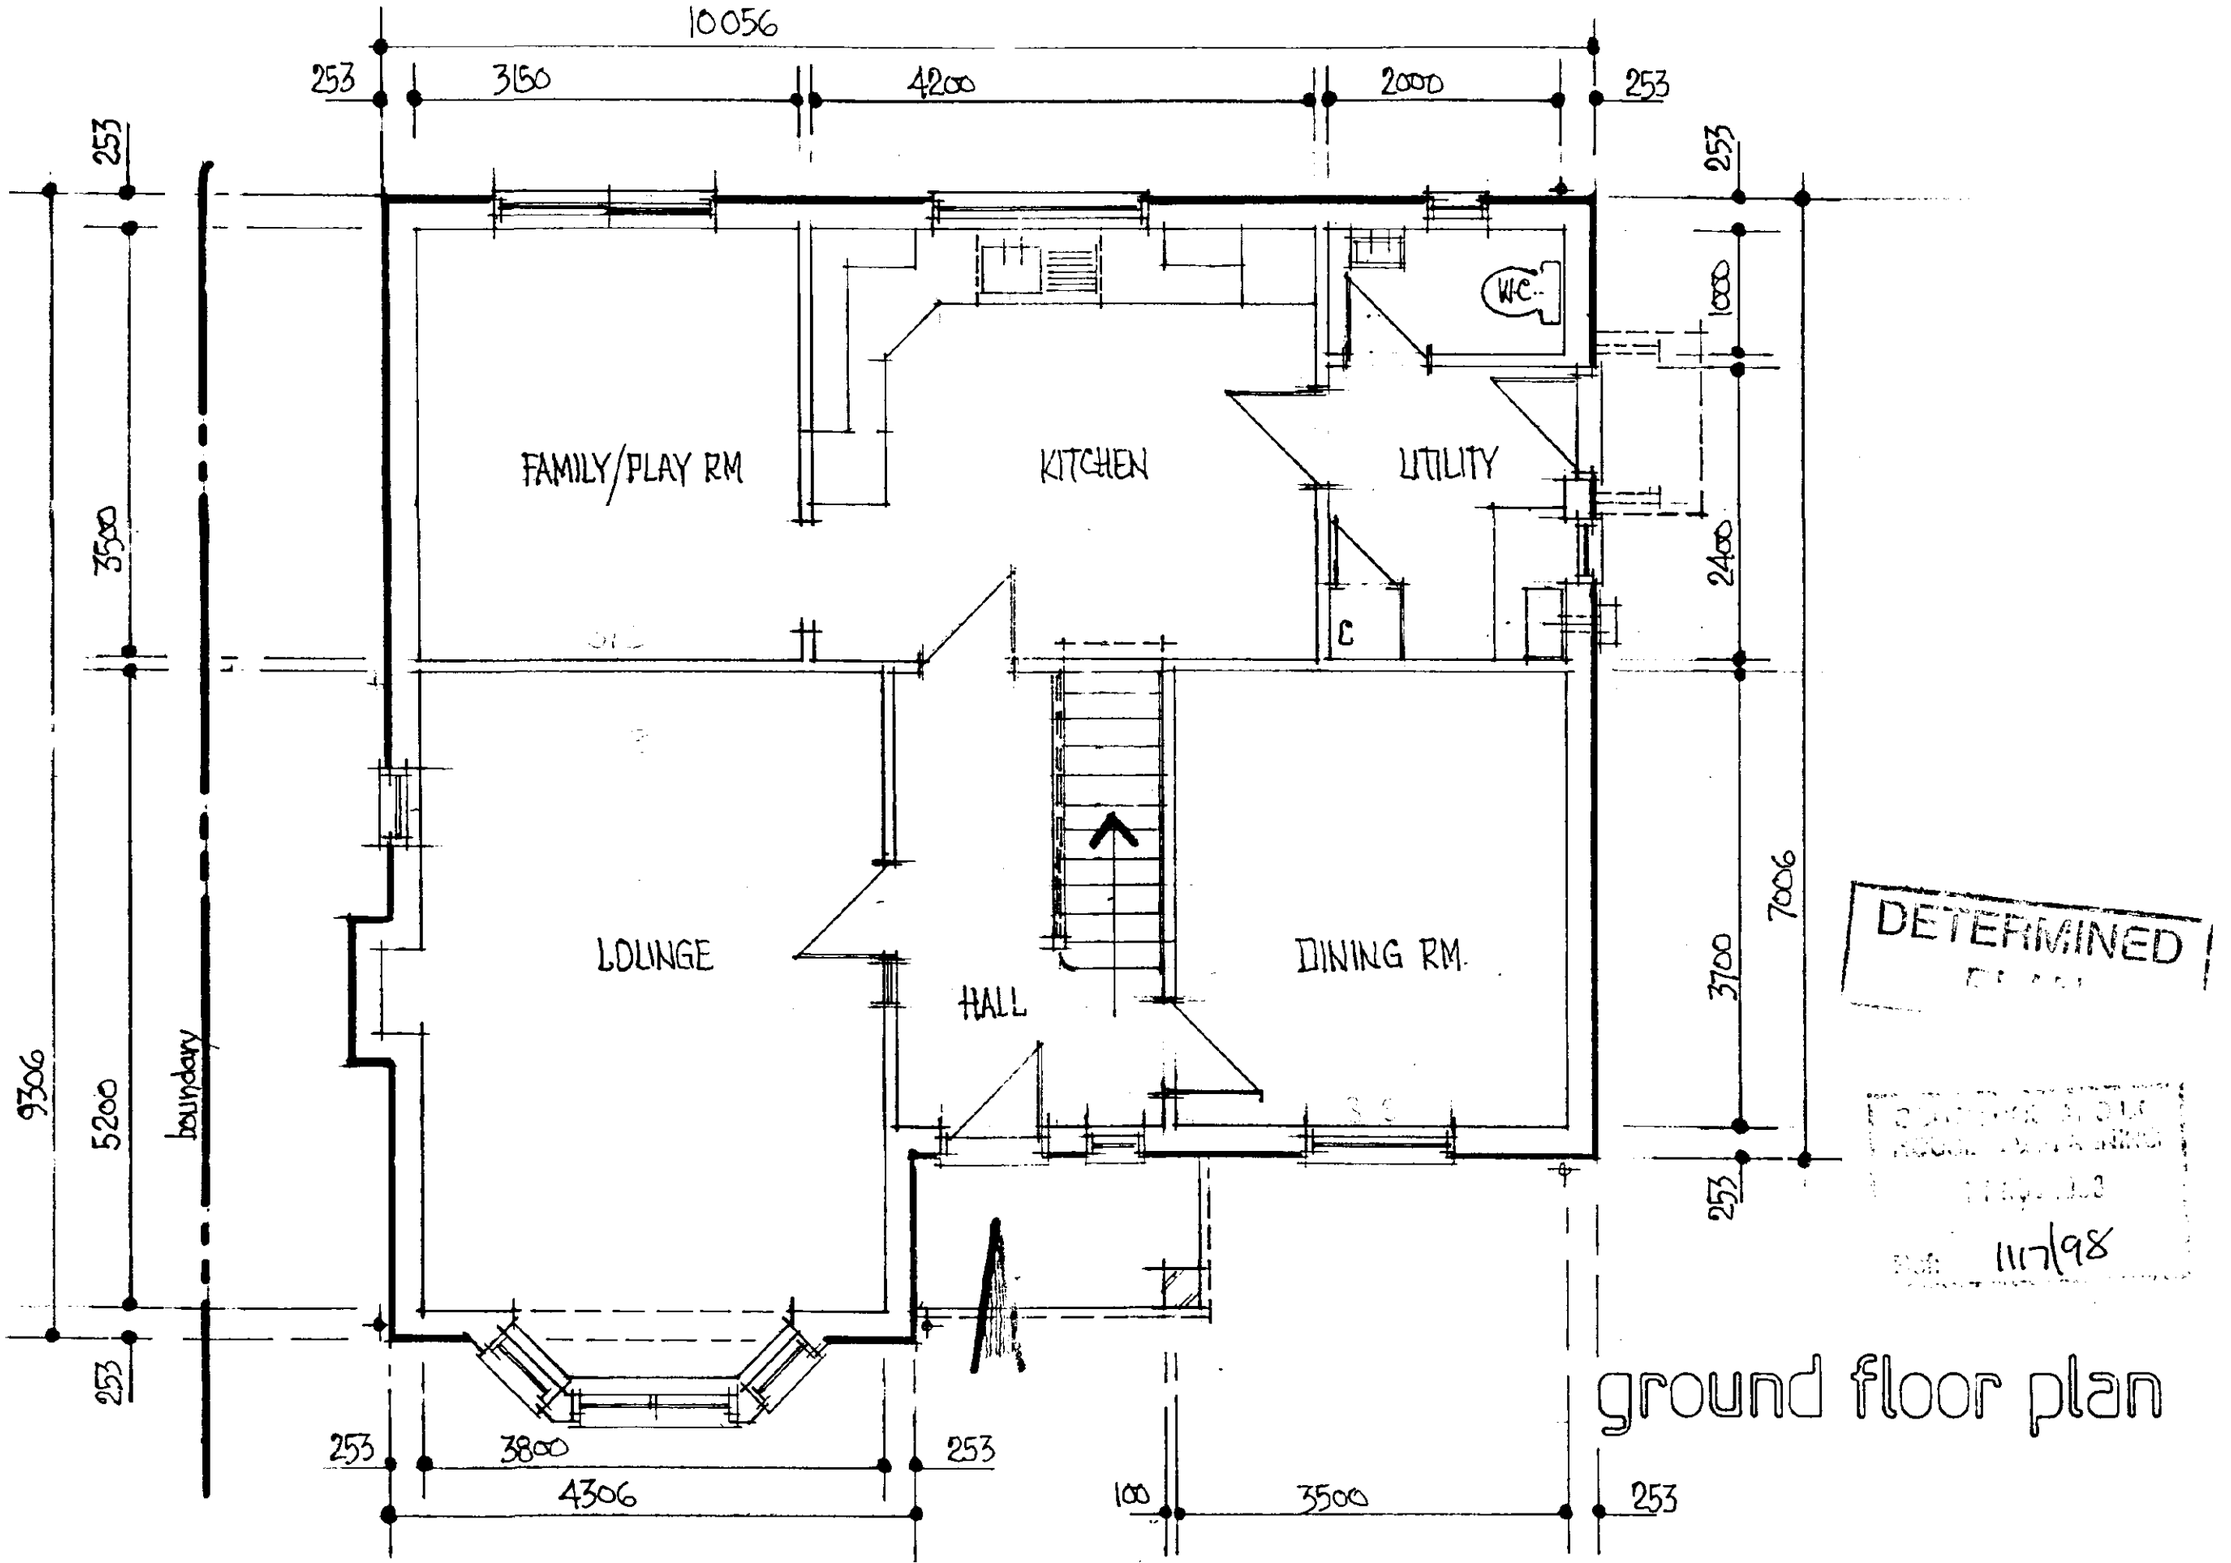


DETERMINED

11/7/98

ground floor plan

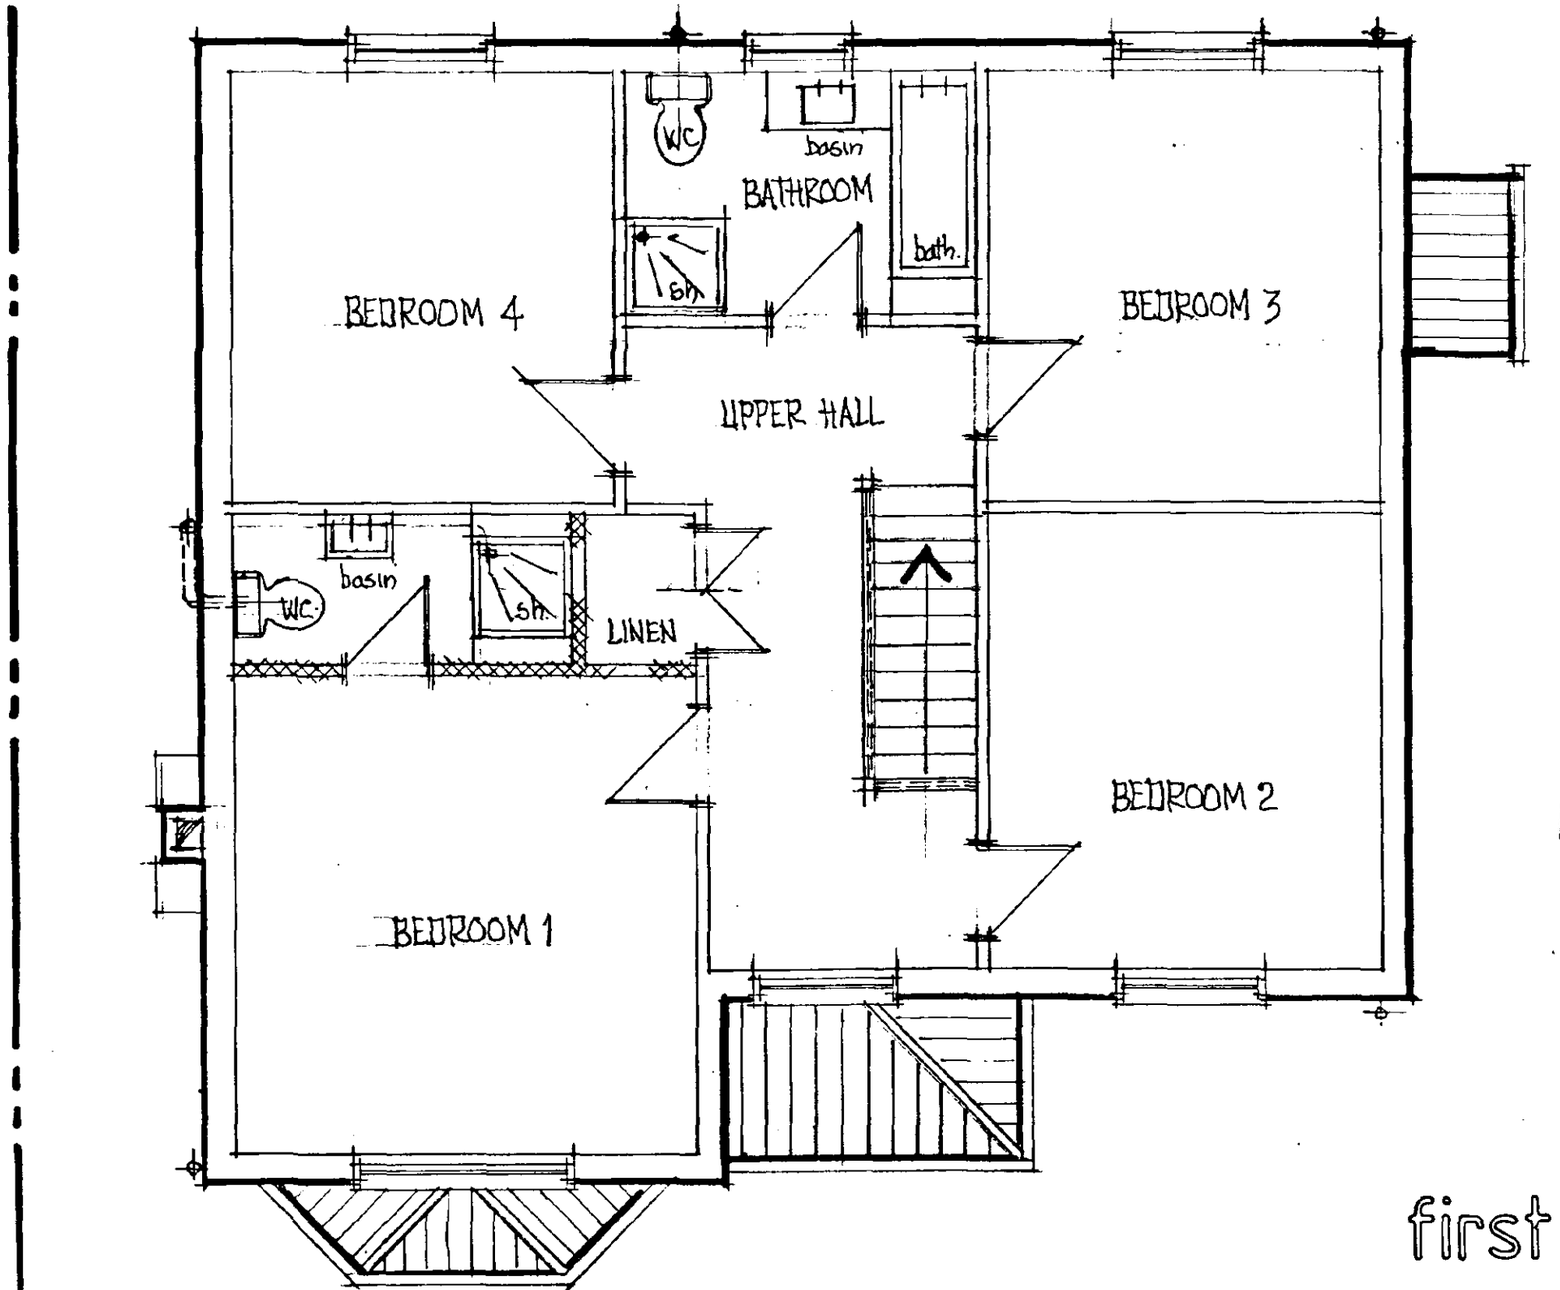

DETERMINED PLAN

Plot: 11/7/98


first floor plan

ROOF TILES :- Redland Grovebury Slate Grey
Conc. interlocking tiles.
- Slate Grey plain tiles to bay & porch roofs.


FACING BRICKS - Ibstock Bradgate Regal facings
to all elevations.




front

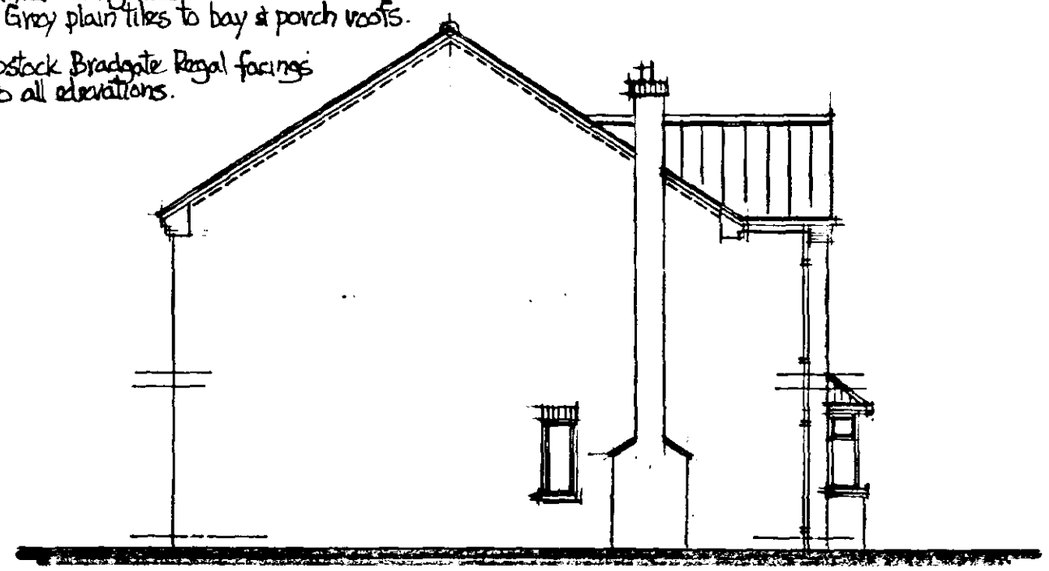

side

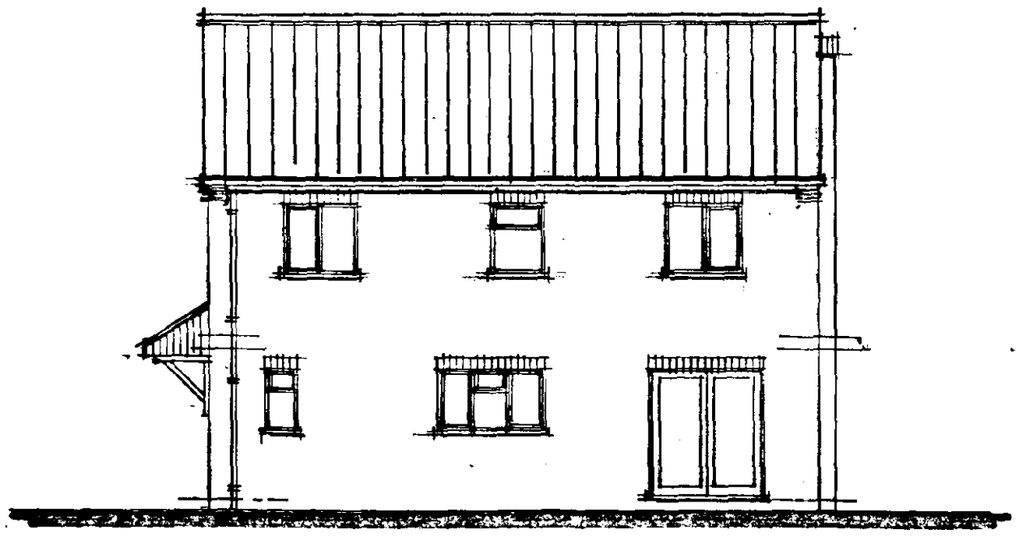

rear

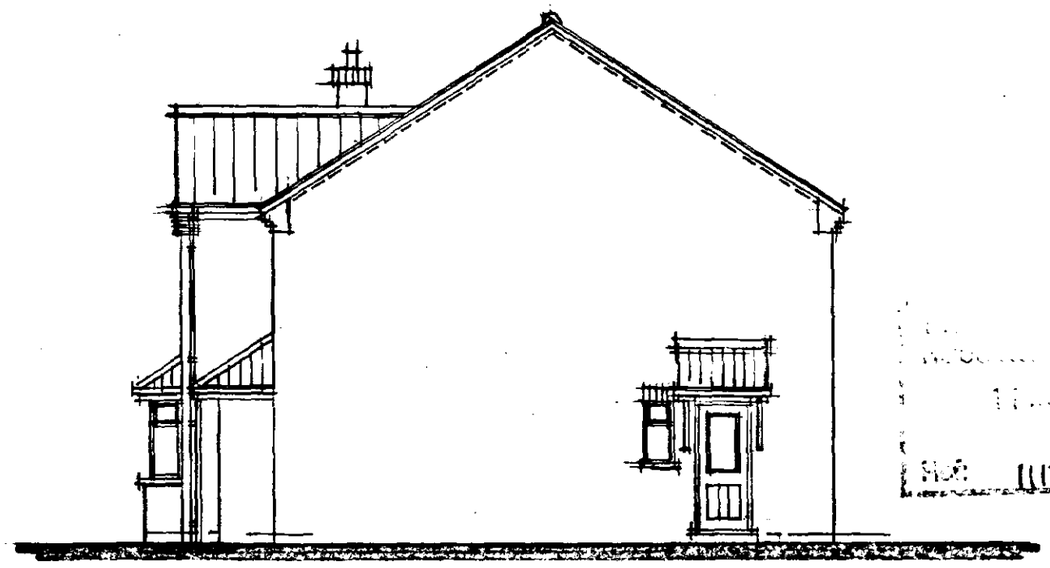


side


DETERMINED
PLAN

1117/98


proposed elevations

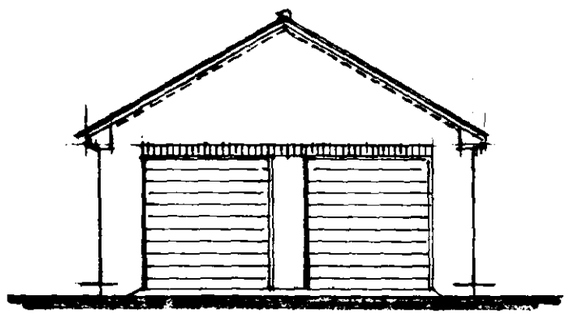


front

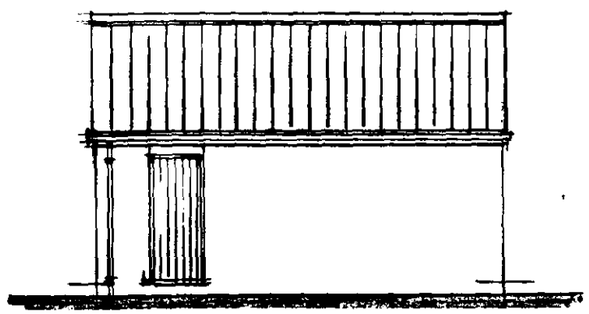

side

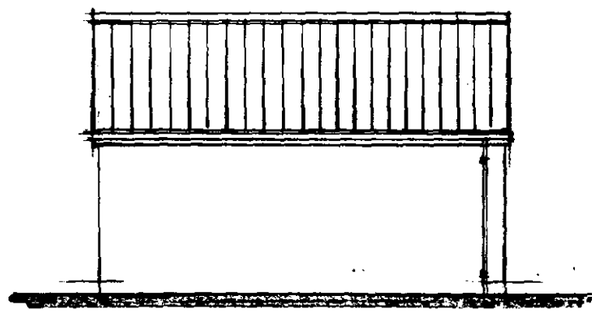


side

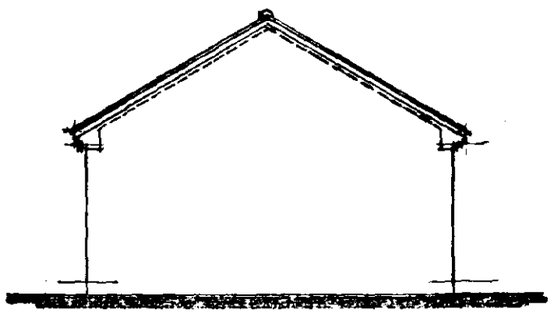


rear

ROOF TILES & FACING BRICKS all to match those used on adjacent proposed house. – see House Proposed Elevations for details.

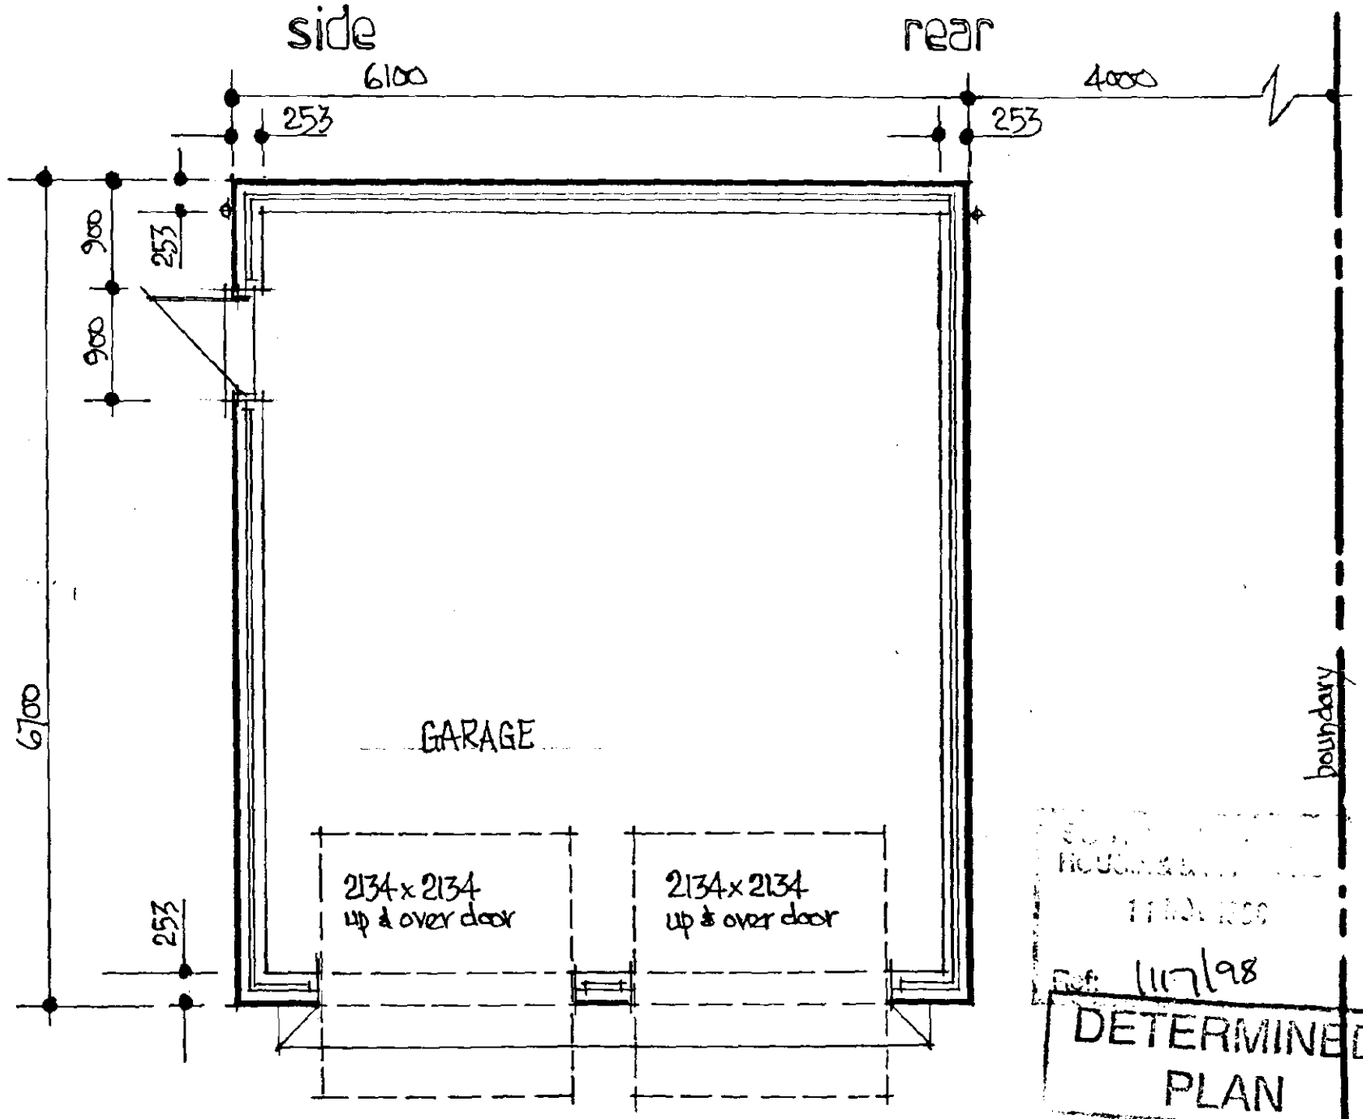


plan

Ref: 1117/98
DETERMINED
PLAN
dwg no. 15/11/01 – Garage

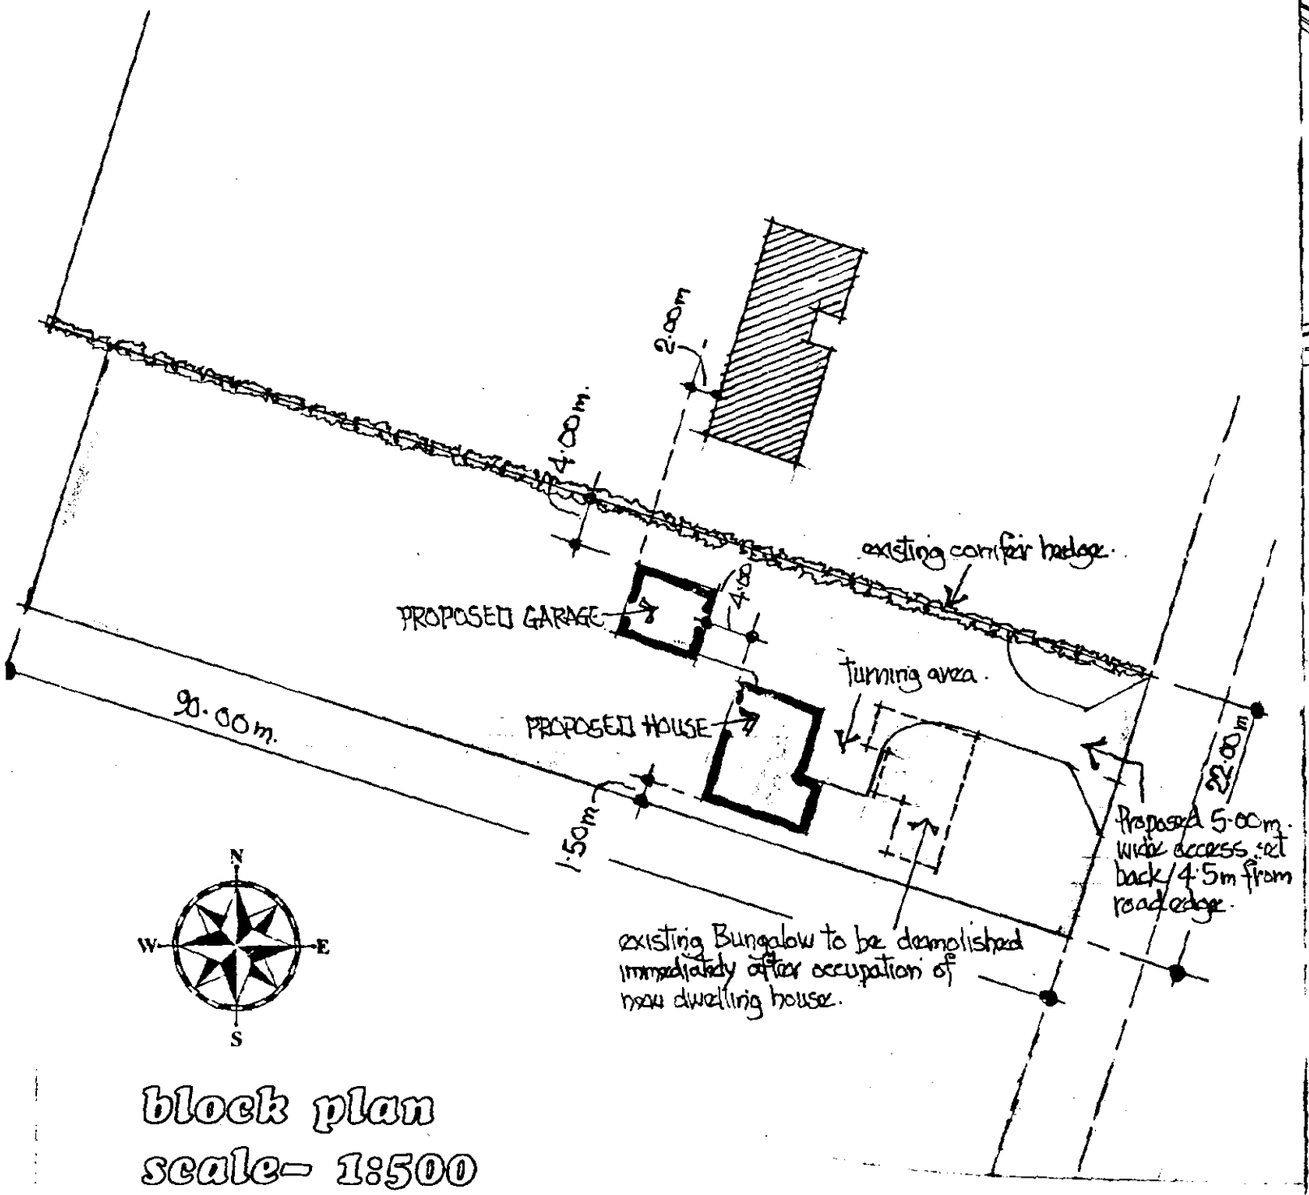

block plan
scale- 1:500

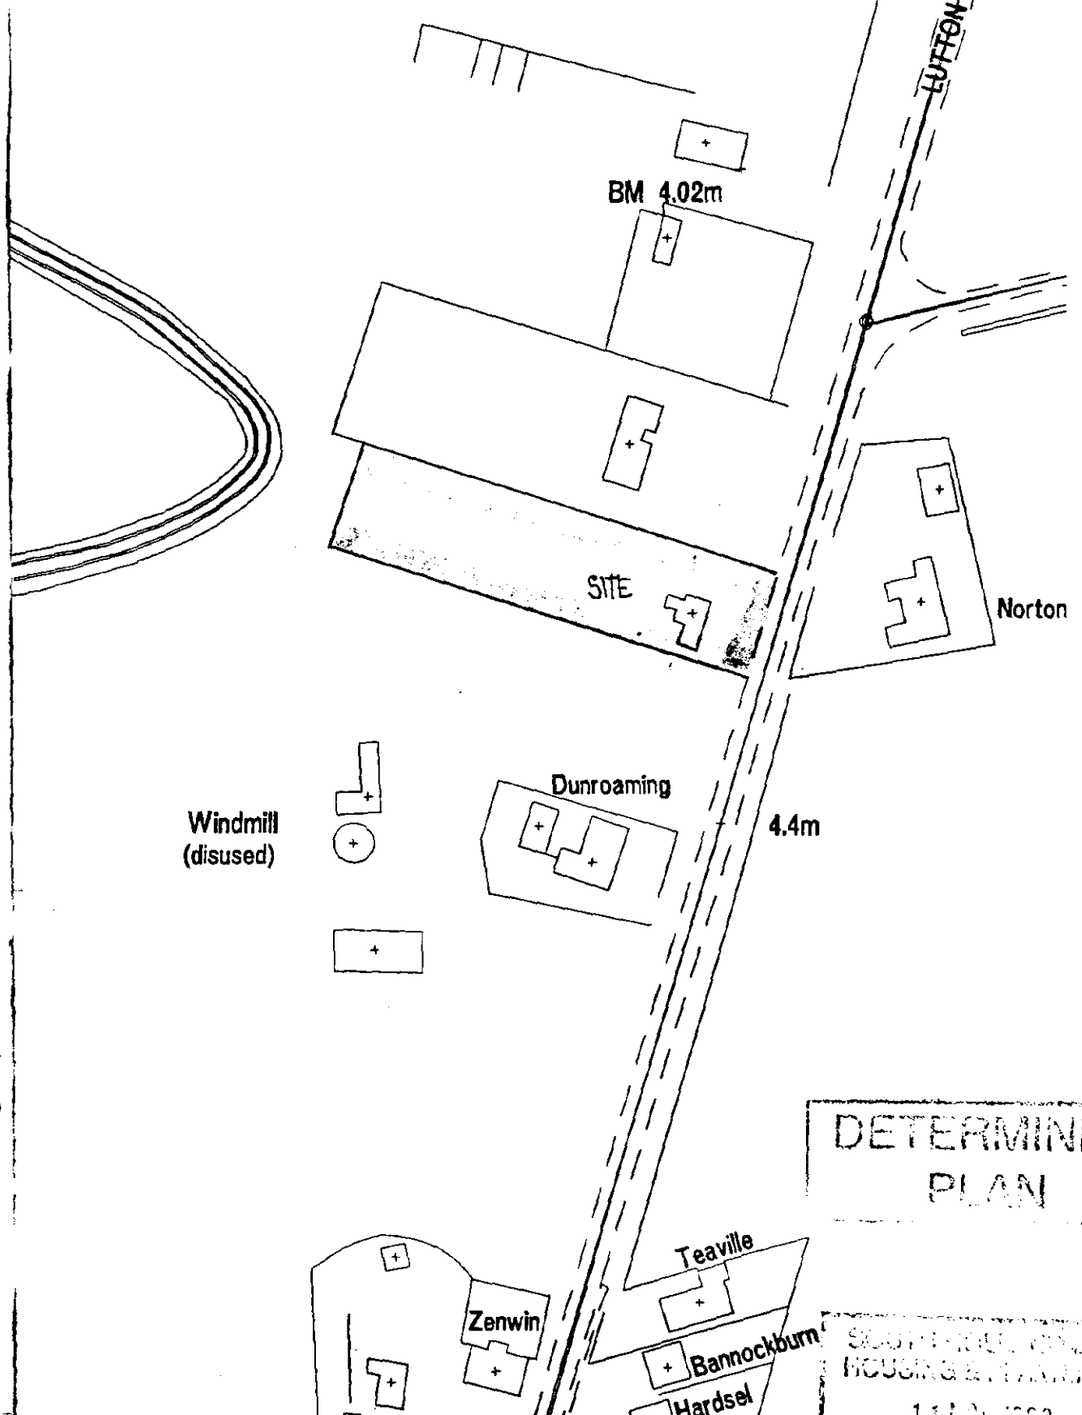

location plan
scale- 1:1250

DETERMINED PLAN

SOUTH CAMBRIDGESHIRE DISTRICT COUNCIL HOUSING & PLANNING
11 NOV 1998
Ref: 117/98

NOTE: Reproduced from the Ordnance Survey Map by **Fenland Design – Architectural Services** with the Sanction of the Controller of H.M. Stationery Office. **Crown Copyright Reserved.**
Licence No. AR 375624