

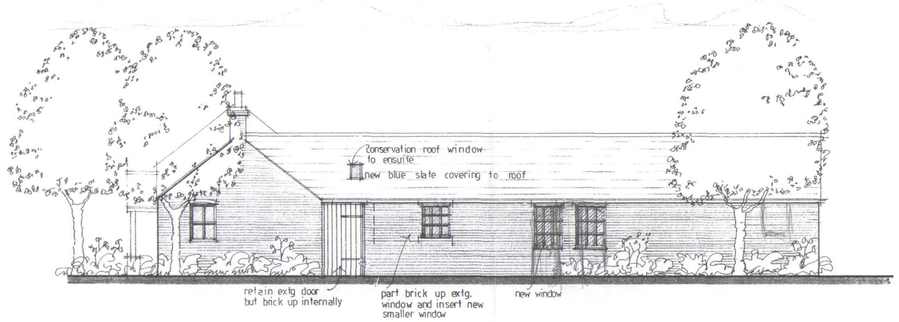



NORTH WEST ELEVATION - to colly's gate

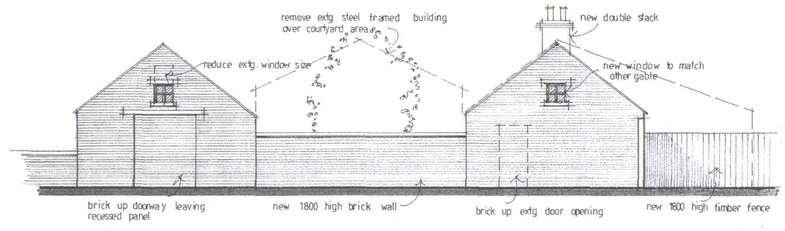


SOUTH WEST ELEVATION - to 'the grange'

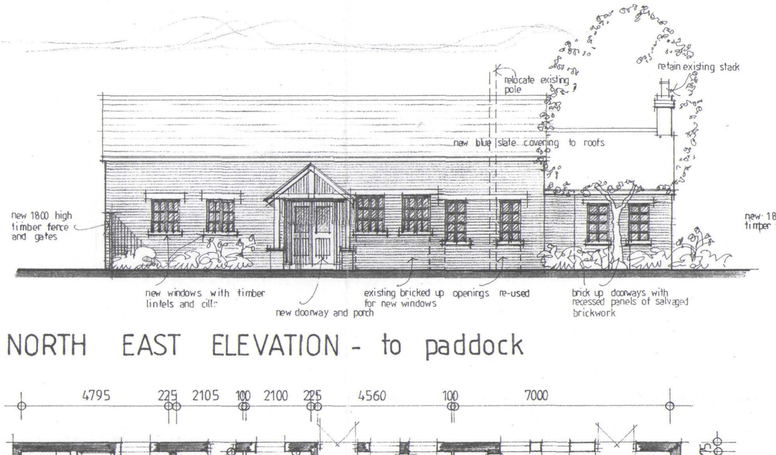


NORTH EAST ELEVATION - to paddock

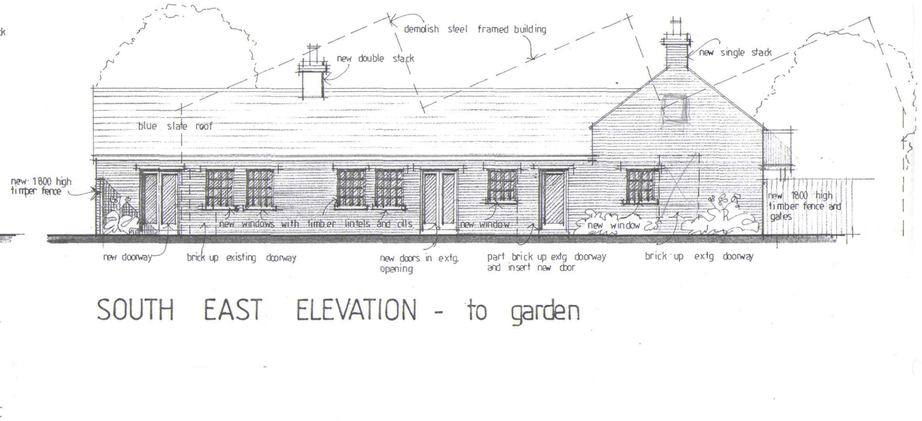


SOUTH EAST ELEVATION - to garden

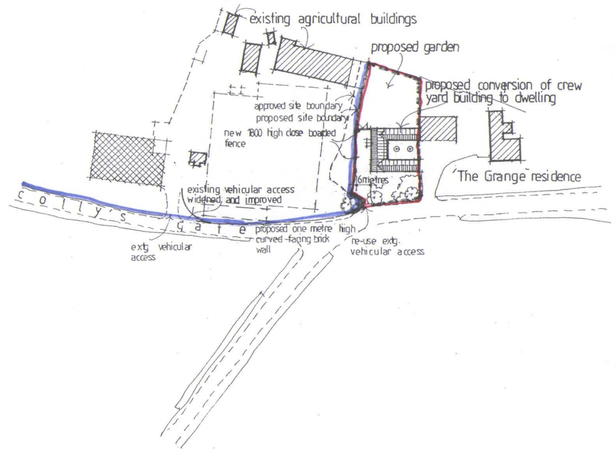

BLOCK PLAN 1:1250

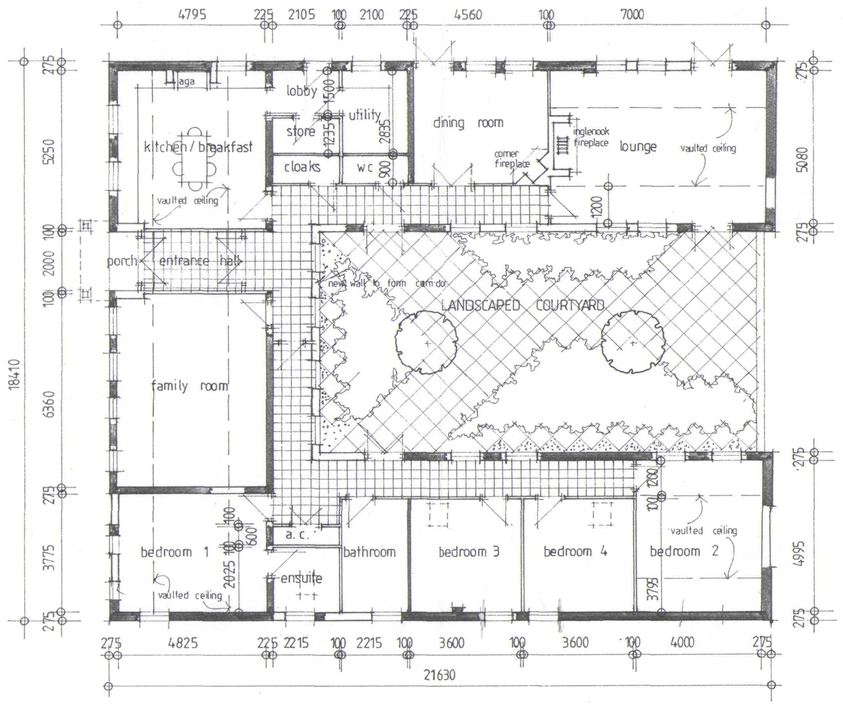

PROPOSED FLOOR PLAN

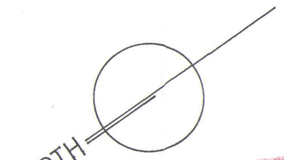

DETERMINED PLAN

SHDC Planning & Development
24 AUG 2004
Ref: 1129/04

Rev B: 2 July 04 - North-East boundary moved - Forest walls generally changed - Garage changed to Family Room
Rev A: 28 June 02 - Extg. door reinstated to NW elev & roof window added above. Garage door noted as timber. Bricked up doorways to NE elev: chimneys reassessed gamets. Paddock omitted & access to Colly's Gate widened and improved

TREVOR A CLAY R.I.B.A.
CHARTERED ARCHITECT
14 OLD FENDIKE ROAD
WESTON HILLS
SPALDING
LINCOLNSHIRE PE12 6DD

Project:
PROPOSED CONVERSION OF REDUNDANT FARM BUILDINGS AT "THE GRANGE", LUTTON SPALDING, LINCOLNSHIRE, FOR MESSRS I AND B CUNNINGTON

Drawing:
DESIGN DRAWING

Date: 21 MAY 02	Proj No: 02/088/PA	
Scale: 1:100/1250	Drg. No: 002	Rev: B