




NORTH WEST ELEVATION - to colly's gate

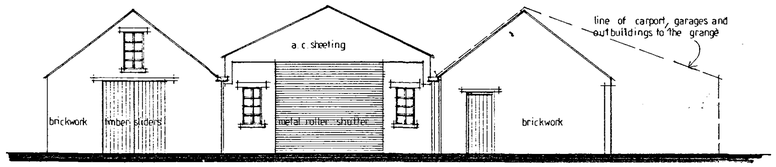


SOUTH WEST ELEVATION - to 'the grange'

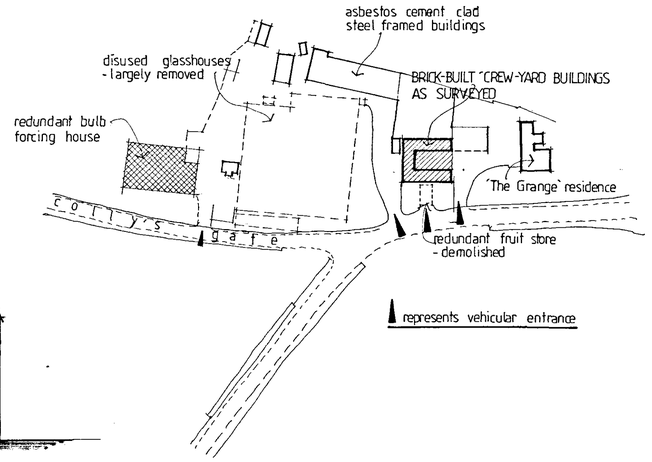


BLOCK PLAN 1:1250
not surveyed

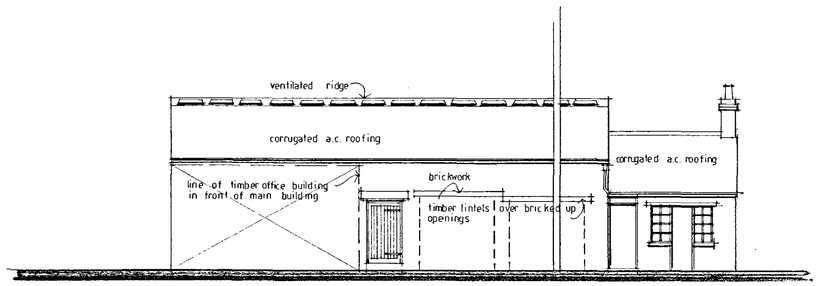


NORTH EAST ELEVATION - to glasshouses

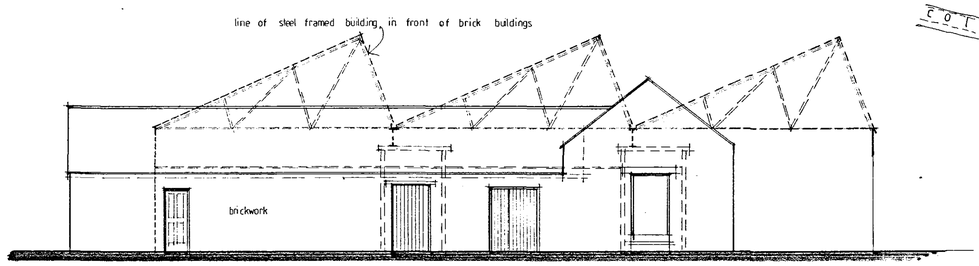


SOUTH EAST ELEVATION - to large sheds

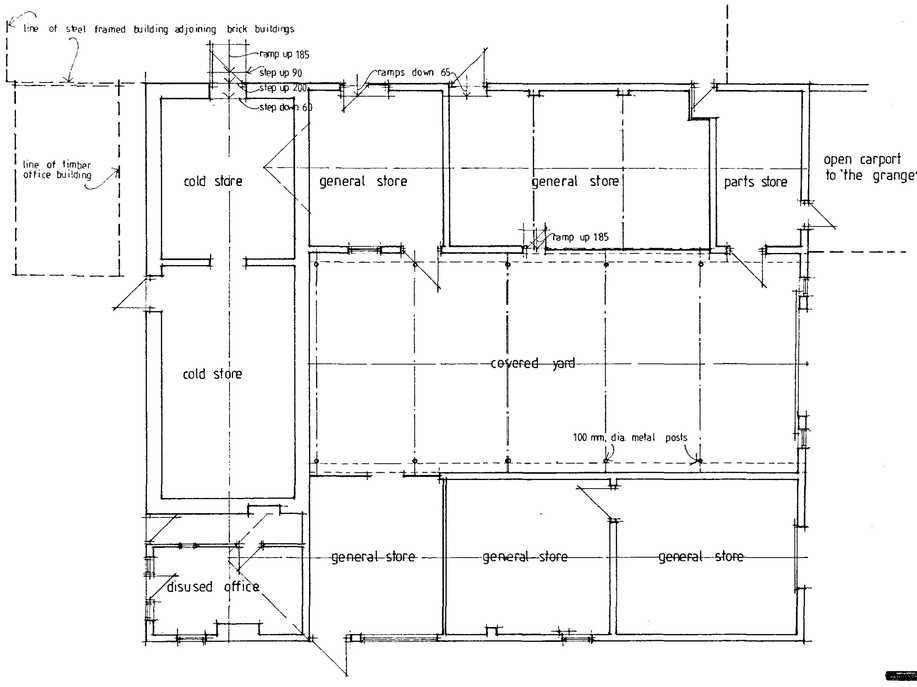

FLOOR PLAN - brickwork buildings only

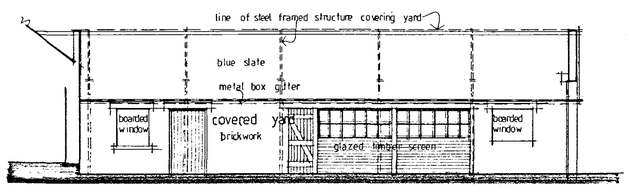


NORTH WEST ELEVATION - to covered yard

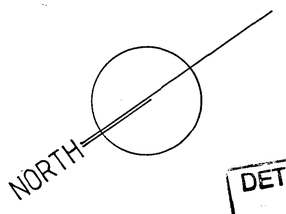


DETERMINED PLAN

SHDC Planning & Development
24 AUG 2004
Ref: 1129/04

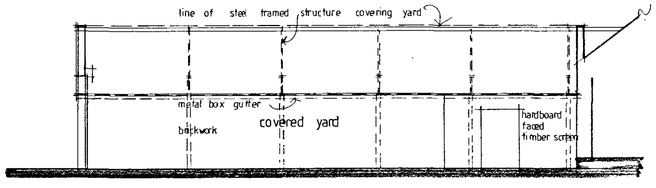

SOUTH EAST ELEVATION - to covered yard

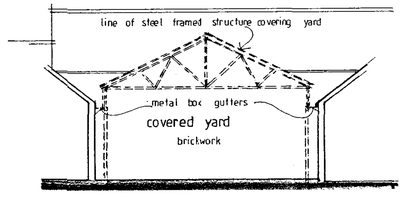

SOUTH WEST ELEVATION - to covered yard

TREVOR A CLAY R.I.B.A.
CHARTERED ARCHITECT
14 OLD FENDIKE ROAD
WESTON HILLS
SPALDING
LINCOLNSHIRE PE12 6DD

Project:
PROPOSED CONVERSION OF REDUNDANT FARM BUILDINGS AT "THE GRANGE", LUTTON SPALDING, LINCOLNSHIRE, FOR MESSRS I AND B CUNNINGTON

Drawing:
BUILDINGS AS SURVEYED APRIL 2002

Date: 22 April 02	Proj No: 02/088/PA	
Scale: 1:100/1250	Drg. No: 001	Rev: