



Front Elevation (E)
Scale: 1:100

0 1 2 3 4
metres

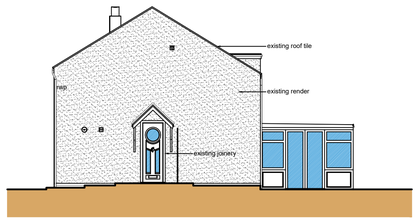


Side Elevation (S)
Scale: 1:100

0 1 2 3 4
metres

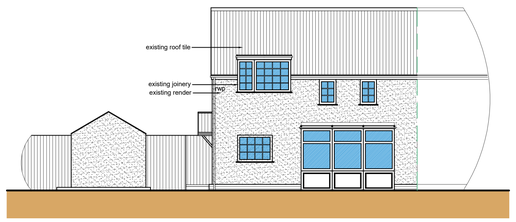


Rear Elevation (W)
Scale: 1:100

0 1 2 3 4
metres

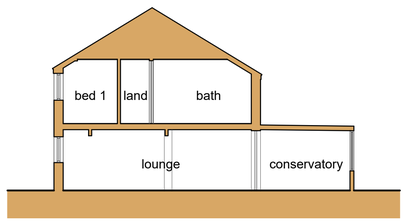


Section A-A
Scale: 1:100

0 1 2 3 4
metres

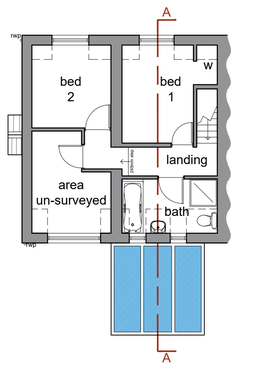


First Floor Plan
Scale: 1:100

0 1 2 3 4
metres

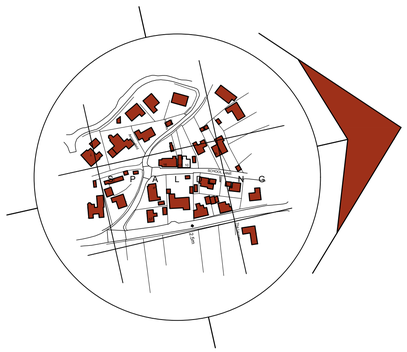

Location Plan
Scale: 1:2500

0 25 50 75 100
metres

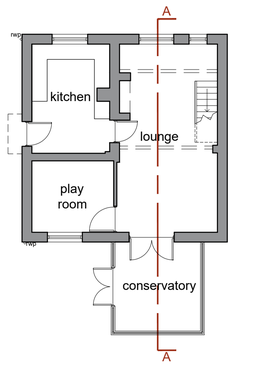

Ground Floor Plan
Scale: 1:100

0 1 2 3 4
metres


SITE PLAN KEY

Indicates surveyed buildings

Indicates site access

Indicates un-surveyed buildings taken from OS map

Indicates approximate position of surveyed trees

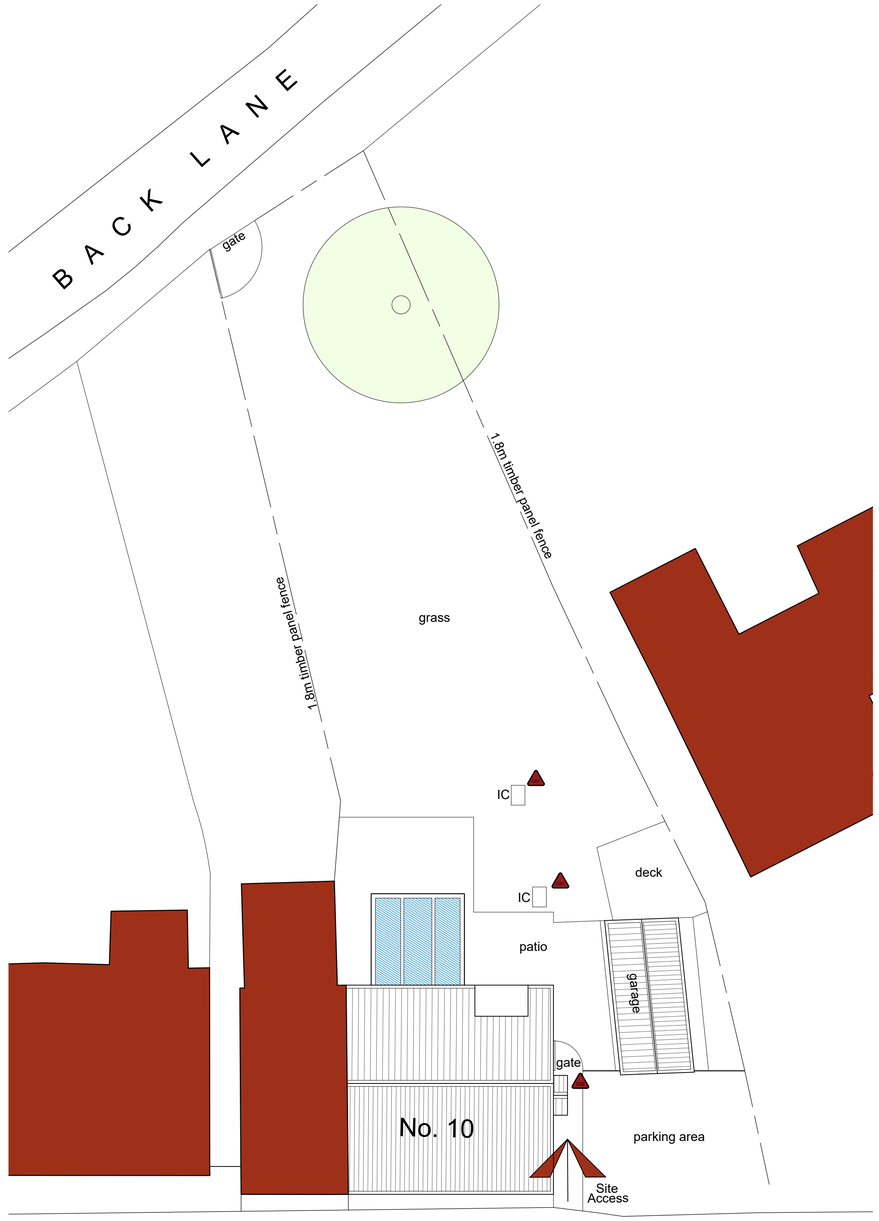

Site Plan
Scale: 1:100

0 1 2 3 4
metres

General Notes

1. All dimensions are shown in 'mm' unless otherwise stated.
2. The contractor, sub-contractors and suppliers must verify all dimensions on site prior to the commencement of any work.
3. This drawing is to be read in conjunction with all relevant engineers and specialist sub-contractors drawings and specifications.
4. Any discrepancies are to be brought to the designers attention.


CONSTRUCTION DESIGN & MANAGEMENT REGULATIONS 2015

The following information must be read in conjunction with the project Risk register. This drawing highlights significant design related Health & Safety Risks present during Construction phase, and Residual Risks which remain post completion. Other Health & Safety Risks associated with Construction Activities may be present, and must be identified by the Principal Contractor prior to works commencing. Design Risks relating to specialist design items must be identified by the relevant specialist designers/ consultants and issued to the Principal Designer.

C01	Inspection Chambers



C02	Limited Access

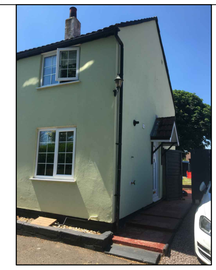

Status

AS EXISTING

SWANN EDWARDS
ARCHITECTURE
Swann Edwards Architecture Limited, Swann Edwards Architecture, Black Barn, Fen Road, Guyhirn, Wisbech, Cambs. PE13 4AA
t 01945 450694 e info@swannedwards.co.uk w www.swannedwards.co.uk

Job Title
Proposed Extension at 10 School Lane, Lutton, Spalding, PE12 9HW
For: Mr & Mrs. Grimes-O'Keeffe

Drawing Title
Survey Drawing

Date: June 2021	Drawn by: GT
	Checked by: GE
Job No.: SE-1659	Sheet Size: A1
Dwg No.: 100	Revision:

Swann Edwards Architecture Limited ©