

Do not scale off this drawing


All site dimensions to be checked before work commences.

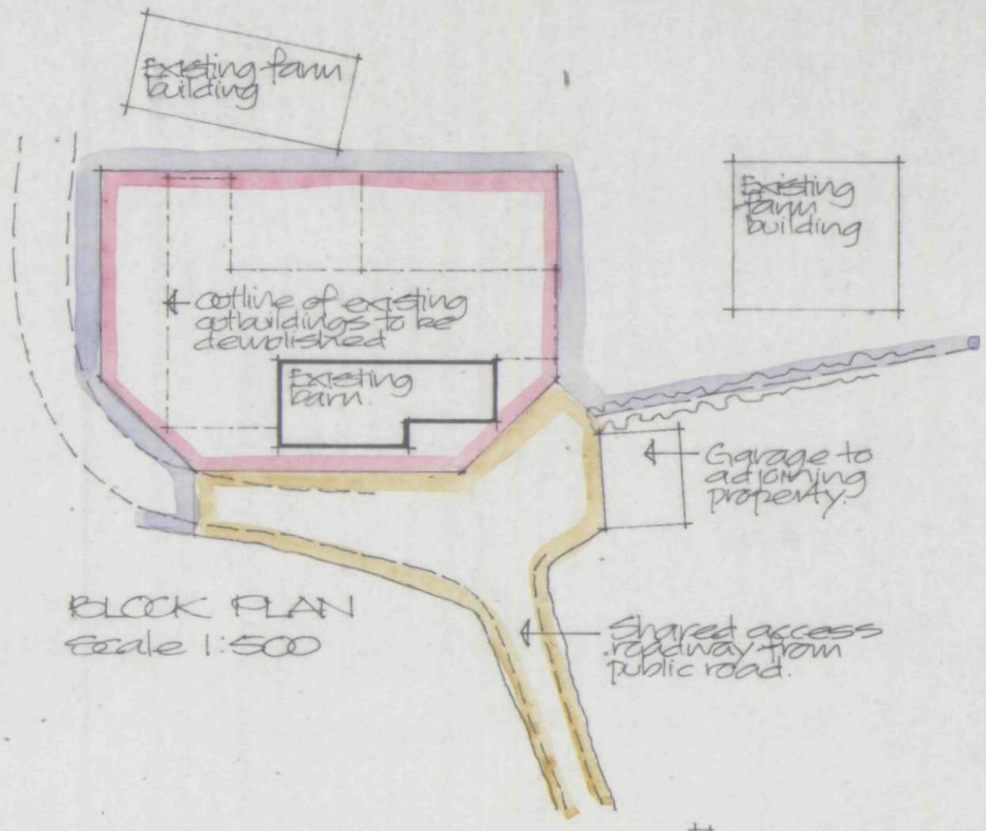


BLOCK PLAN
Scale 1:500

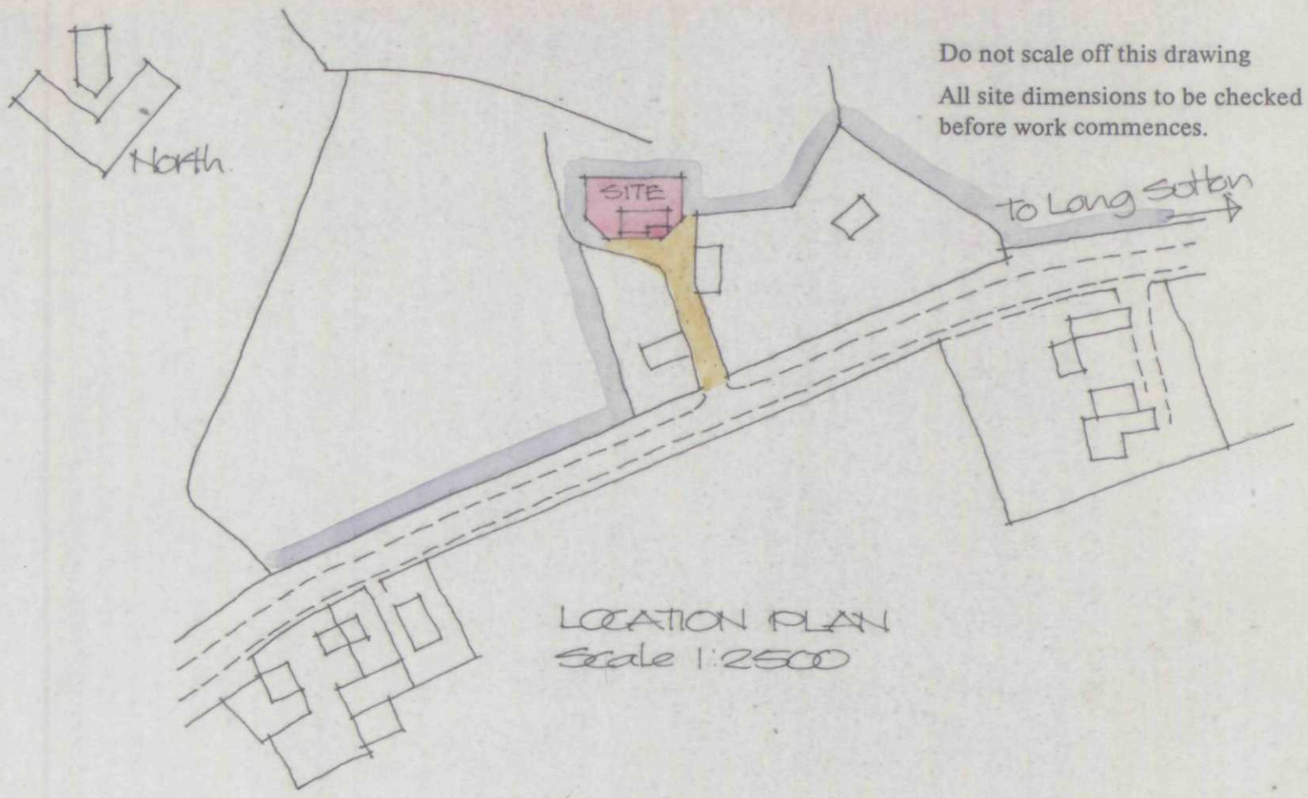

LOCATION PLAN
Scale 1:2500

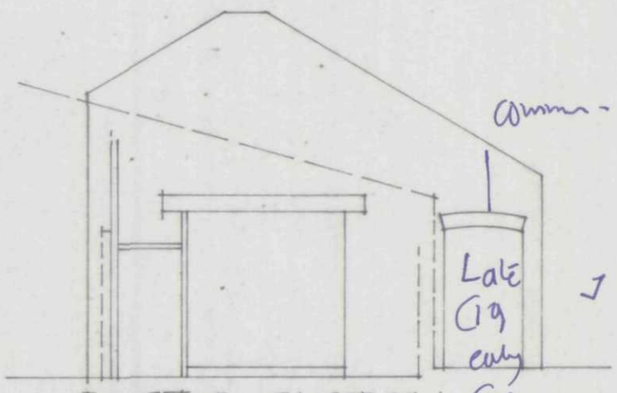


EAST ELEVATION

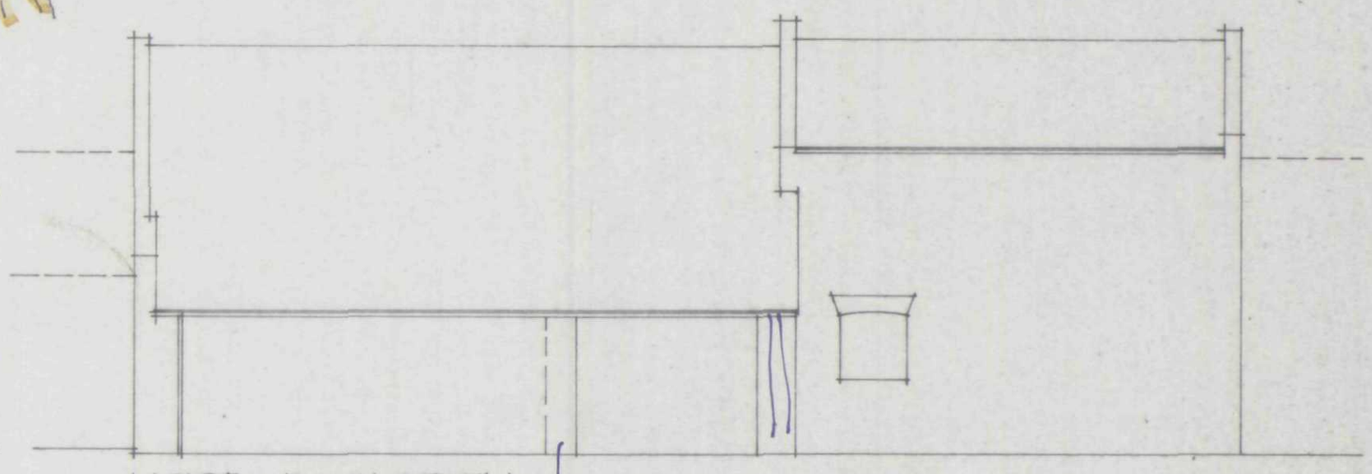


NORTH ELEVATION

panel of C19 bottle probably modern opening


single course pamper

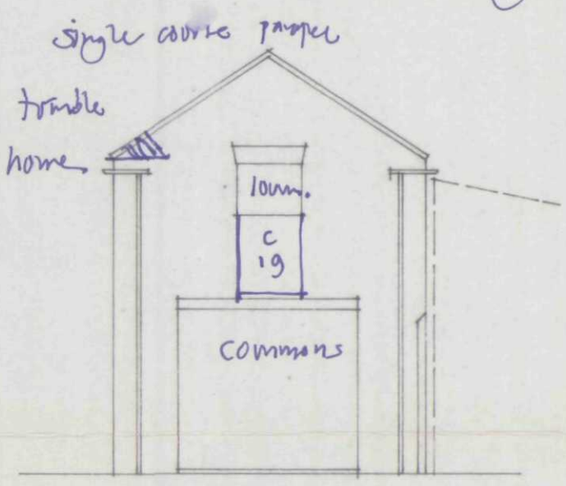

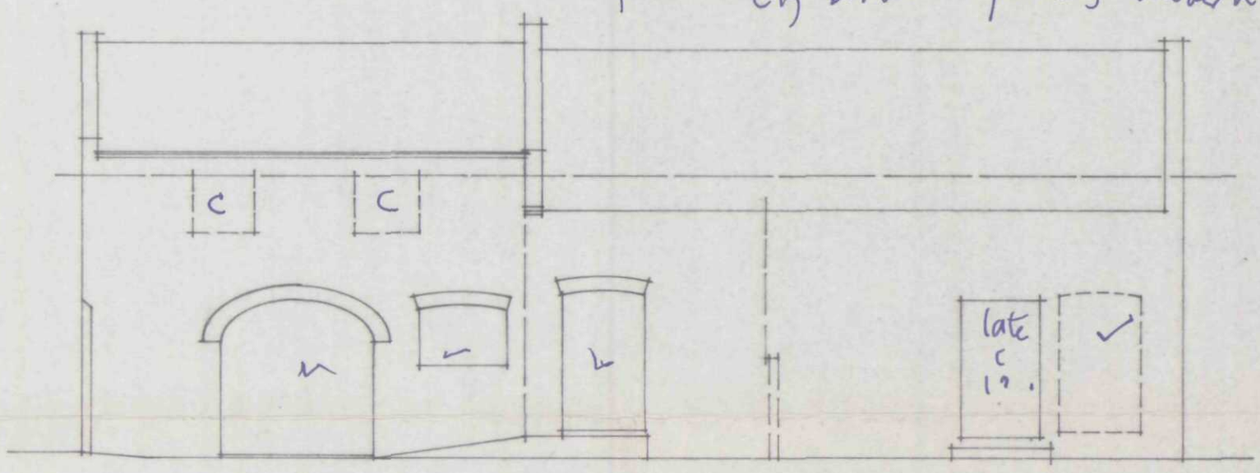

WEST ELEVATION

SOUTH ELEVATION

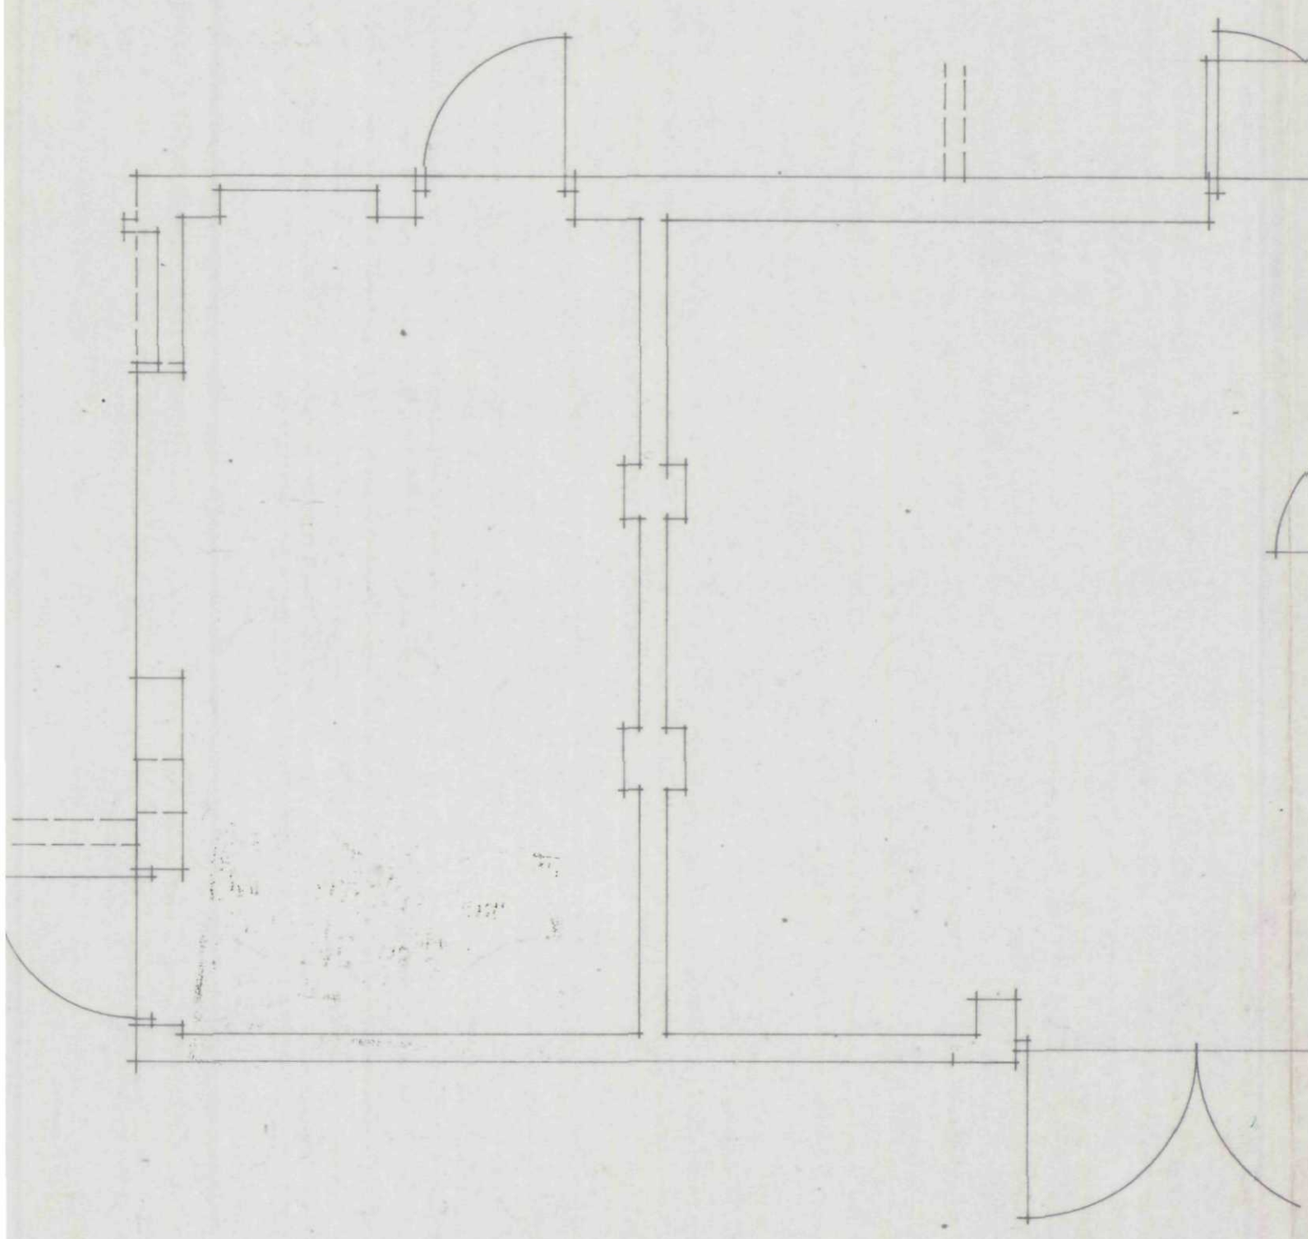

DETERMINED PLAN

SHDC
PLANNING & DEVELOPMENT
29 SEP 2003
Ref. 1186/03

Project
CHANGE OF USE OF EXISTING FARM BUILDING TO BUSINESS USE

ALAN HORNSBY
ARCHITECTURAL SERVICES

'Little Acre'
Peak Hill, Cowbit,
Spalding, Lincs. PE12 6AW
Tel. Holbeach (01406) 380591

Client
TRUSTEES OF THE HENRY SMITH CHARITY

Scale 1:50/1:100

Date Sept 03.

Drg. no.

Summit DS(UK) 0096