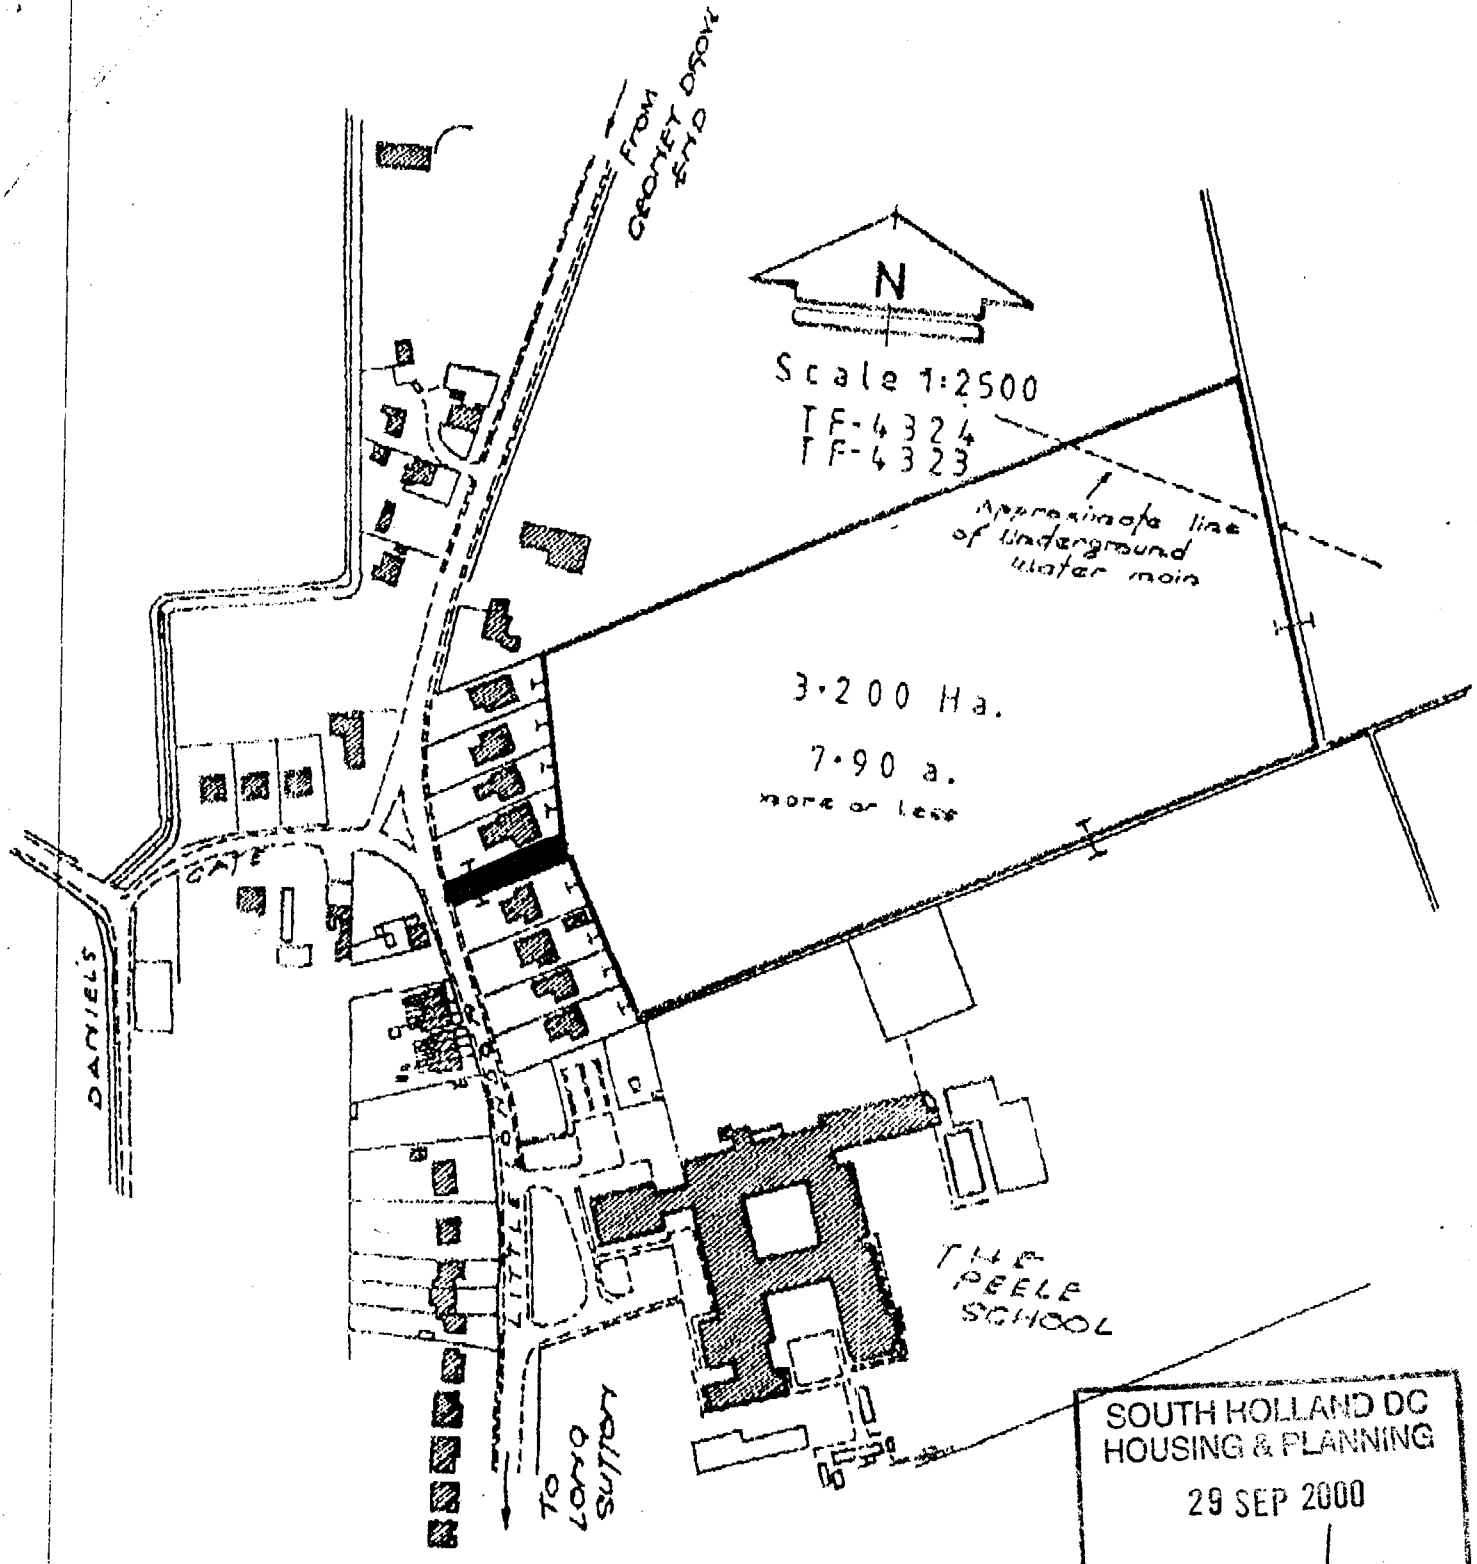



SOUTH HOLLAND DC
HOUSING & PLANNING
29 SEP 2000
Ref: 1194/B

PLAN OF LAND AT LITTLE LONDON, LUTTON, NEAR LONG SUTTON, LINCOLNSHIRE


REPRODUCED FROM THE ORDNANCE SURVEY MAP WITH THE SANCTION OF THE CONTROLLER H.M. STATIONERY OFFICE. CROWN COPYRIGHT RESERVED

THIS PLAN IS PUBLISHED FOR THE PURPOSE OF IDENTIFICATION ONLY AND ALTHOUGH BELIEVED TO BE CORRECT ITS ACCURACY IS NOT GUARANTEED


GROUNDS & CO.
AUCTIONEERS VALUERS
& ESTATE AGENTS
MARKET PLACE, MARSH

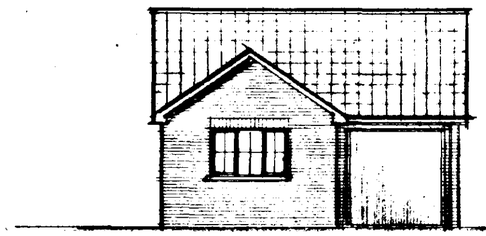


WEST

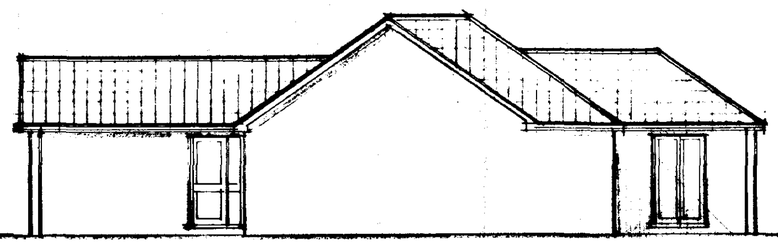

SOUTH

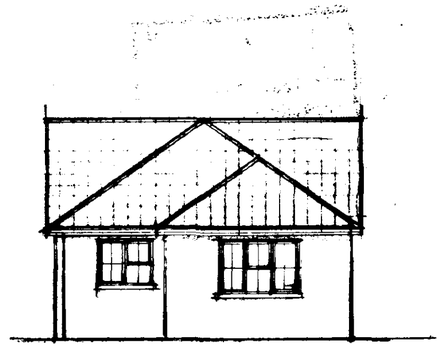

EAST

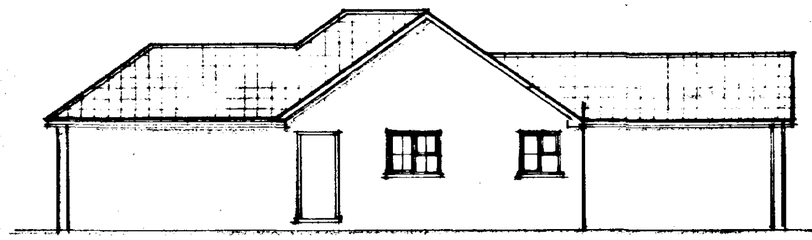

NORTH


Materials

Roof — Marley Modern smooth grey


Bricks — Buff stock facing

Windows — White UPVC

Rain water goods - White

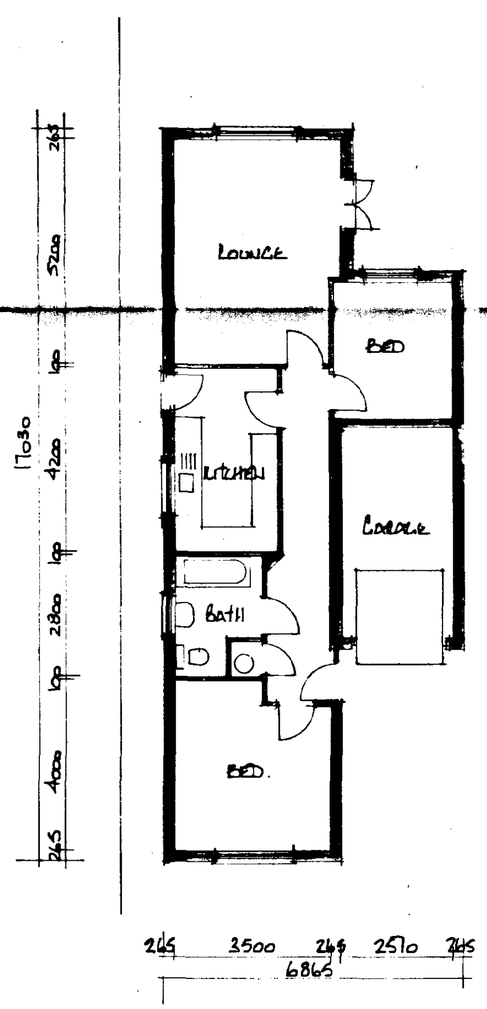

GROUND FLOOR PLAN

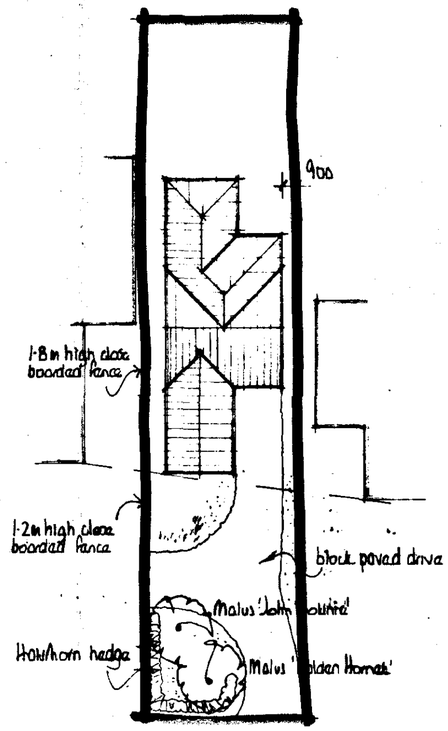

Little London.

SOUTH HOLLAND DC
HOUSING & PLANNING
29 SEP 2000
Ref: H194/00

A		
	Date	Revisions

© copyright

EMDA Design Associates
"Willow Lodge",
Horseshoe Road,
Spalding
Lincs PE11 3JA
Tel Spalding (0775) 767968

Client
C. H HOWLES LTD

Job Title
PROPOSED DWELLING ON LAND BETWEEN 96 & 98 LITTLE LONDON LONG SUTTON SPALDING. LINCS

Drawing Title
PLAN . ELEVATIONS
BLOCK PLAN

Scale 1:100 . 1:250

Date Sept 00 | Drawn by BL

Drg No 00/52/01 | Rev