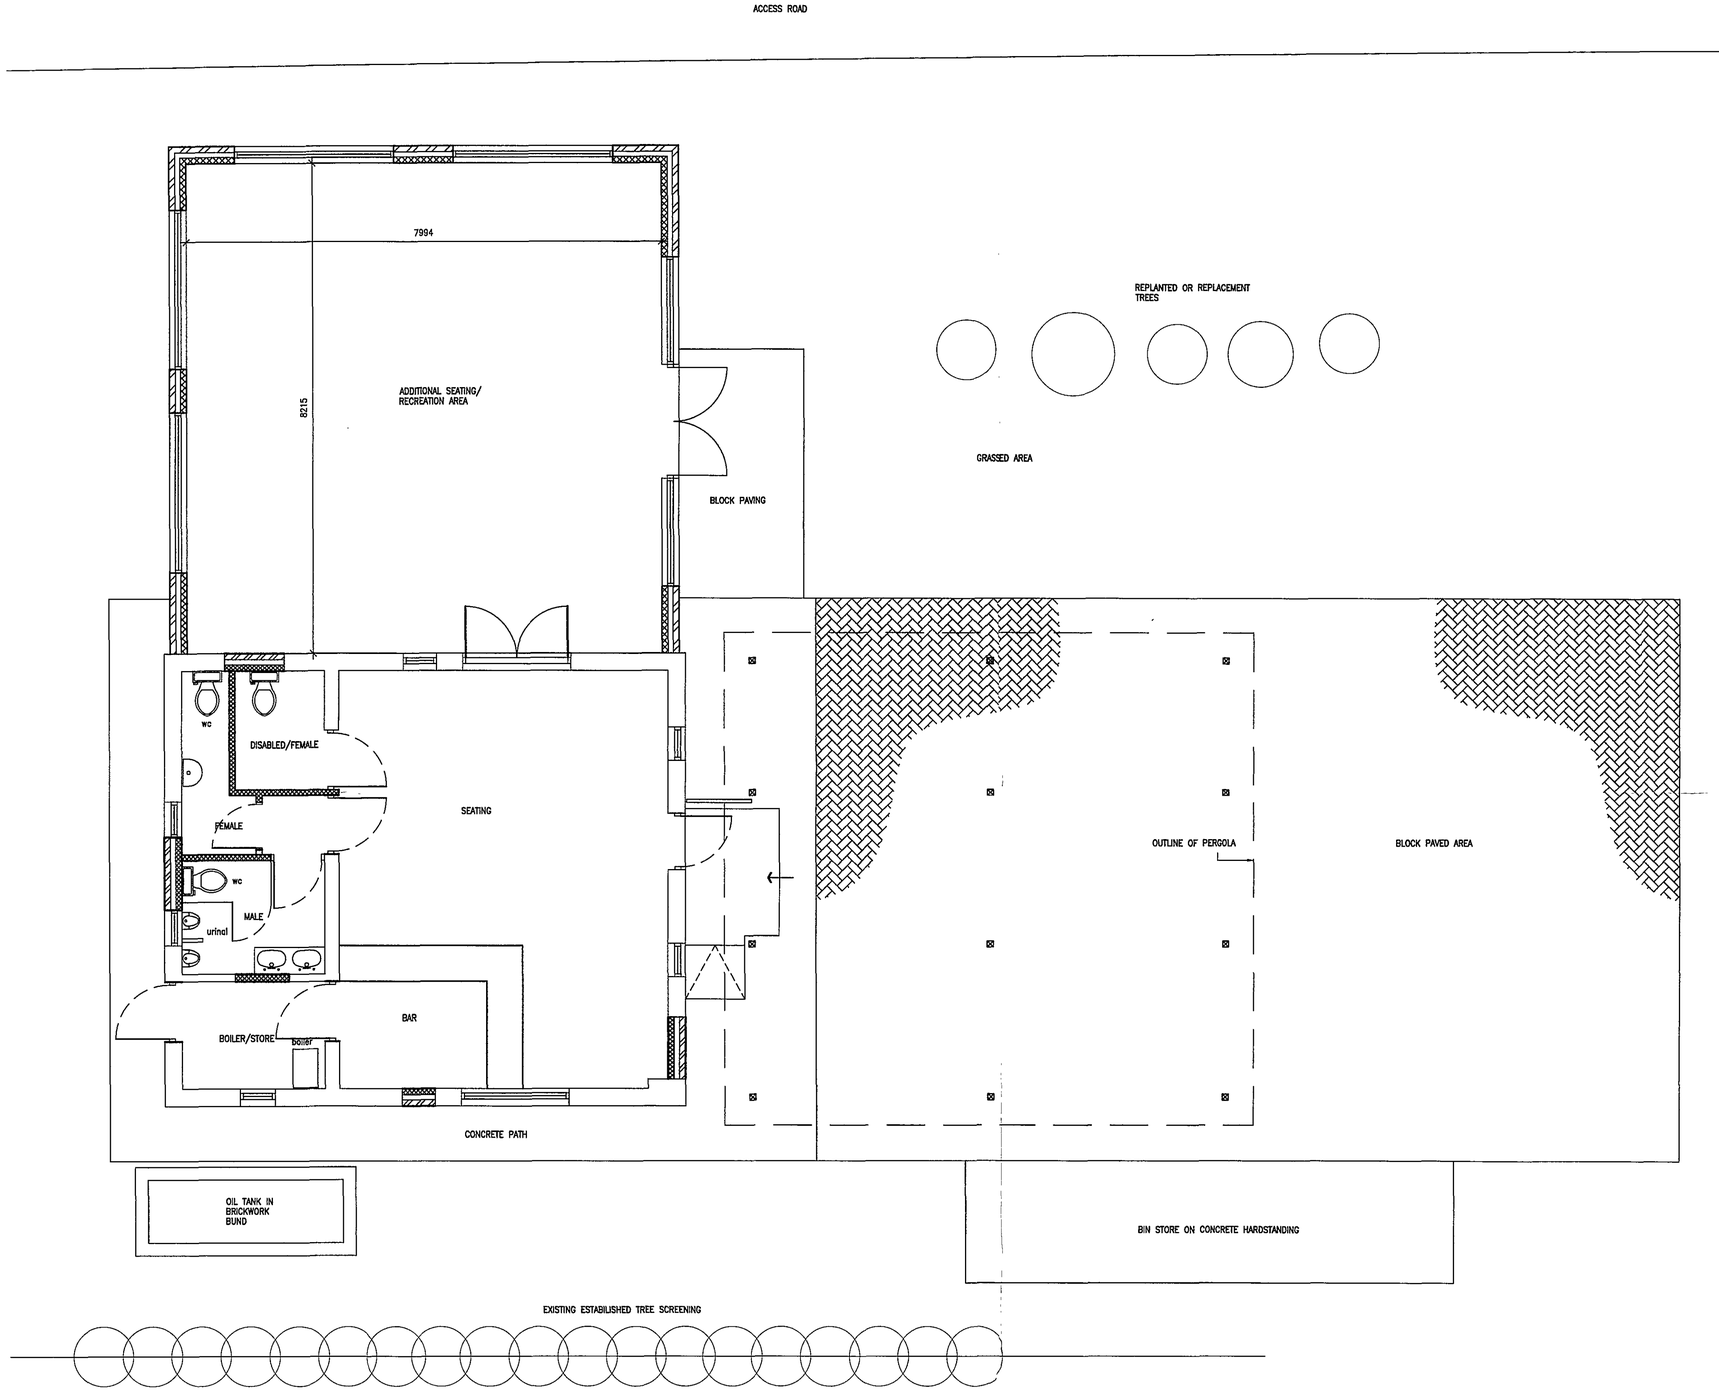


PROPOSED GROUND FLOOR PLAN
scale 1:50

SHDC
Planning & Development
- 9 DEC 2008
Ref: 1258/08

DETERMINED
PLAN

DRAWING ISSUE	
FEASIBILITY	☐
PLANNING	☒
BUILDING REGULATIONS	☐
CONSTRUCTION	☐

REV A/Sept 08/ Amended to extension

GOOD-DESIGN-ING Ltd

LITTON HOUSE,
GLOBAL BUSINESS PARK,
SAVILLE ROAD,
PETERBOROUGH.
PE3 7PR.

TEL 01733 843366
E-MAIL
robert@good-design-ing.co.uk

PROJECT
Proposed Clubhouse at
Silverhill Caravan Park
Roman Bank,
Long Sutton,
Lincs. PE12 9LQ

11th November 2008
scale 1:50 @ A1 size

DRAWING
Proposed plan

drawing number :
08014-002 A