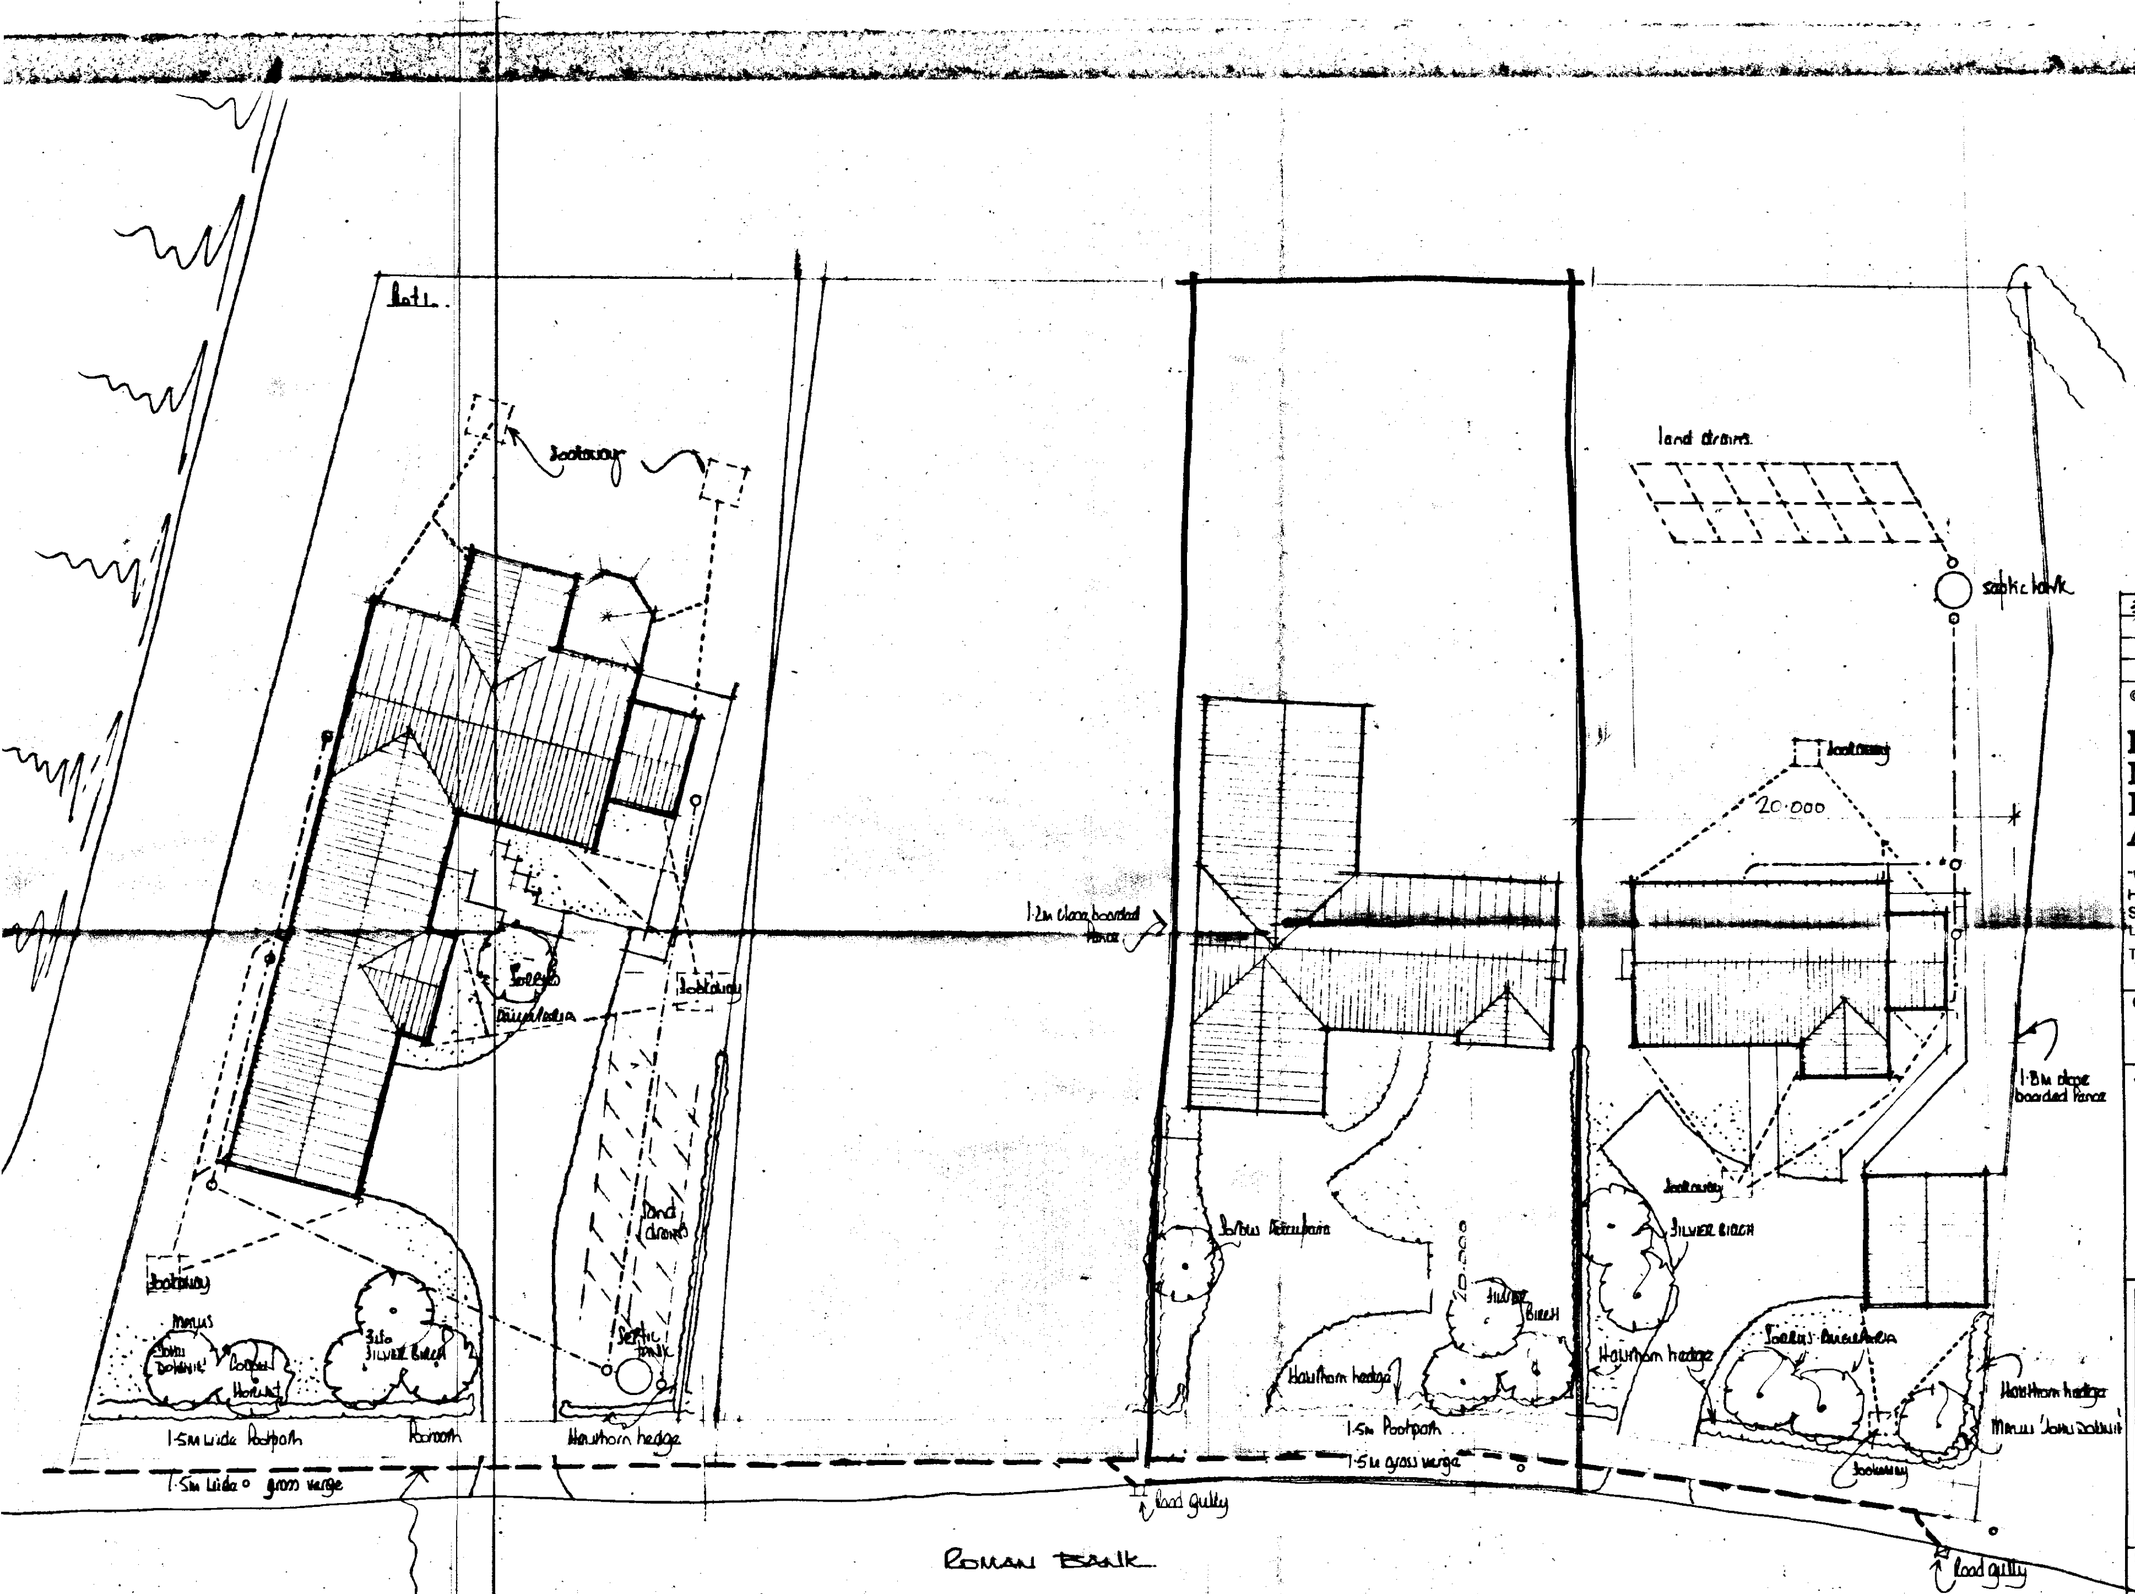
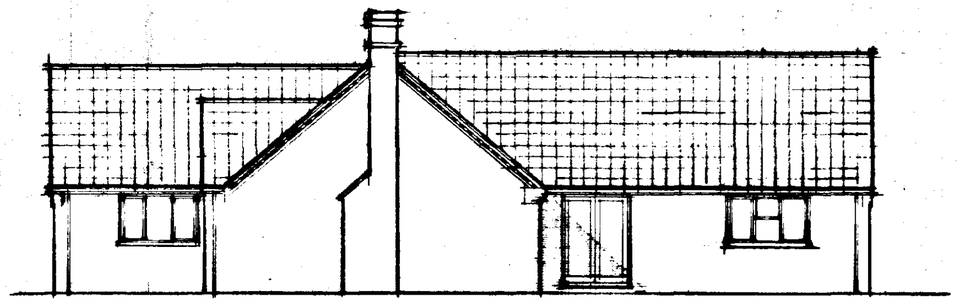
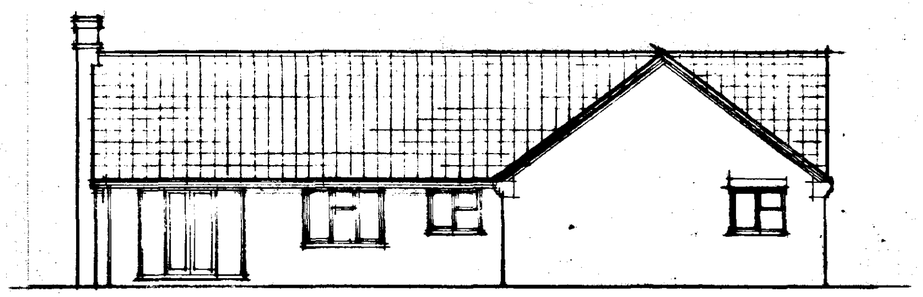

Footway
Footway
Footway
Bollard
Bollard
Bollard



WEST

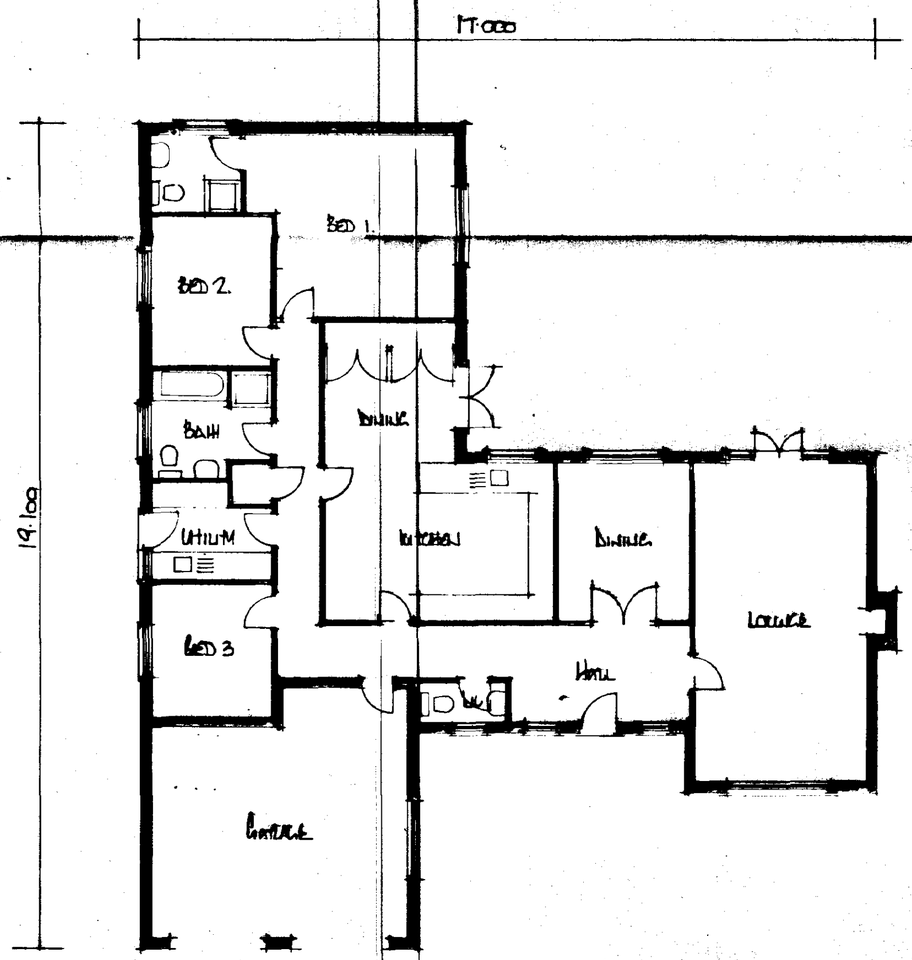


SOUTH



EAST

NORTH



GROUND FLOOR PLAN

Bricks - Durham Old Stock Roans brick

Tiles - Marley Mendip Old English Dark Orange

DETERMINED PLAN

SOUTH HOLLAND DC
HOUSING & PLANNING
14 DEC 1999
Ref: 1257/99

A		
	Date	Revisions

© copyright

East Midlands Design Associates
"Willow Lodge",
Horseshoe Road,
Spalding,
Lincs PE11 3QR
Tel Spalding (0775) 767966

Client
Mr. Mrs J Watson.

Job Title
Residential Development
Plot 3 Rowan Walk
Sutton Bolt
Spalding.

Drawing Title
Plans. Elevations

Scale 1:100

Date Dec 99 | Drawn by AL

Drg. No. 99/25/10 | Rev