



Existing Site Plan 1:500

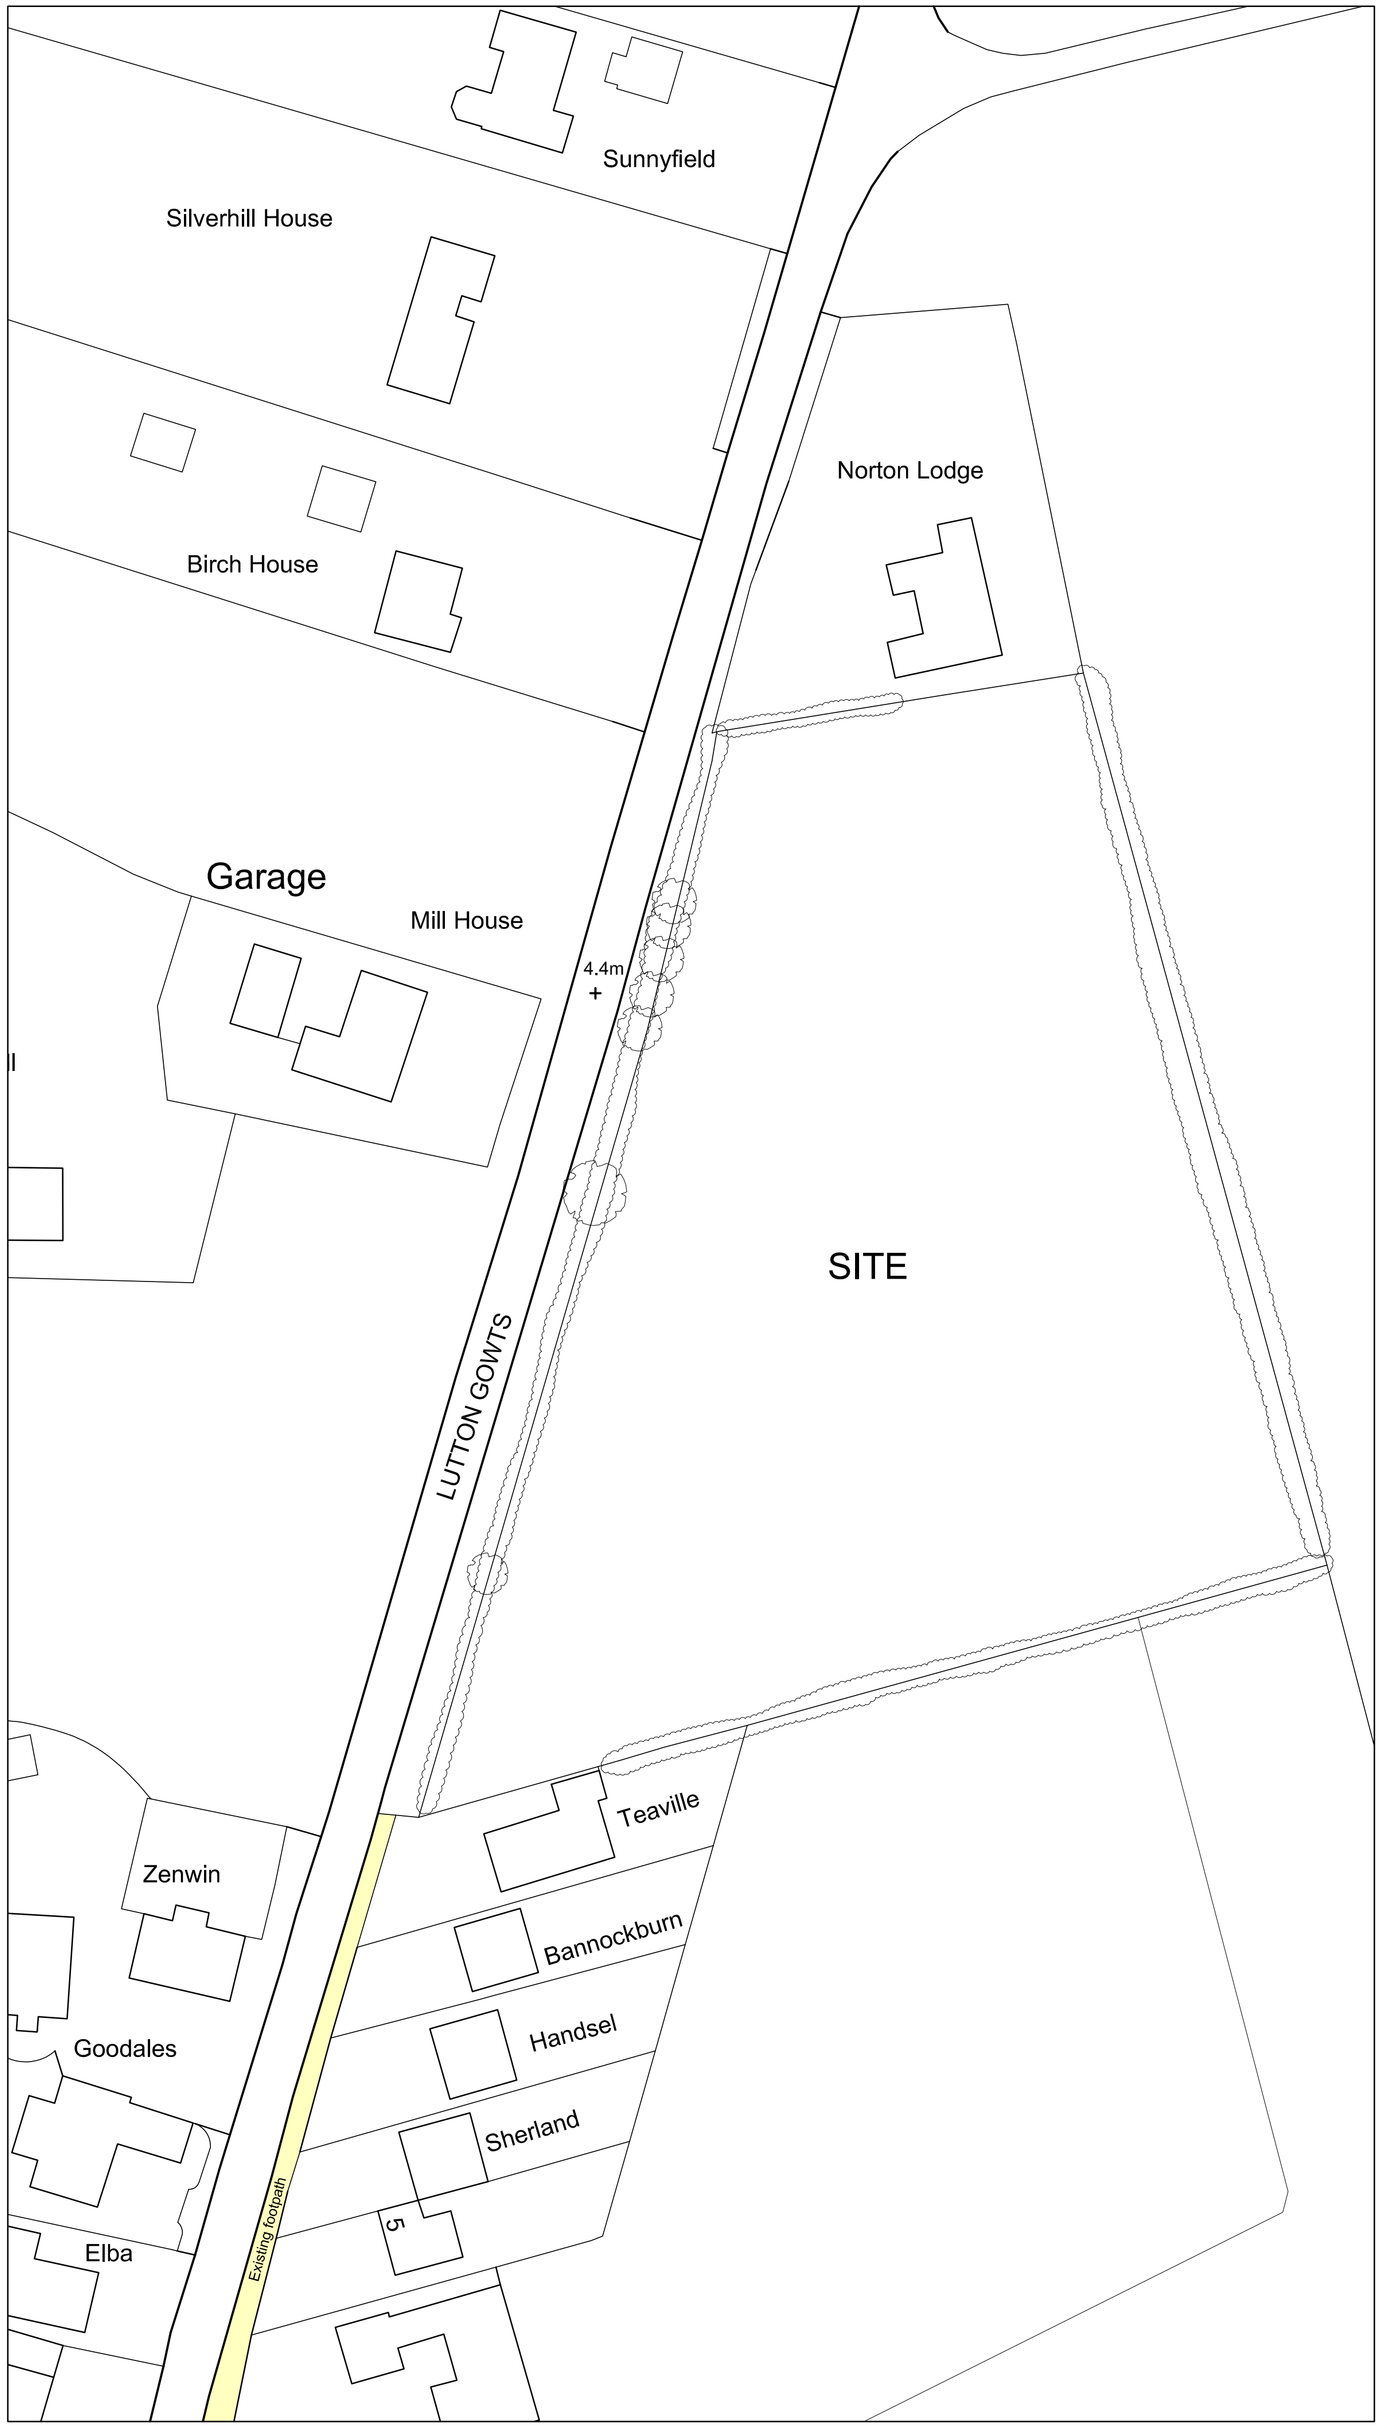


Proposed Site Plan 1:500 (Indicative)




Location Plan 1:250

N

Peter Humphrey Associates Ltd.
ARCHITECTURAL DESIGN AND BUILDING

SITE

PROPOSED DEVELOPMENT
LAND SOUTH OF 'NORTON LODGE'
LUTTON GOWTS
LUTTON
SPALDING
PE12 9LQ

DRAWING

OUTLINE PLANNING DRAWING

CLIENT

Mr P Congreve

DATE Feb 2016 SCALE 1:500 @A4 JOB No. 5459/01C

DO NOT SCALE FROM THIS DRAWING
COPYRIGHT: THIS DRAWING MUST NOT BE ISSUED, LOANED OR COPIED WITHOUT THE CONSENT OF PETER HUMPHREY ASSOCIATES

Peter Humphrey Associates
ARCHITECTURAL DESIGN AND BUILDING
TELEPHONE: 01945 466 966
FAX: 01945 466 433
E-MAIL: info@peterhumphrey.co.uk
30 OLD MARKET WISBECH CAMBS PE13 1NB

Fenland District Council
Building Design Awards
Building Excellence in Fenland
Category Winner: 08,09,10
Overall Winner 2010