
PROPOSED GROUND FLOOR PLAN

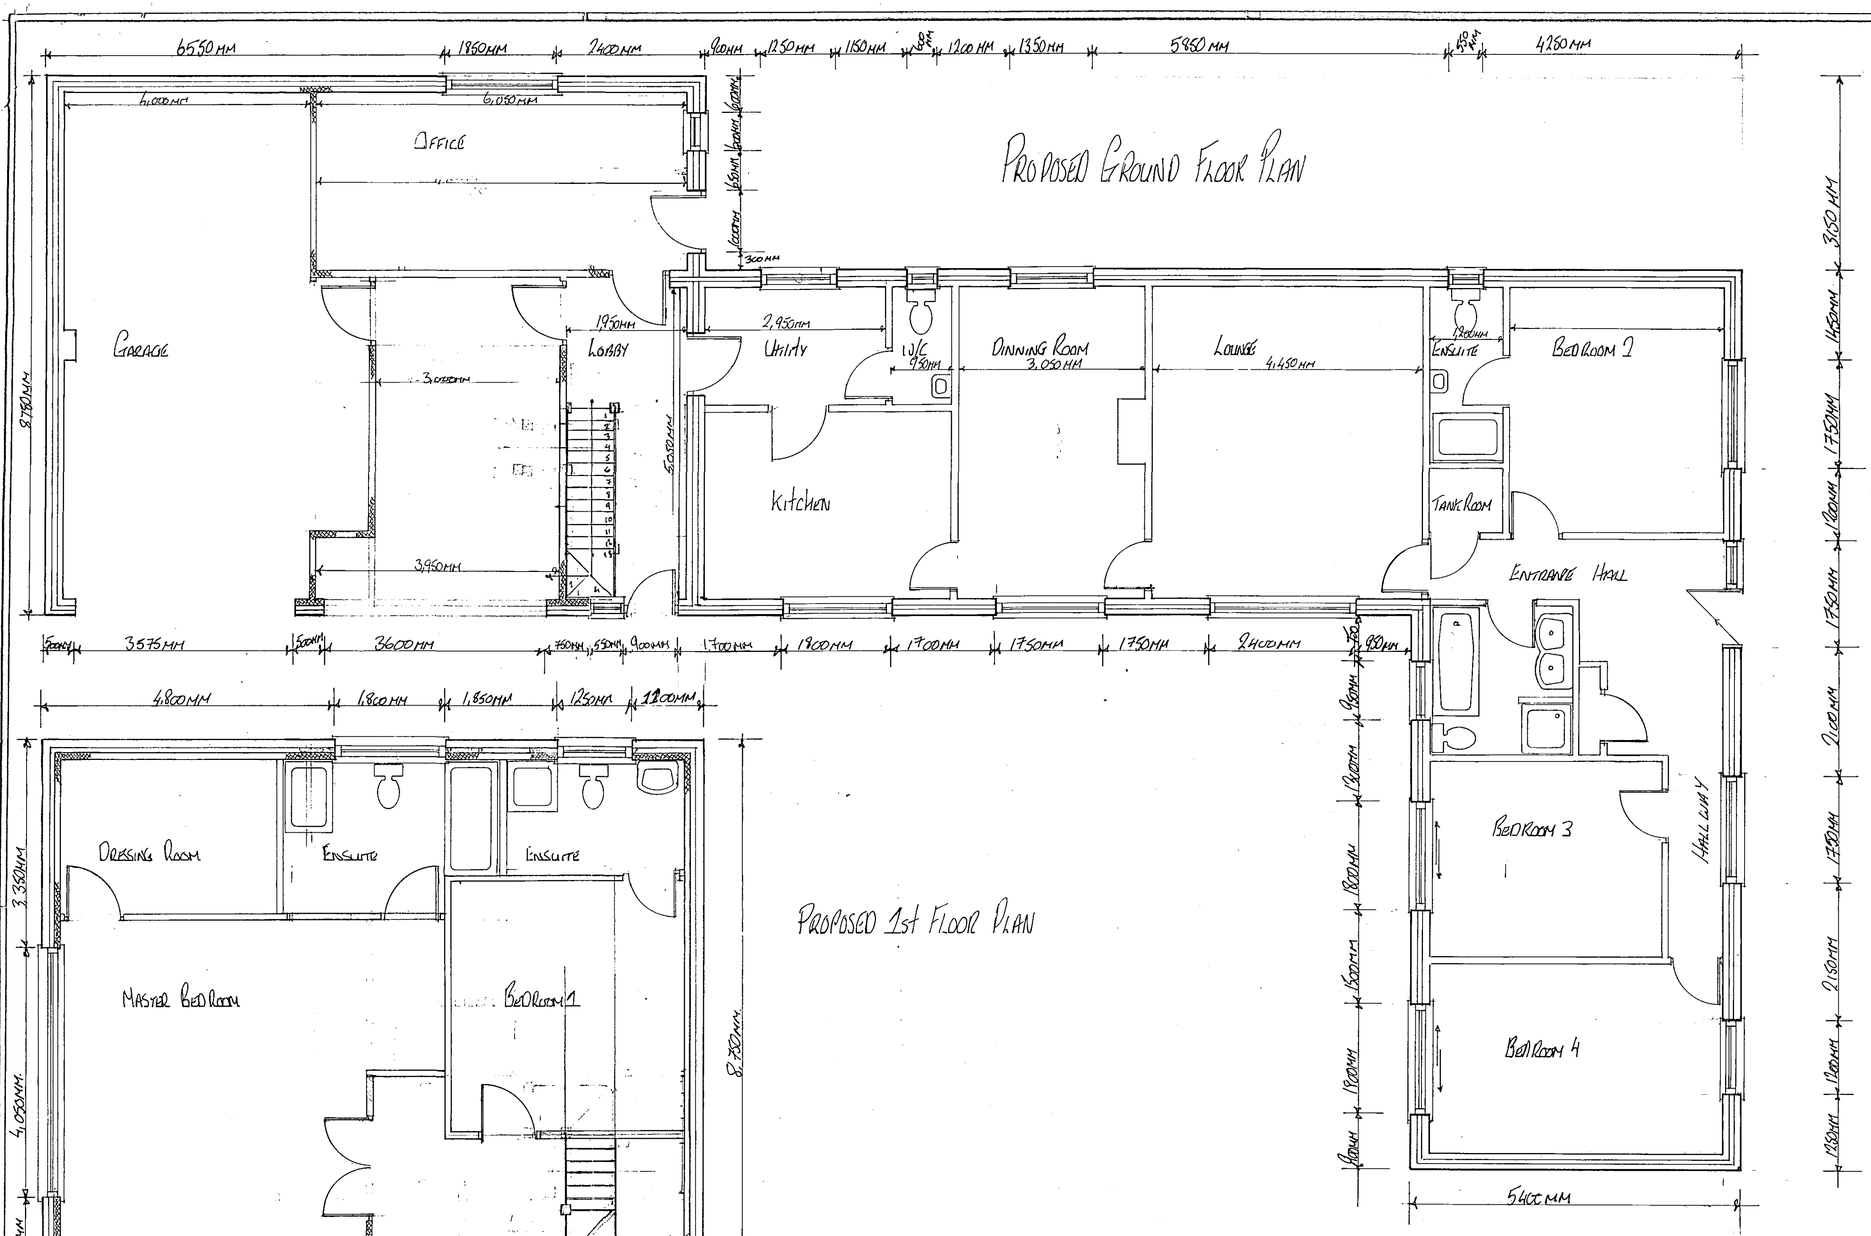

PROPOSED 1st FLOOR PLAN

DRAWING 11/WLG

SITE: THE WILLOWS LOTTON GOUTS

CLIENT: MR SIMON PORTASS
14 JOHN SCAINS WAY
DANIELS GATE
LONG SUTTON
SPALDING LINCS

NOTES

DRAWN M.G. DANIELS

DATE: 16th Oct 2003 | SCALE: 1:50

AREA COVERED: PROPOSED FLOOR PLANS

REVS | BY

SOUTH HOLLAND DISTRICT COUNCIL
PLANNING & DEVELOPMENT
17 DEC 2003
REF 1524/03

M.G. DANIELS ARCHITECTURAL SERVICES
THE OLD GRANARY
BULL LANE
LONG SUTTON
SPALDING
LINCOLNSHIRE PE12 9HA
TELEPHONE: MOBILE 07796 858 546
E MAIL: Matthew.Daniels3@BTOPENWORLD.COM