



PROPOSED EAST ELEVATION

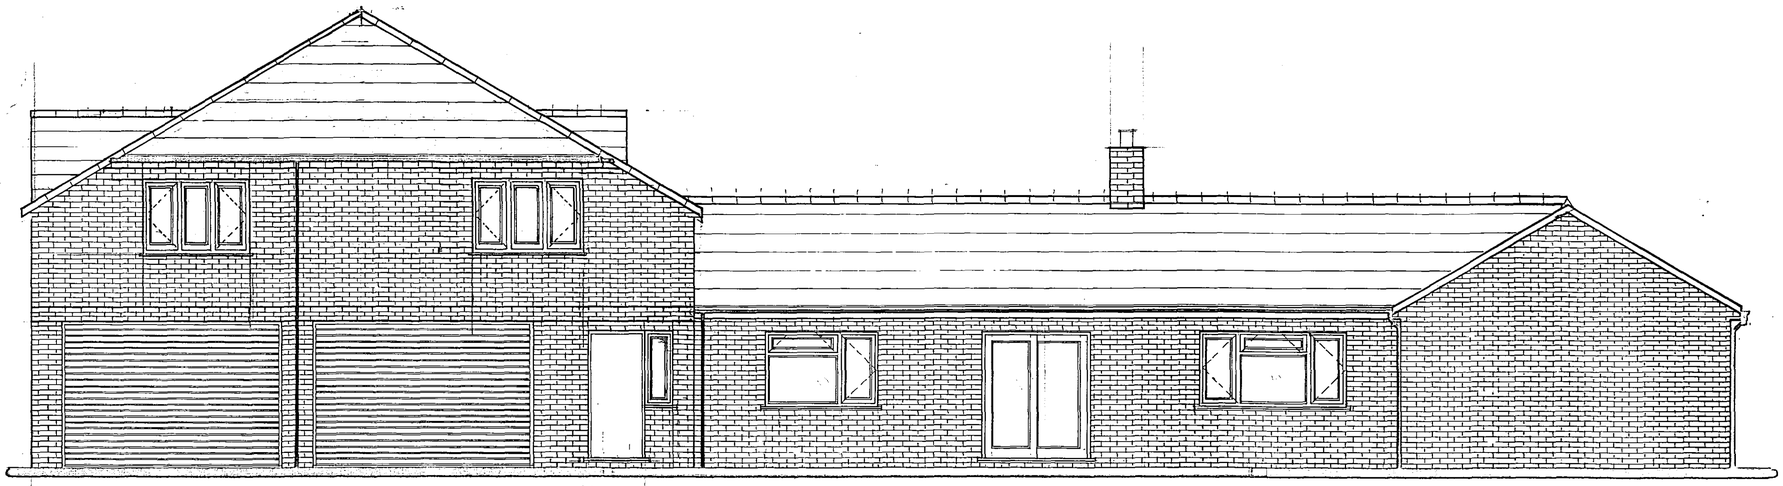

PROPOSED WEST ELEVATION

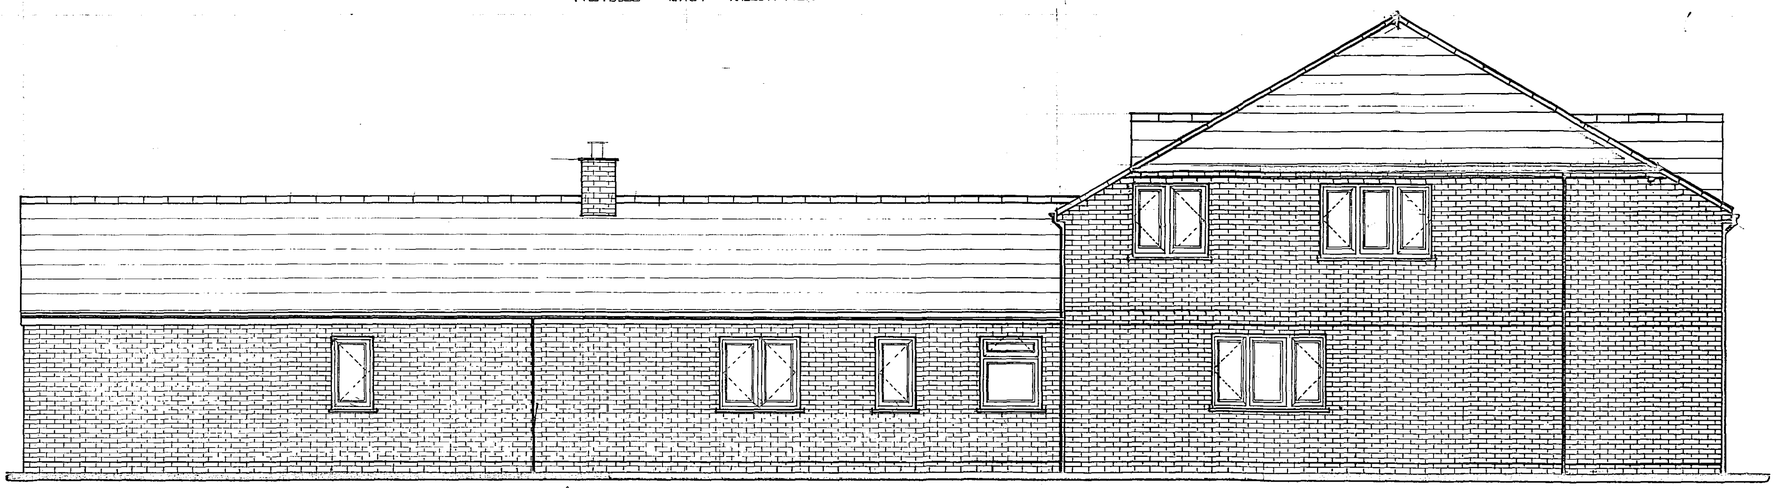

PROPOSED ELEVATION (NORTH)

DRAWING	L1/WLG/SP
SITE:	THE WILLOWS LUTTON GOWTS
CLIENT:	MR SHAUN PORTAS 14 JOHN SWAINS WAY DANIELS GATE LONG SUTTON SPALDING LINCS
NOTES	

DRAWN MATTHEW GARY DANIELS

DATE: 26th October 2003 | SCALE: 1:50

AREA COVERED: PROPOSED ELEVATIONS

REVS		BY

PLANNING
17 OCT 03
B/ 1524/03

M. G. DANIELS ARCHITECTURAL SERVICES
74 ROBINS HOOD WALK
BOSTON
LINCOLNSHIRE
PE

TELEPHONE: MOBILE 07796868566
E-MAIL: MATTHEW.DANIELS3@BTOPENWORLD.COM