

PROPOSED GARAGE & ANNEX

EXISTING BUNGALOW
THE WILLOWS.

BLOCK PLAN SCALE 1:200

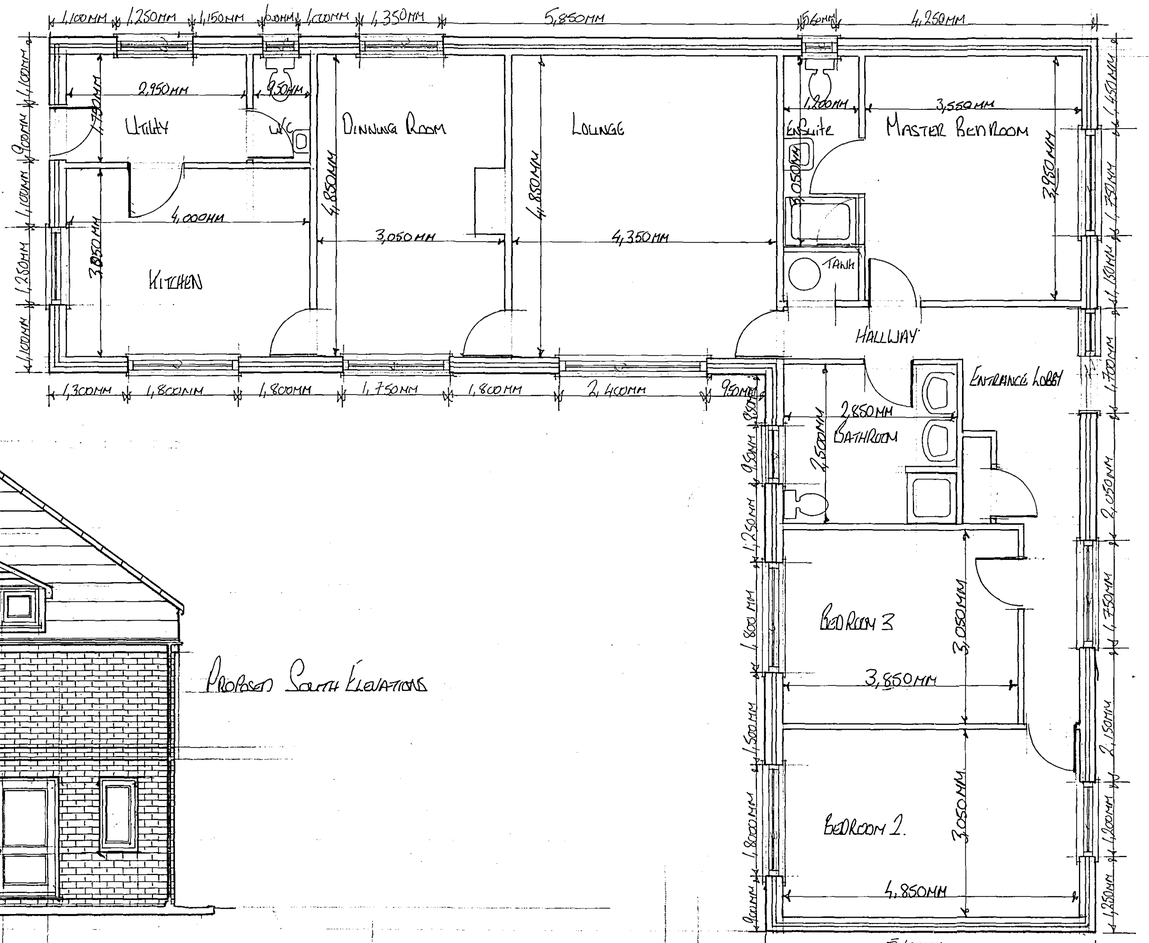


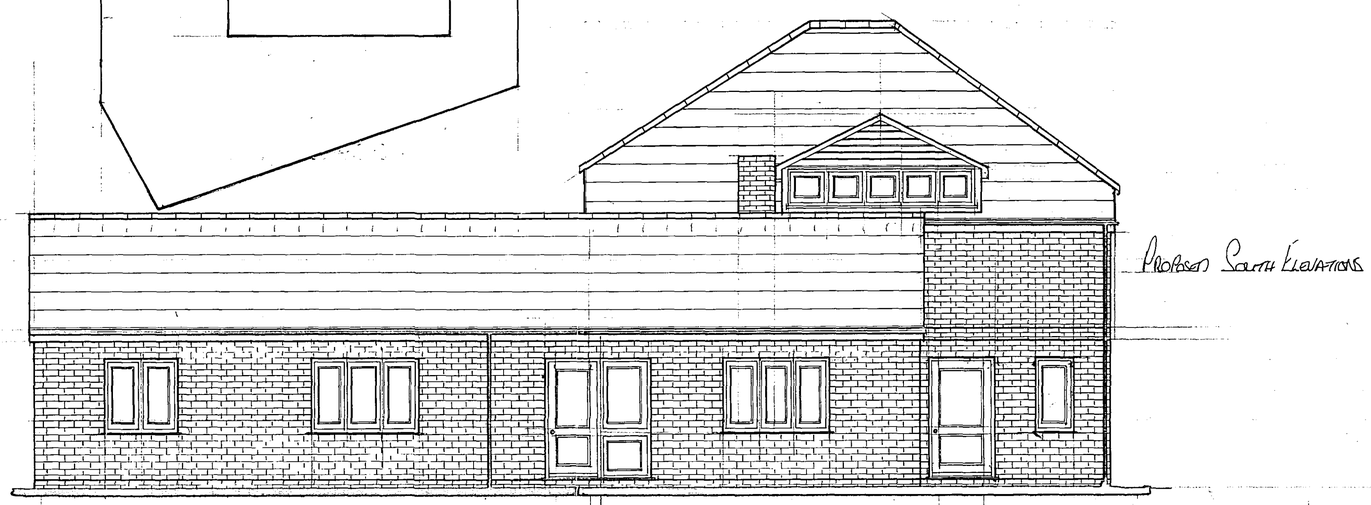


PROPOSED SOUTH ELEVATIONS




EXISTING NORTH ELEVATION

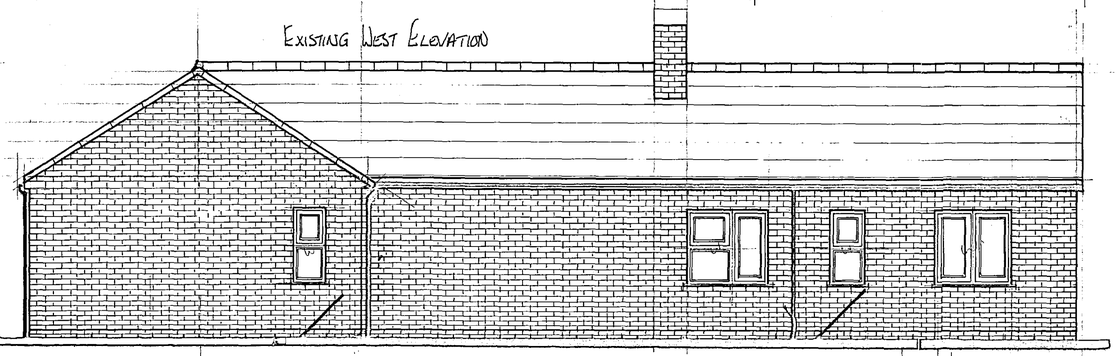

EXISTING WEST ELEVATION

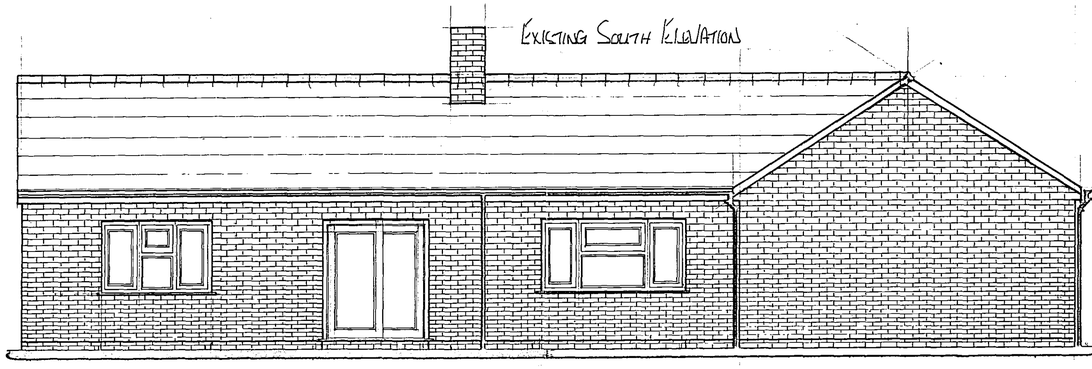

EXISTING SOUTH ELEVATION

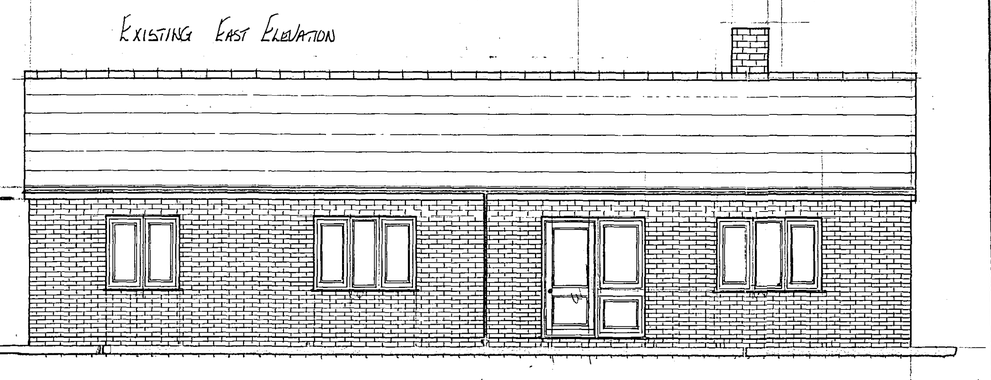

EXISTING EAST ELEVATION

DRAWING No 11/WLG103

SITE: THE WILLOWS LUTTON GOWTS

CLIENT: MR S PORTAS.
14 JOHN SLAPPS WAY
DANIELS GATE
LONG SUTTON
SPALDING LINCS

NOTES

DRAWN BY: M G Daniels

DATE 4/11/2003 SCALE: 1:50/1:200

AREA COVERED: EXISTING FLOOR PLAN & ELEVATIONS

REVS BY

PLANNING & DEVELOPMENT
17 DEC 2003
Ref 1524/03

M.G. DANIELS ARCHITECTURAL SERVICES
74 ROBIN HOOD'S WALK.
BOSTON
LINCOLNSHIRE PE21 9EX
TELEPHONE: MOBILE 07796 858 546
E-MAIL: Matthew.Daniels3@BTOpenworld.com