

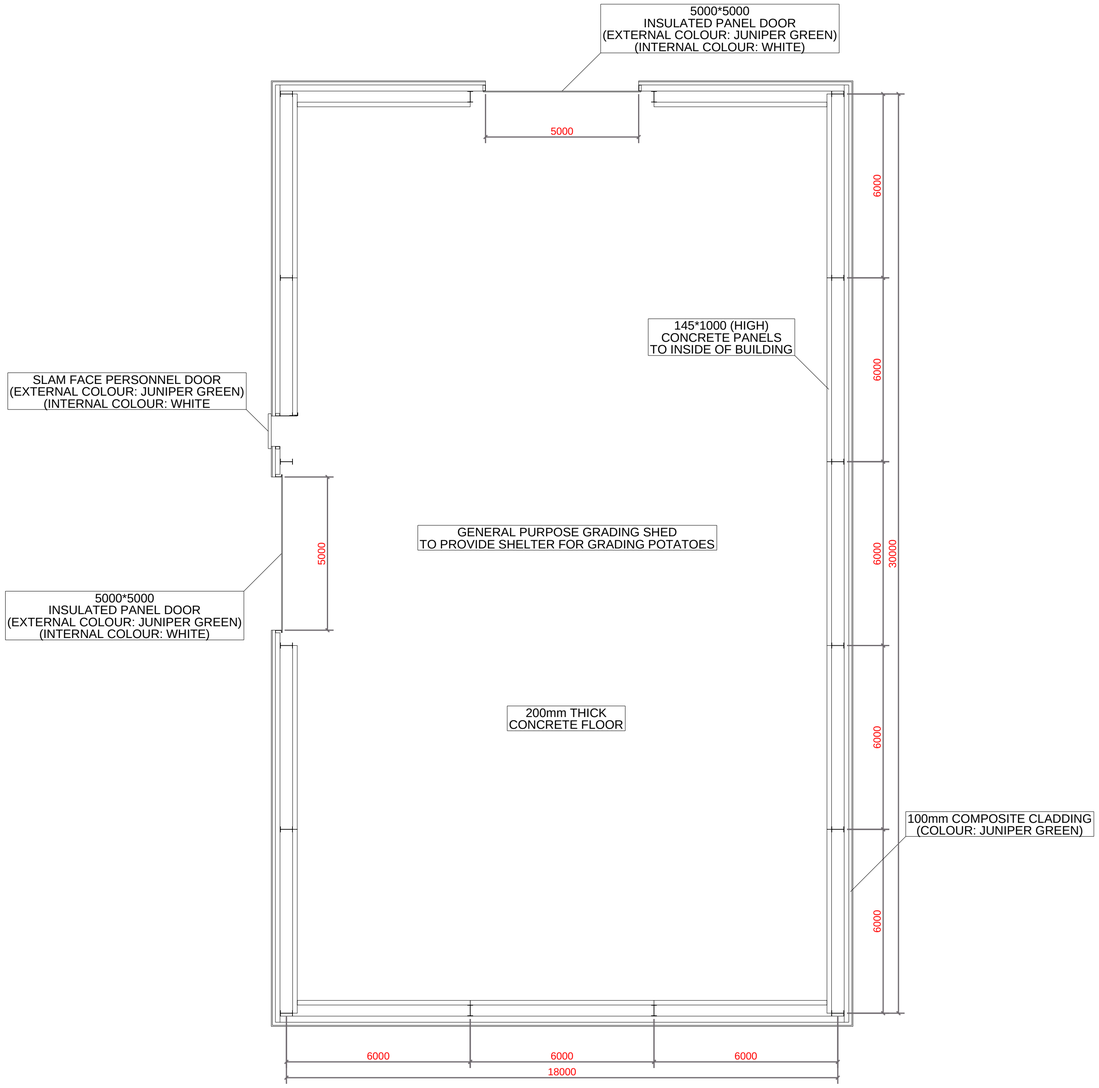


Floor Plan

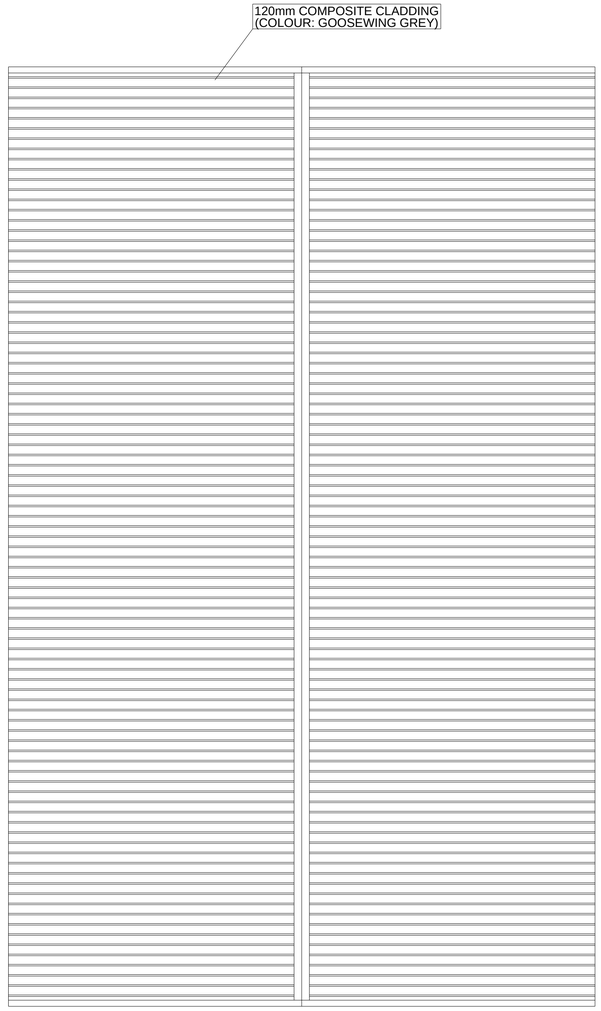

Roof Plan

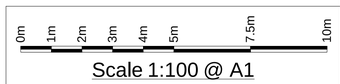

Scale 1:100 @ A1



REV MARK	DESCRIPTION	By	Date	By	Date
		CREATED		CHECKED	
B	Cladding updated.	M.M	21.12.2023		
A	Issued for approval.	M.M	09.12.2023		

Mr Oldershaw

Glebe Farm,
Roman Bank,
Spalding,
PE12 8BB.

Powered by Trimble. Tekla.

DRAWING TITLE	Proposed Plan Views		
CONTRACT	General Purpose Grading Shed		
MODELLED BY	M.M	**ISSUE DATE**	21.12.2023
CONTRACT NO	231209	**SCALE**	1:100
DRAWING No	1311/01	**REVISION No.**	B

Tekla Structures