

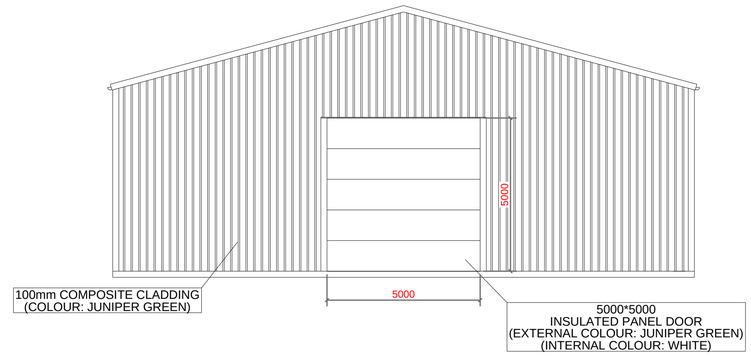



North East Elevation

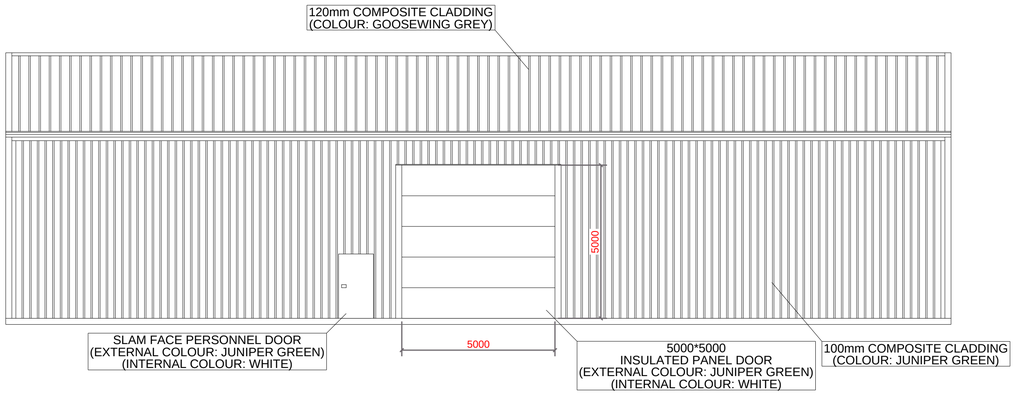


North West Elevation

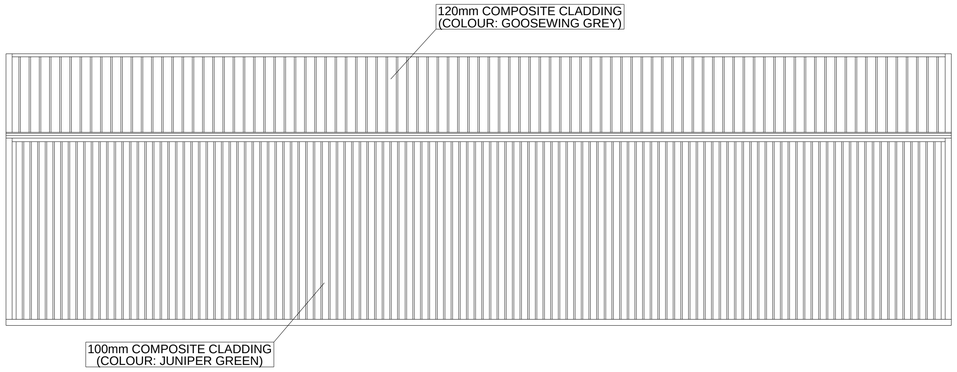


South East Elevation

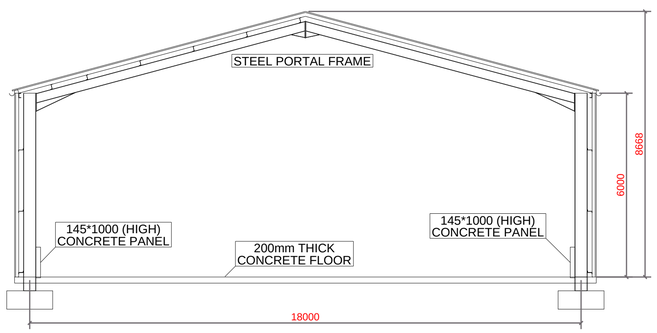

Cross Section

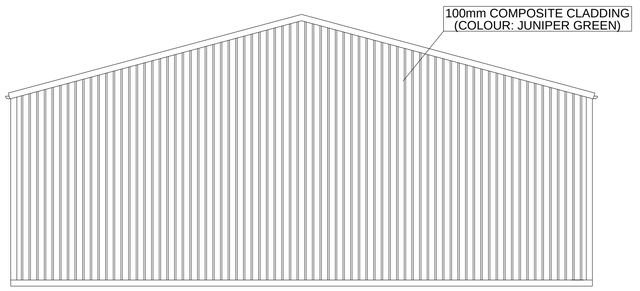

South West Elevation

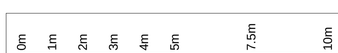

Scale 1:100 @ A1



REV MARK	DESCRIPTION	By	Date	By	Date
		CREATED		CHECKED	
B	Cladding updated.	M.M	21.12.2023		
A	Issued for approval.	M.M	09.12.2023		

Mr Oldershaw
Glebe Farm,
Roman Bank,
Spalding,
PE12 8BB.

DRAWING TITLE	Proposed Elevations		
CONTRACT	General Purpose Grading Shed		
MODELLED BY	M.M	**ISSUE DATE**	21.12.2023
CONTRACT NO	231209	**SCALE**	1:100
DRAWING No	1311/02	**REVISION No.**	B

Tekla Structures