



Elevation 1 : 100 scale

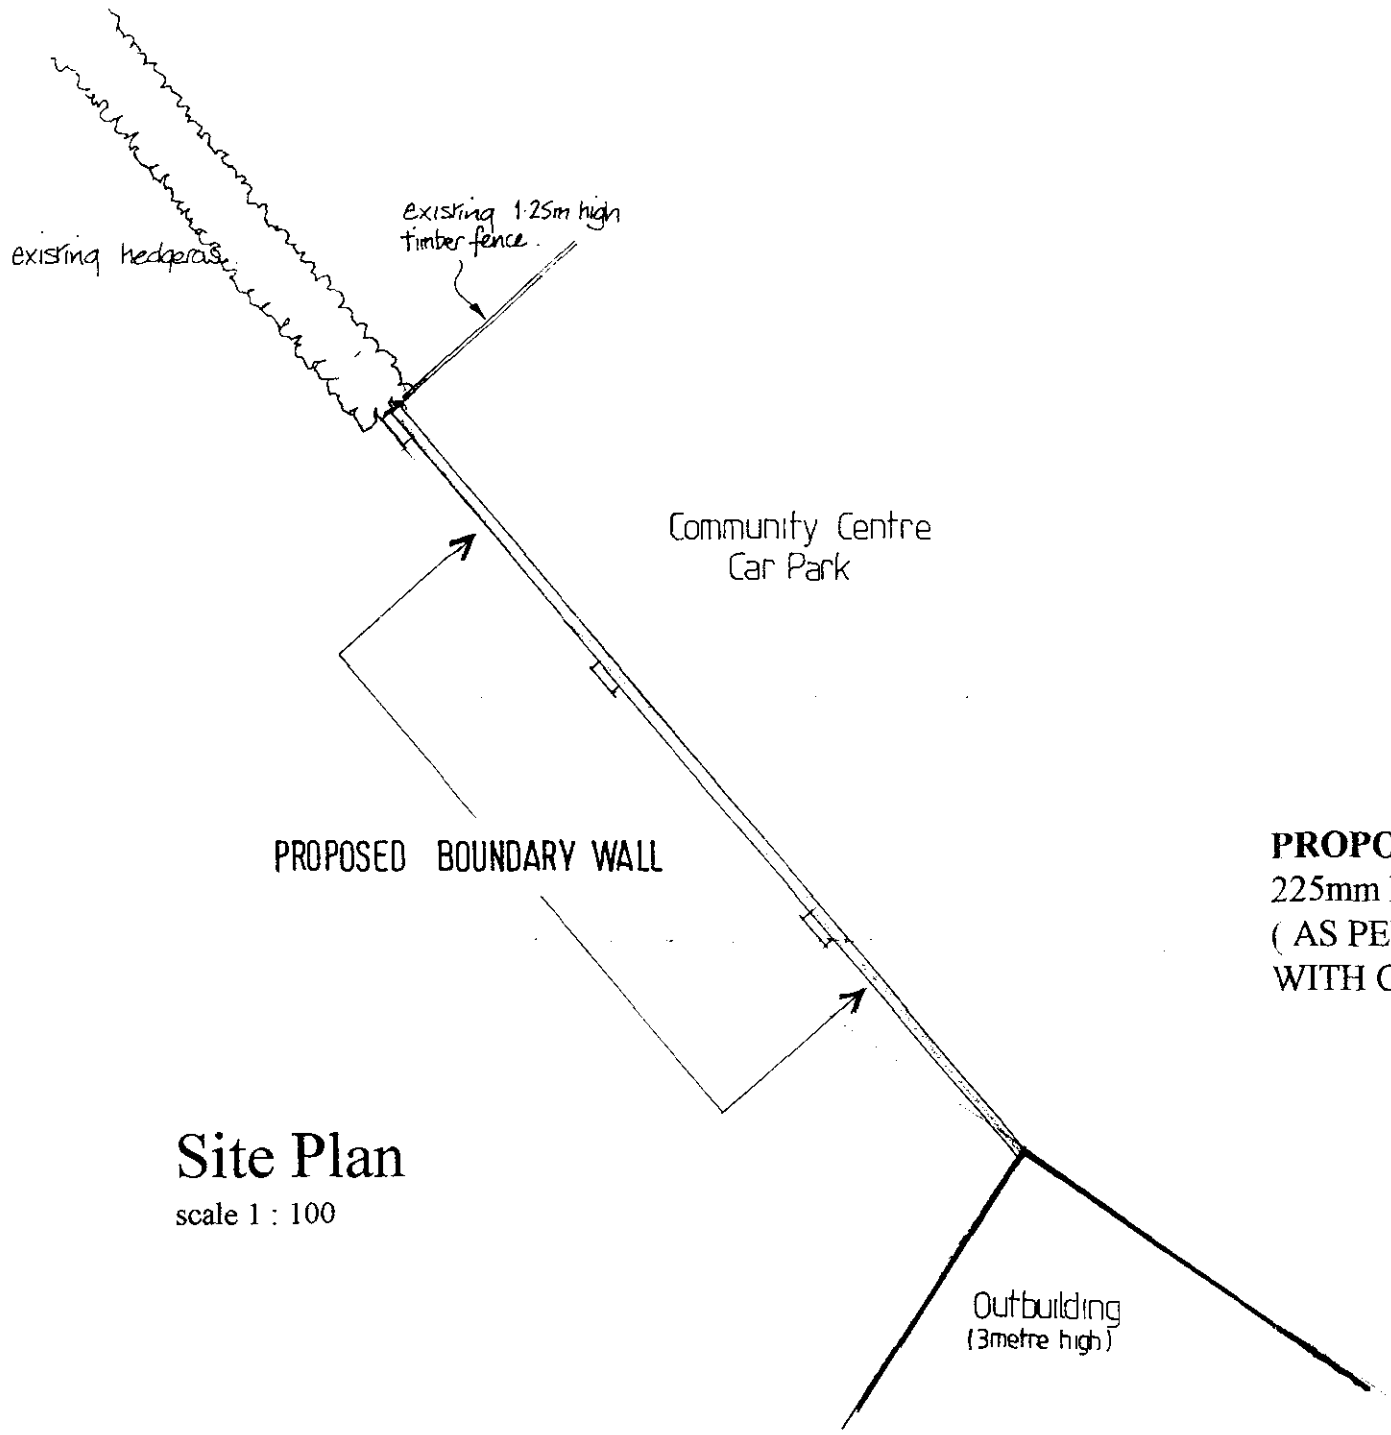

Site Plan
scale 1 : 100

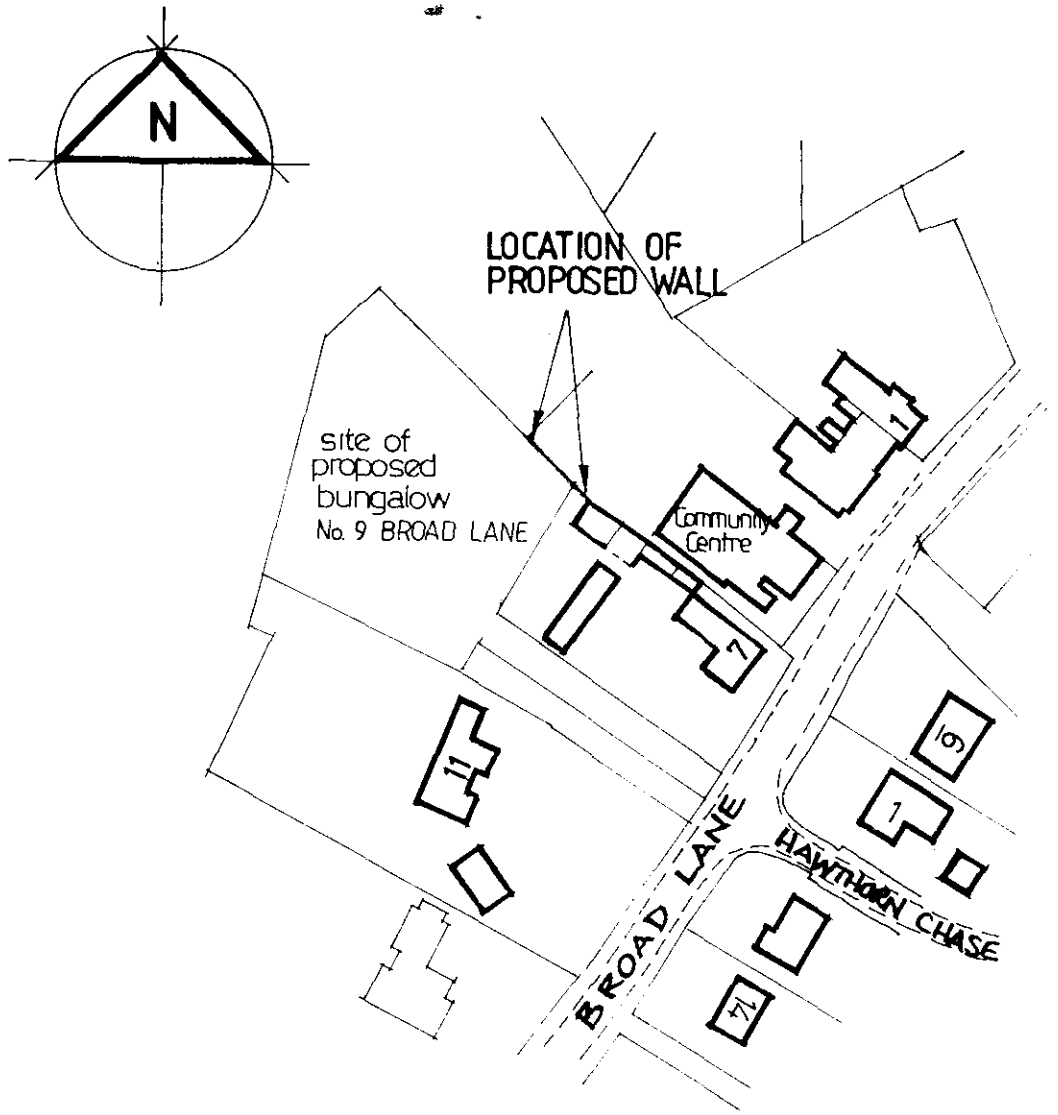

Location Plan
scale 1 : 1250

PROPOSED BOUNDARY WALL
225mm FACING BRICK - DESIMPEL MOZART BLEND
(AS PER PROPOSED BUNGALOW No. 9 BROAD LANE)
WITH CONCRETE COPINGS AS ADJACENT WALLING

Ref 00111/02

DETERMINED PLAN

PROPOSED BOUNDARY WALL
No. 9 BROAD LANE
MOULTON

scales as indicated **drg. no. 01/02**