H13/0011/96

BLOCK-UP OPENING

STORE

(EXISTING DISUSED STORES TO EVENTUALLY BE CONVERTED TO RESIDENTIAL TO COMPLIMENT FLAT ABOVE)

OFFICE

to flat up

EXISTING SHOP

4700

HALL

4500


0011/96

MOULTON SERVICE STATION


(EXISTING GROUND FLOOR)

SCALE : 1/50


AMENDED PLAN

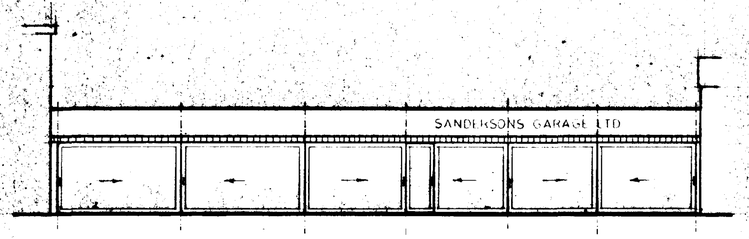


FRONT (EXISTING)

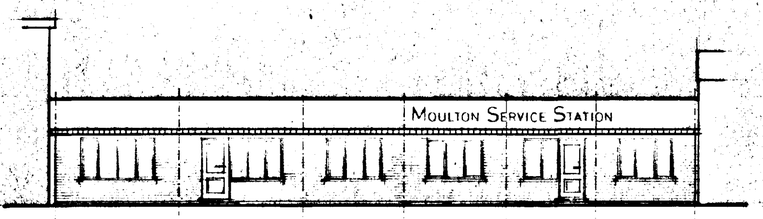

FRONT (PROPOSED)

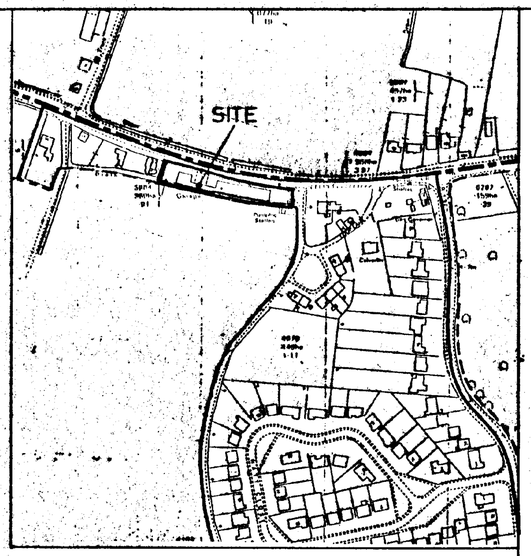

LOCATION PLAN
SCALE : 1/2500

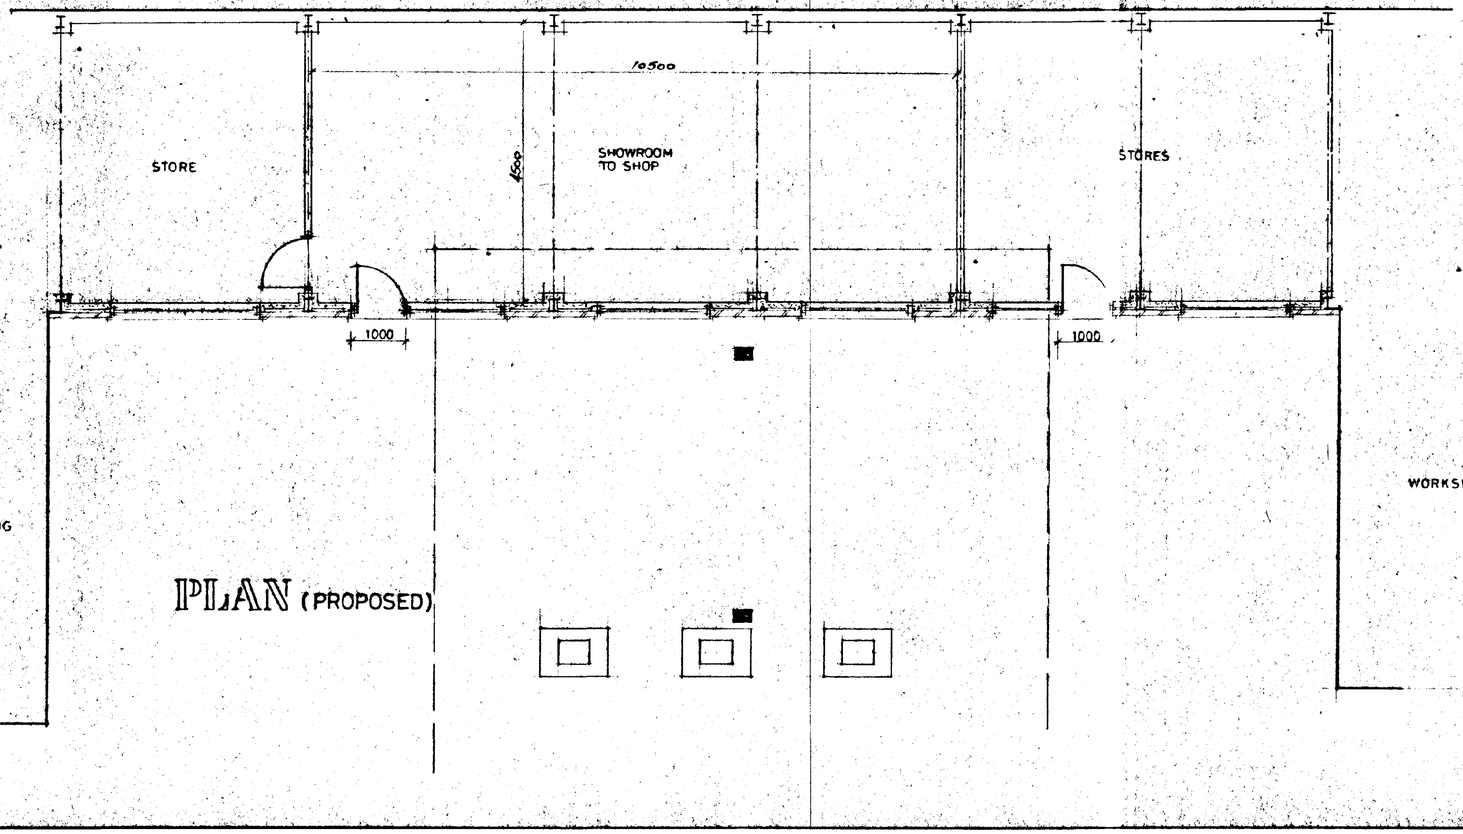

PLAN (PROPOSED)

06 JAN 1996
Ref: 0011/96

G. R. MERCHANT
I.ENG AMICE, FIWO,
ARCHITECTURAL, STRUCTURAL
& LAND DRAINAGE CONSULTANT
TEL: HOLBEACH (01406) 490800

PROJECT:
ALTERATIONS TO
MOULTON SERVICE STATION
63/67 HIGH ROAD
MOULTON

CLIENT:
JAWAHAR SHARMA

SCALES:	DATE:
1/50 & 1/100	*SEPT. 1995*
G.R.MERCHANT.	DRAWING No.: *JS.1*

REVISIONS:

DO NOT SCALE FROM THIS DRAWING

This drawing is copyright and must not be altered, traced, photographed or used for any purpose other than that for which it is issued.

The Owner/ Contractor is to check all dimensions on site and report discrepancies to the Architect.

All details shown on this drawing including foundations are based upon typical site conditions related to the area. No responsibility can be accepted for abnormal conditions which may be discovered during construction unless reported to the Architect as that design amendments may be considered. Site soil surveys are recommended in respect of foundations to establish specific site conditions before foundation work is undertaken.


SUMMIT
8040-1184T

DO NOT SCALE FROM THIS DRAWING


This drawing is copyright and may not be altered, traced, photographed or used for any purpose other than that for which it is issued.

The General Contractor is to check all dimensions on site and report discrepancies to the Architect.


All details shown on this drawing including foundations are based upon typical site conditions related to the area. No responsibility can be accepted for abnormal conditions which may be discovered during construction unless reported to the Architect and that design amendments may be considered. Site soil surveys are recommended in respect of foundations to establish specific site conditions before foundation work is undertaken.

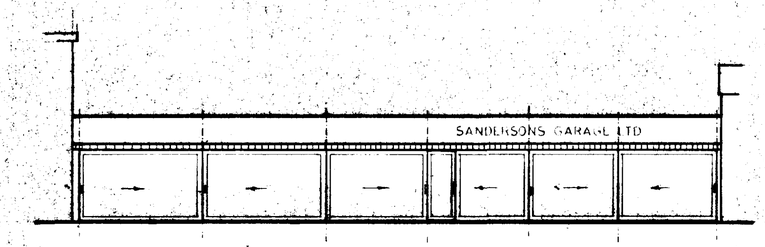


FRONT (EXISTING)

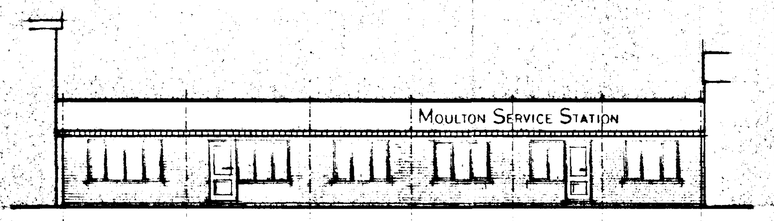

FRONT (PROPOSED)

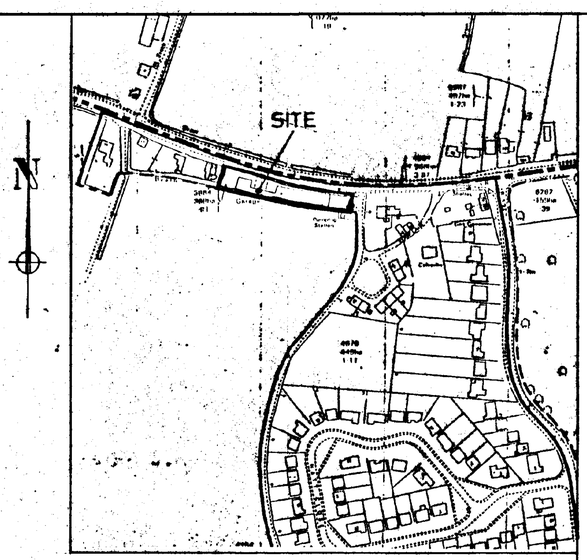

LOCATION PLAN
SCALE : 1/2500

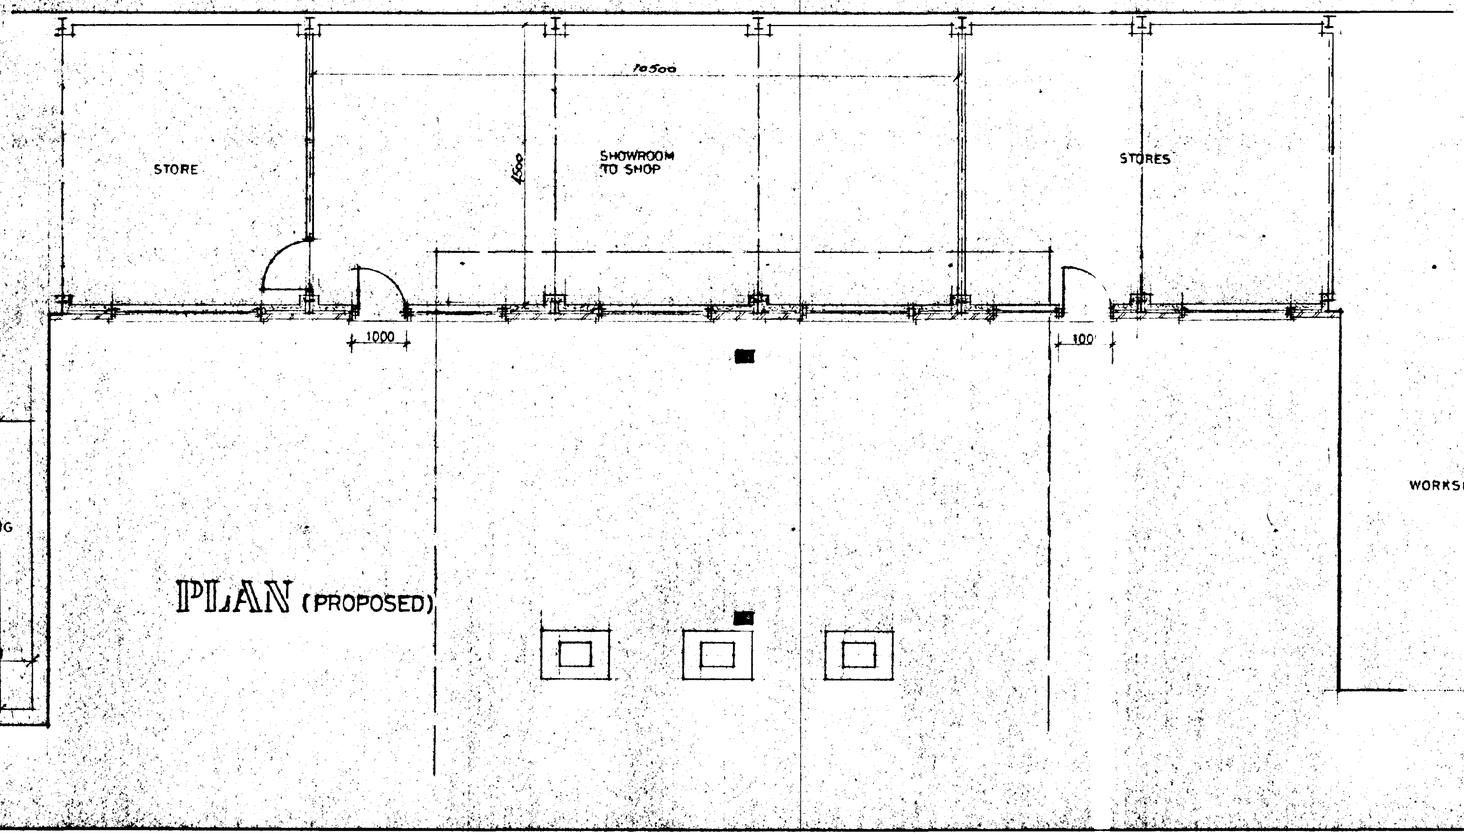

PLAN (PROPOSED)

SOUTH HOLLAND DC
HOUSING & PLANNING
29 JAN 1996
Ref: 01/96

A. 28.1.96. DIMENSIONS OF EXISTING SHOP

G. R. MERCHANT
I.ENG AMICE, FIWO,
ARCHITECTURAL, STRUCTURAL
& LAND DRAINAGE CONSULTANT
TEL: HOLBEACH (01406) 490800

PROJECT:
ALTERATIONS TO
MOULTON SERVICE STATION
63/67 HIGH ROAD
MOULTON

CLIENT:
JAWAHAR SHARMA

SCALES:	DATE:
1/50 1/100	*SEPT. 1995*

G.R.MERCHANT. DRAWING No.: JS/1 A.


REVISIONS:
A.

BLANMIT


80/6 11847

DO NOT SCALE FROM THIS DRAWING


This drawing is copyright and may not be altered, traced, photographed or used for any purpose other than that for which it is issued.
The General Contractor is to check all dimensions on site and report discrepancies to the Architect.
All details shown on this drawing including foundations are based upon typical site conditions related to the area. No responsibility can be accepted for abnormal conditions which may be discovered during construction unless reported to the Architect and also design amendments may be considered. Site soil surveys are recommended in respect of foundations to establish specific site conditions before foundation work is undertaken.

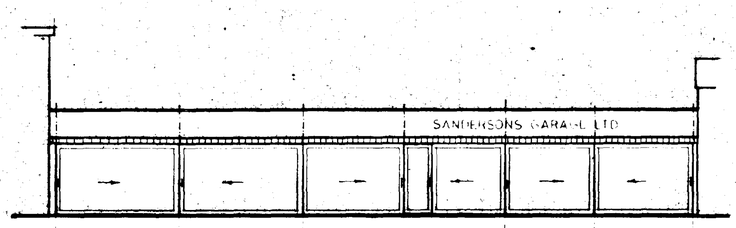


FRONT (EXISTING)

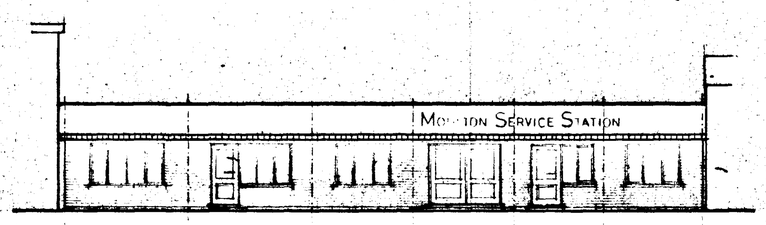


FRONT (PROPOSED)

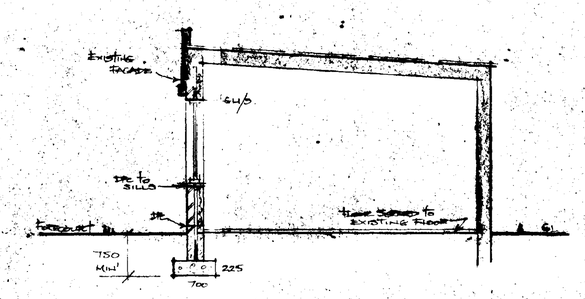


SECTION AA.

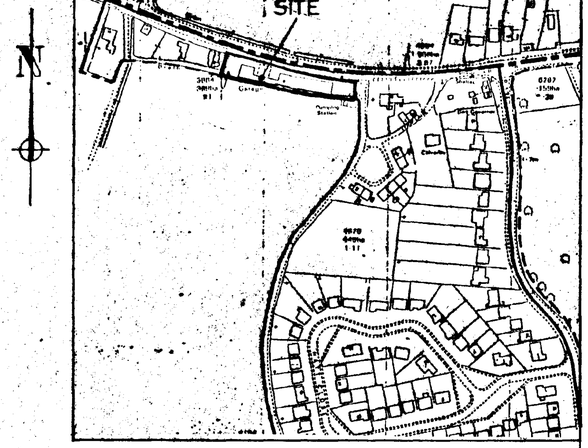

LOCATION PLAN
SCALE : 1/2500

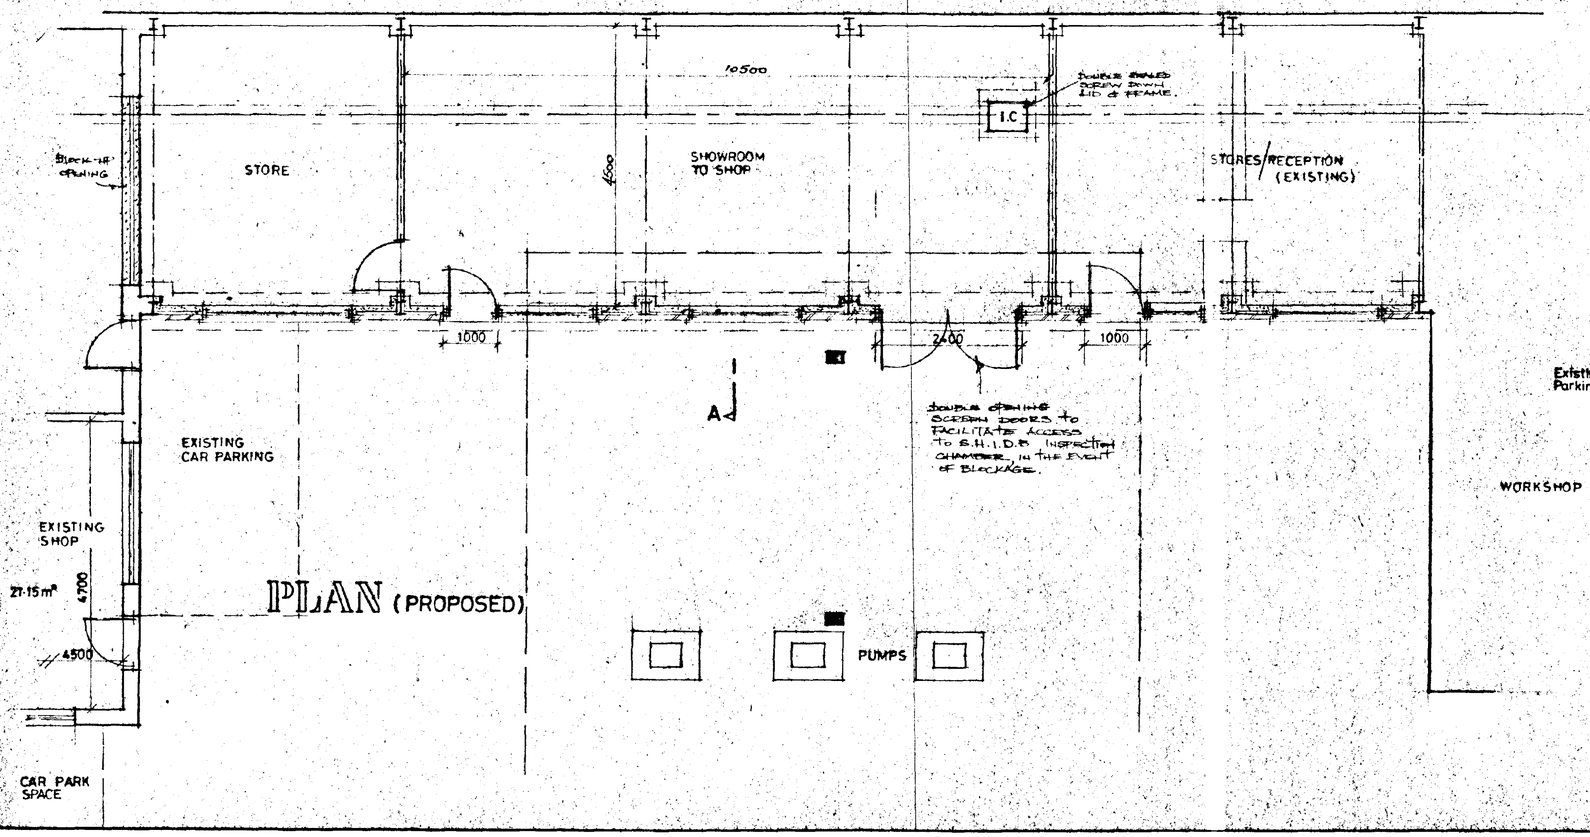

PLAN (PROPOSED)

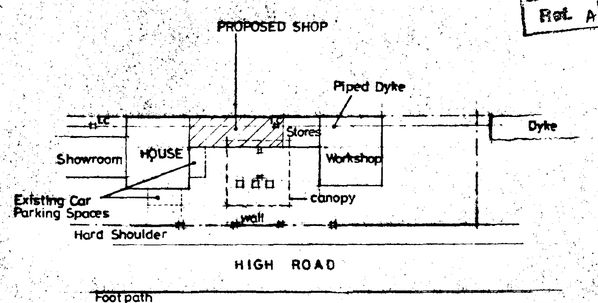

SITE PLAN
SCALE : 1/500

AMENDED PLANS
Ref. A/1
SOUTH HOLLAND DC HOUSING & PLANNING
16 MAY 1996
Ref. 0011/96

C. 14.5.96. Double Access Doors - Shown.
B. 13.5.96. Car Parking Spaces - Condition No 8
A. 25.1.96. Dimensions of existing shop

G. R. MERCHANT
LENG AMICE, FIWO,
ARCHITECTURAL, STRUCTURAL & LAND DRAINAGE CONSULTANT
TEL: HOLBEACH (01406) 490800

PROJECT:
ALTERATIONS TO MOULTON SERVICE STATION 63/67 HIGH ROAD MOULTON

CLIENT:
JAWAHAR SHARMA


SCALES: 1/50 1/100
DATE: SEPT. 1995
G.R.MERCHANT.
DRAWING No.: A1C
REVISIONS: A.B.C

DO NOT SCALE FROM THIS DRAWING


This drawing is copyright and may not be altered, traced, photographed or used for any purpose other than that which it is issued.

The General Contractor is to check all dimensions on site and report discrepancies to the Architect.


All details shown on this drawing including foundations are based upon typical site conditions related to the area. No responsibility can be accepted for abnormal conditions which may be encountered during construction unless reported to the Architect so that design amendments may be considered. Site soil surveys are recommended in respect of foundations to establish specific site conditions before foundation work is undertaken.

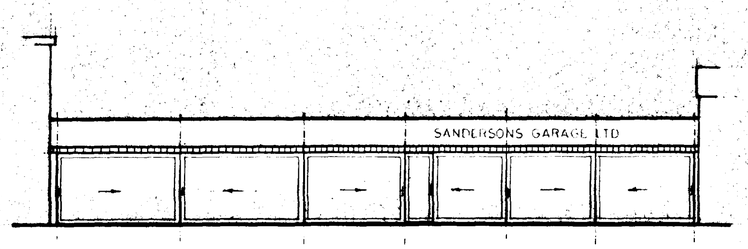


FRONT (EXISTING)

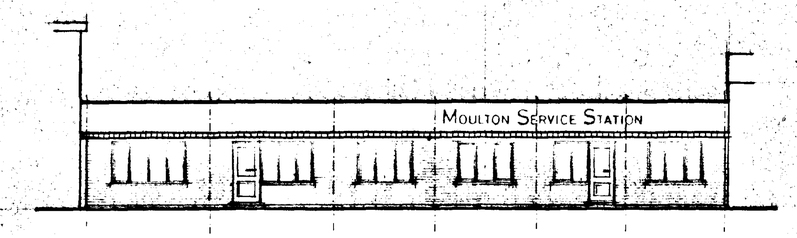

FRONT (PROPOSED)

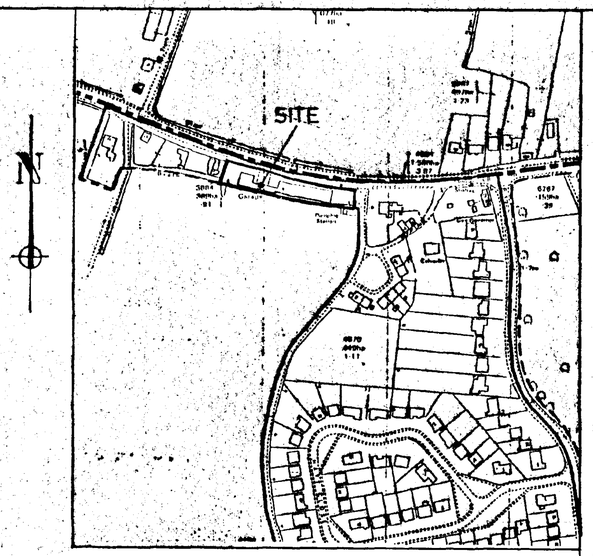

LOCATION PLAN
SCALE : 1/2500

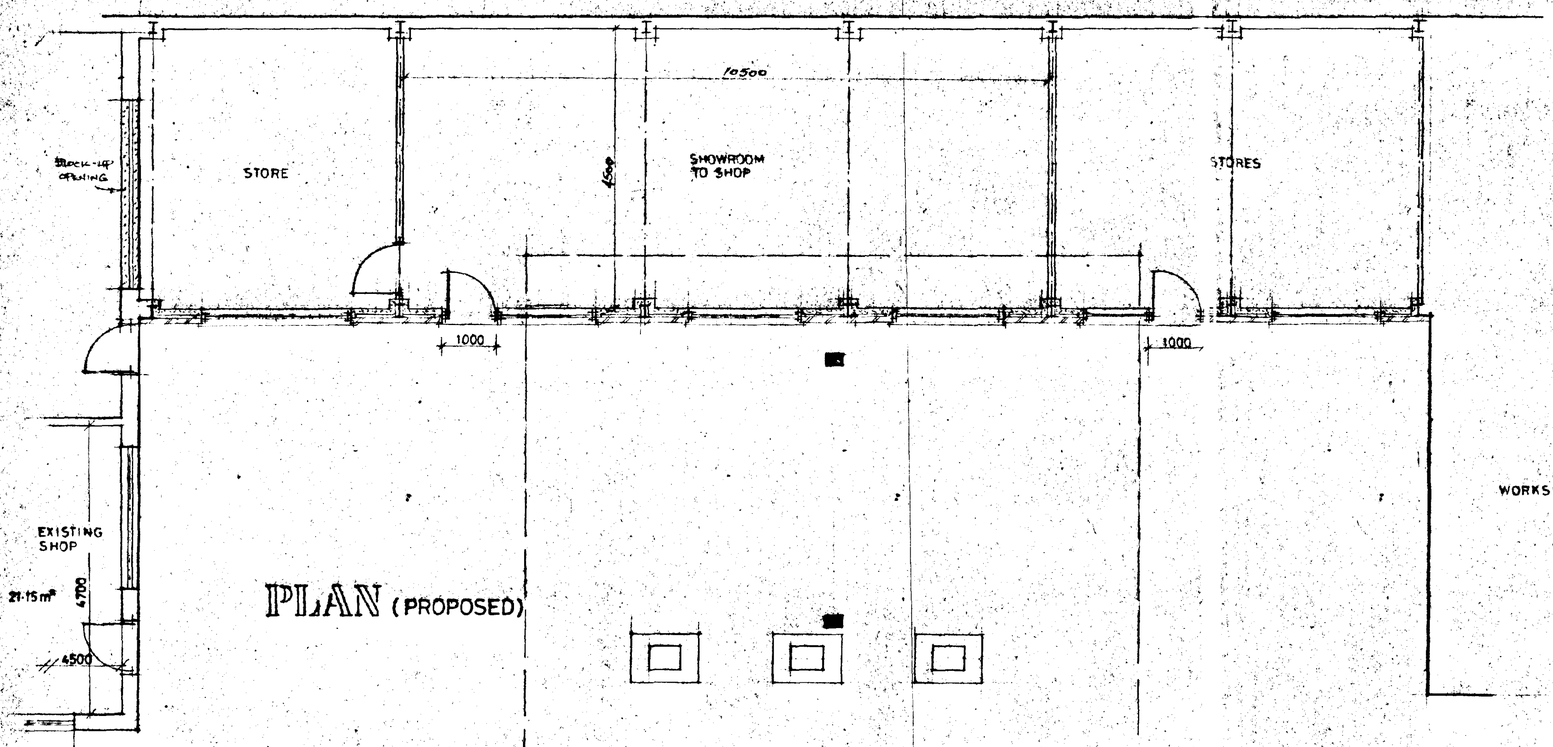

PLAN (PROPOSED)

AMENDED PLAN
Ref.

DETERMINED PLAN

RECEIVED 06 MAR 1996
FOR: 0011/96

1. 25/96. Dimensions of Existing Shop

G. R. MERCHANT
I.ENG AMICE, FIWO,
ARCHITECTURAL, STRUCTURAL & LAND DRAINAGE CONSULTANT
TEL: HOLBEACH (01406) 490800

PROJECT:
ALTERATIONS TO MOULTON SERVICE STATION 63/67 HIGH ROAD MOULTON

CLIENT:
JAWAHAR SHARMA

SCALES: 1/50 1/100
DATE: SEPT. 1995

G.R.MERCHANT.
DRAWING No.: 151A.

REVISIONS:
A

DO NOT SCALE FROM THIS DRAWING

This drawing is copyright and may not be altered, traced, photographed or used for any purpose other than that which it is issued.

The General Contractor is to check all dimensions on site and report discrepancies to the Architect.

All details shown on this drawing including foundations are based upon typical site conditions related to the area. No responsibility can be accepted for abnormal conditions which may be encountered during construction unless reported to the Architect so that design amendments may be considered. Site soil surveys are recommended in respect of foundations to establish specific site conditions before foundation work is undertaken.

SUMMIT