



FRONT ELEVATION




SIDE ELEVATION

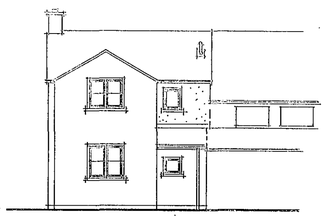


REAR ELEVATION

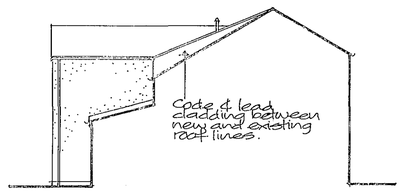

SIDE ELEVATION

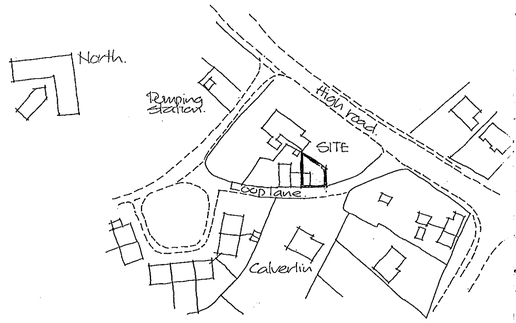

LOCATION Scale 1:1250

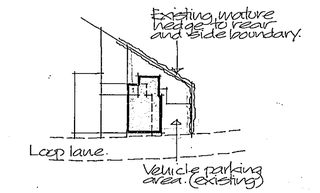


BLOCK PLAN Scale 1:500

Finishes:


Roof: Main roofs to be finished in natural slate as existing and adjoining cottage. Roof above utility to be finished in interlocking tiles of similar type and colour to existing roof of adjoining lean to building.
Gutters to be black UPVC supported on rise and fall brackets.

Walls: To be finished in sand/cement render with tyrolean finish similar to existing and adjoining cottage, colour to be agreed.

Windows and external doors: To be white UPVC frames (cottage style to main windows).

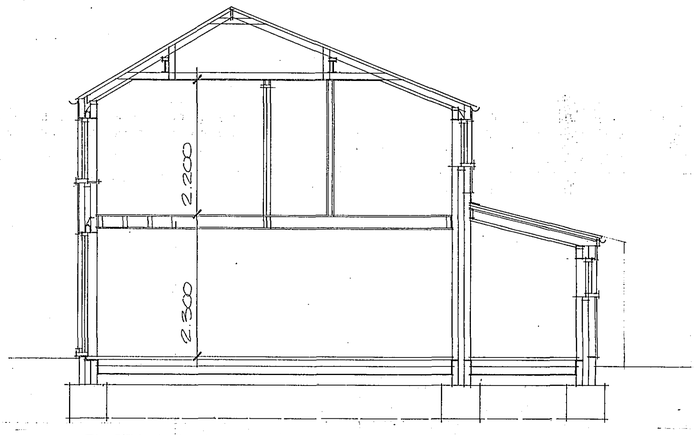



SECTION A-A

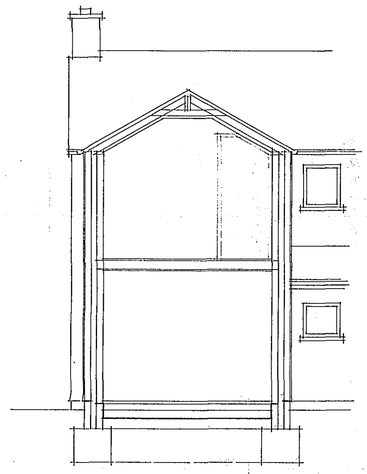

SECTION B-B

* These dimensions to be confirmed.

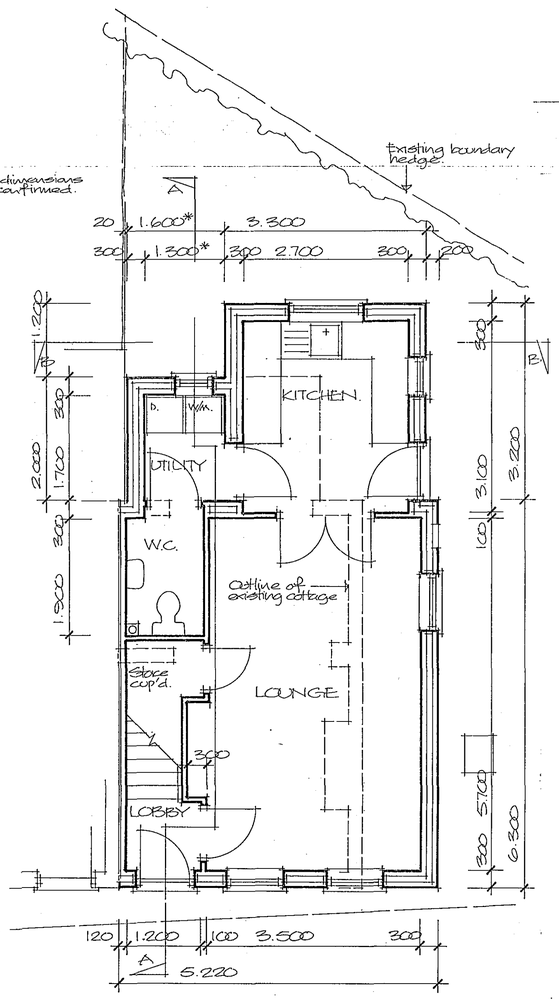

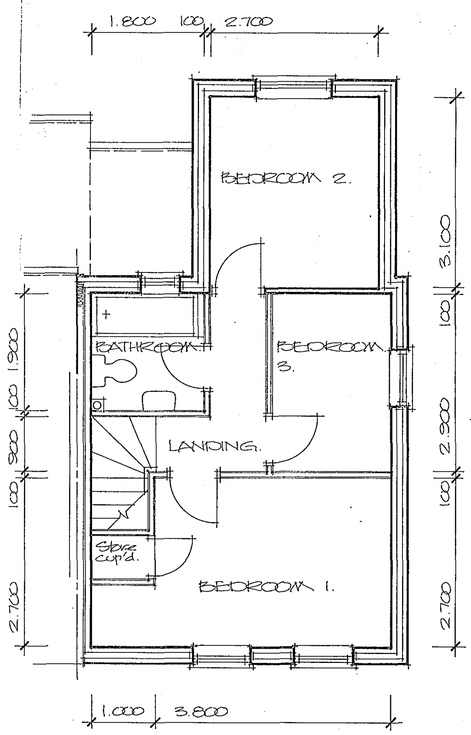

SHDC
PLANNING & DEVELOPMENT
- 4 JAN 2007
Ref. 0016/07

DETERMINED PLAN

Project

PROPOSED REPLACEMENT COTTAGE AT 8 LOOP LANE, MOULTON, SPALDING.

ALAN HORNSBY
ARCHITECTURAL SERVICES LTD
"Little Acre"
Peak Hill, Cowbit,
Spalding, Lincs. PE12 6AW
Tel. Holbeach (01406) 380591

Client
MR A THOMPSON

Scale 1:50 &1:100 Drg. no. 06/33/01

Date December 2006