
SHDC
PLANNING & DEVELOPMENT
18 JAN 2012
Ref. 0030-12

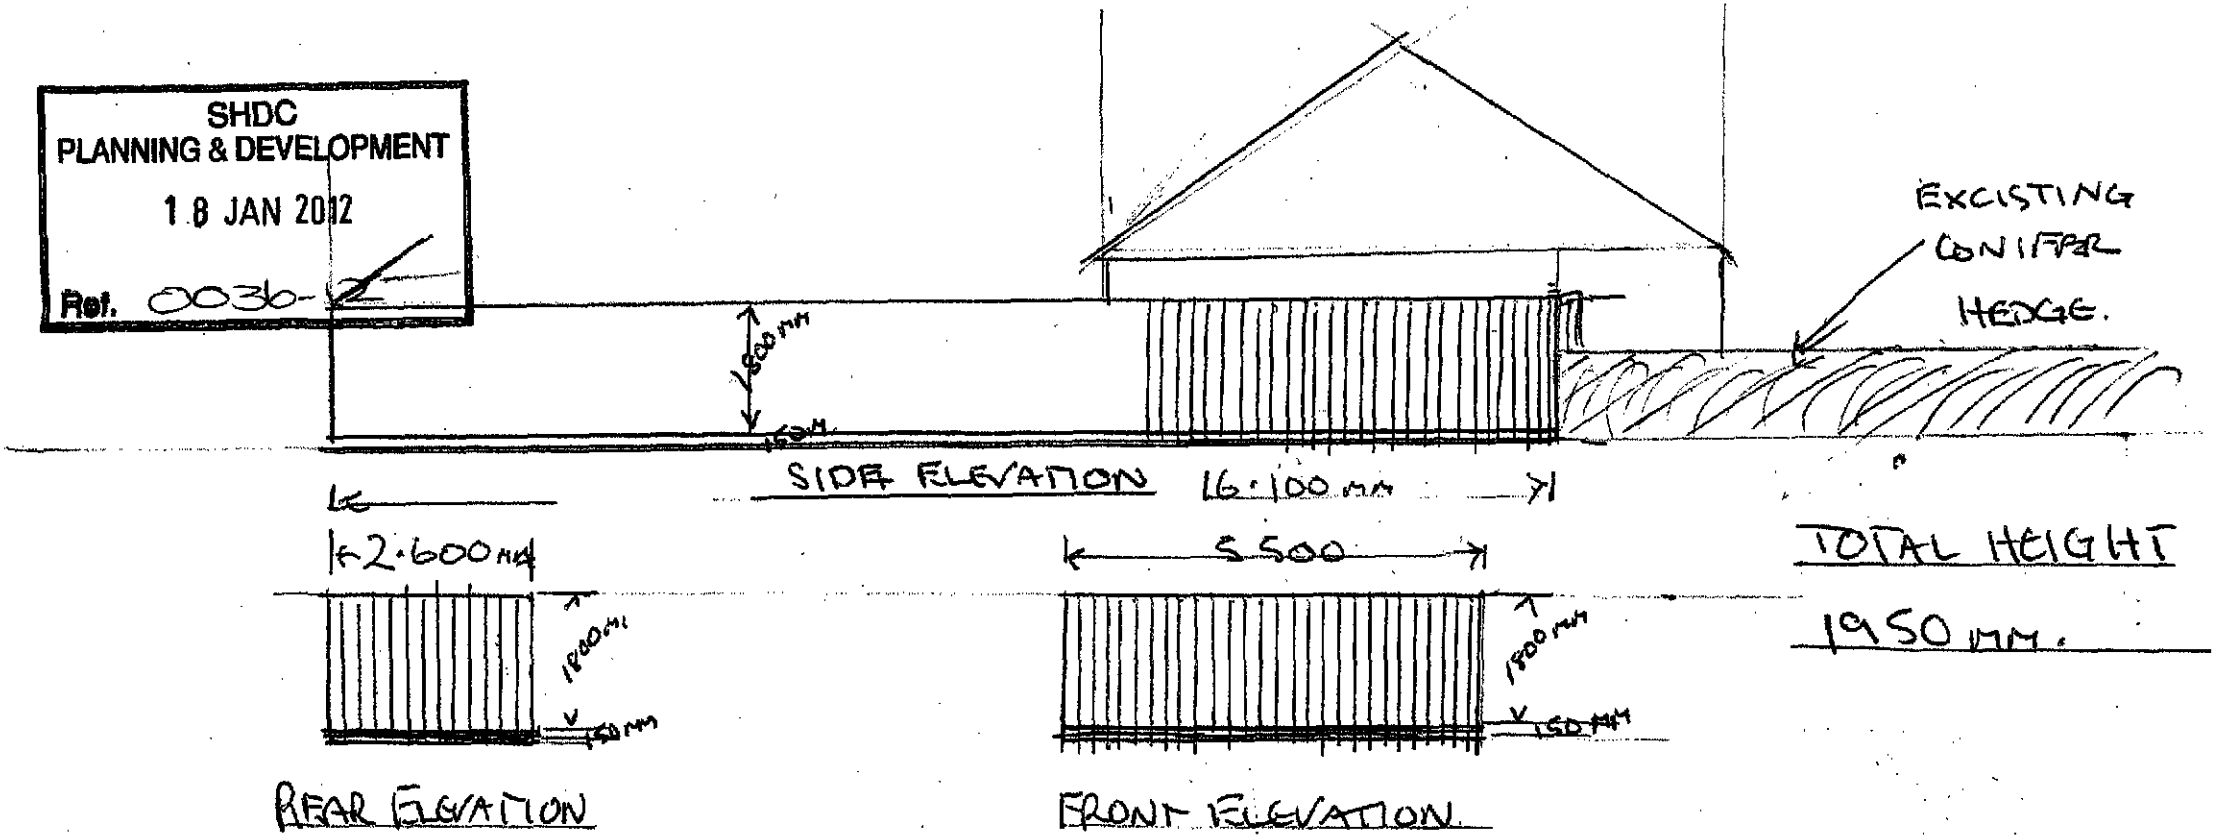

TOTAL HEIGHT
1950 MM.

REAR ELEVATION

FRONT ELEVATION

FENCE MATERIAL TO BE 100 MM × 100 MM × 2·400 TANALISED TIMBER POSTS SET AT 2·400 MM CENTRES. 3 NO CANT RAILS TANALISED TIMBER 75MM × 40 MM SET EQUAL BETWEEN POSTS. GRAVEL BOARD IN 150MM × 25MM TANALISED TIMBER 120 MM × 1800 MM FEATHEDGE TANALISED TIMBER FINISH COLOUR DARK OAK. TREATMENT.

ELEVATION DRAWING 003 DATE 17-01-2012 (D.H. REF)
SCALE 1:100 12 MILL MARSH RD MOULTON SEAS END