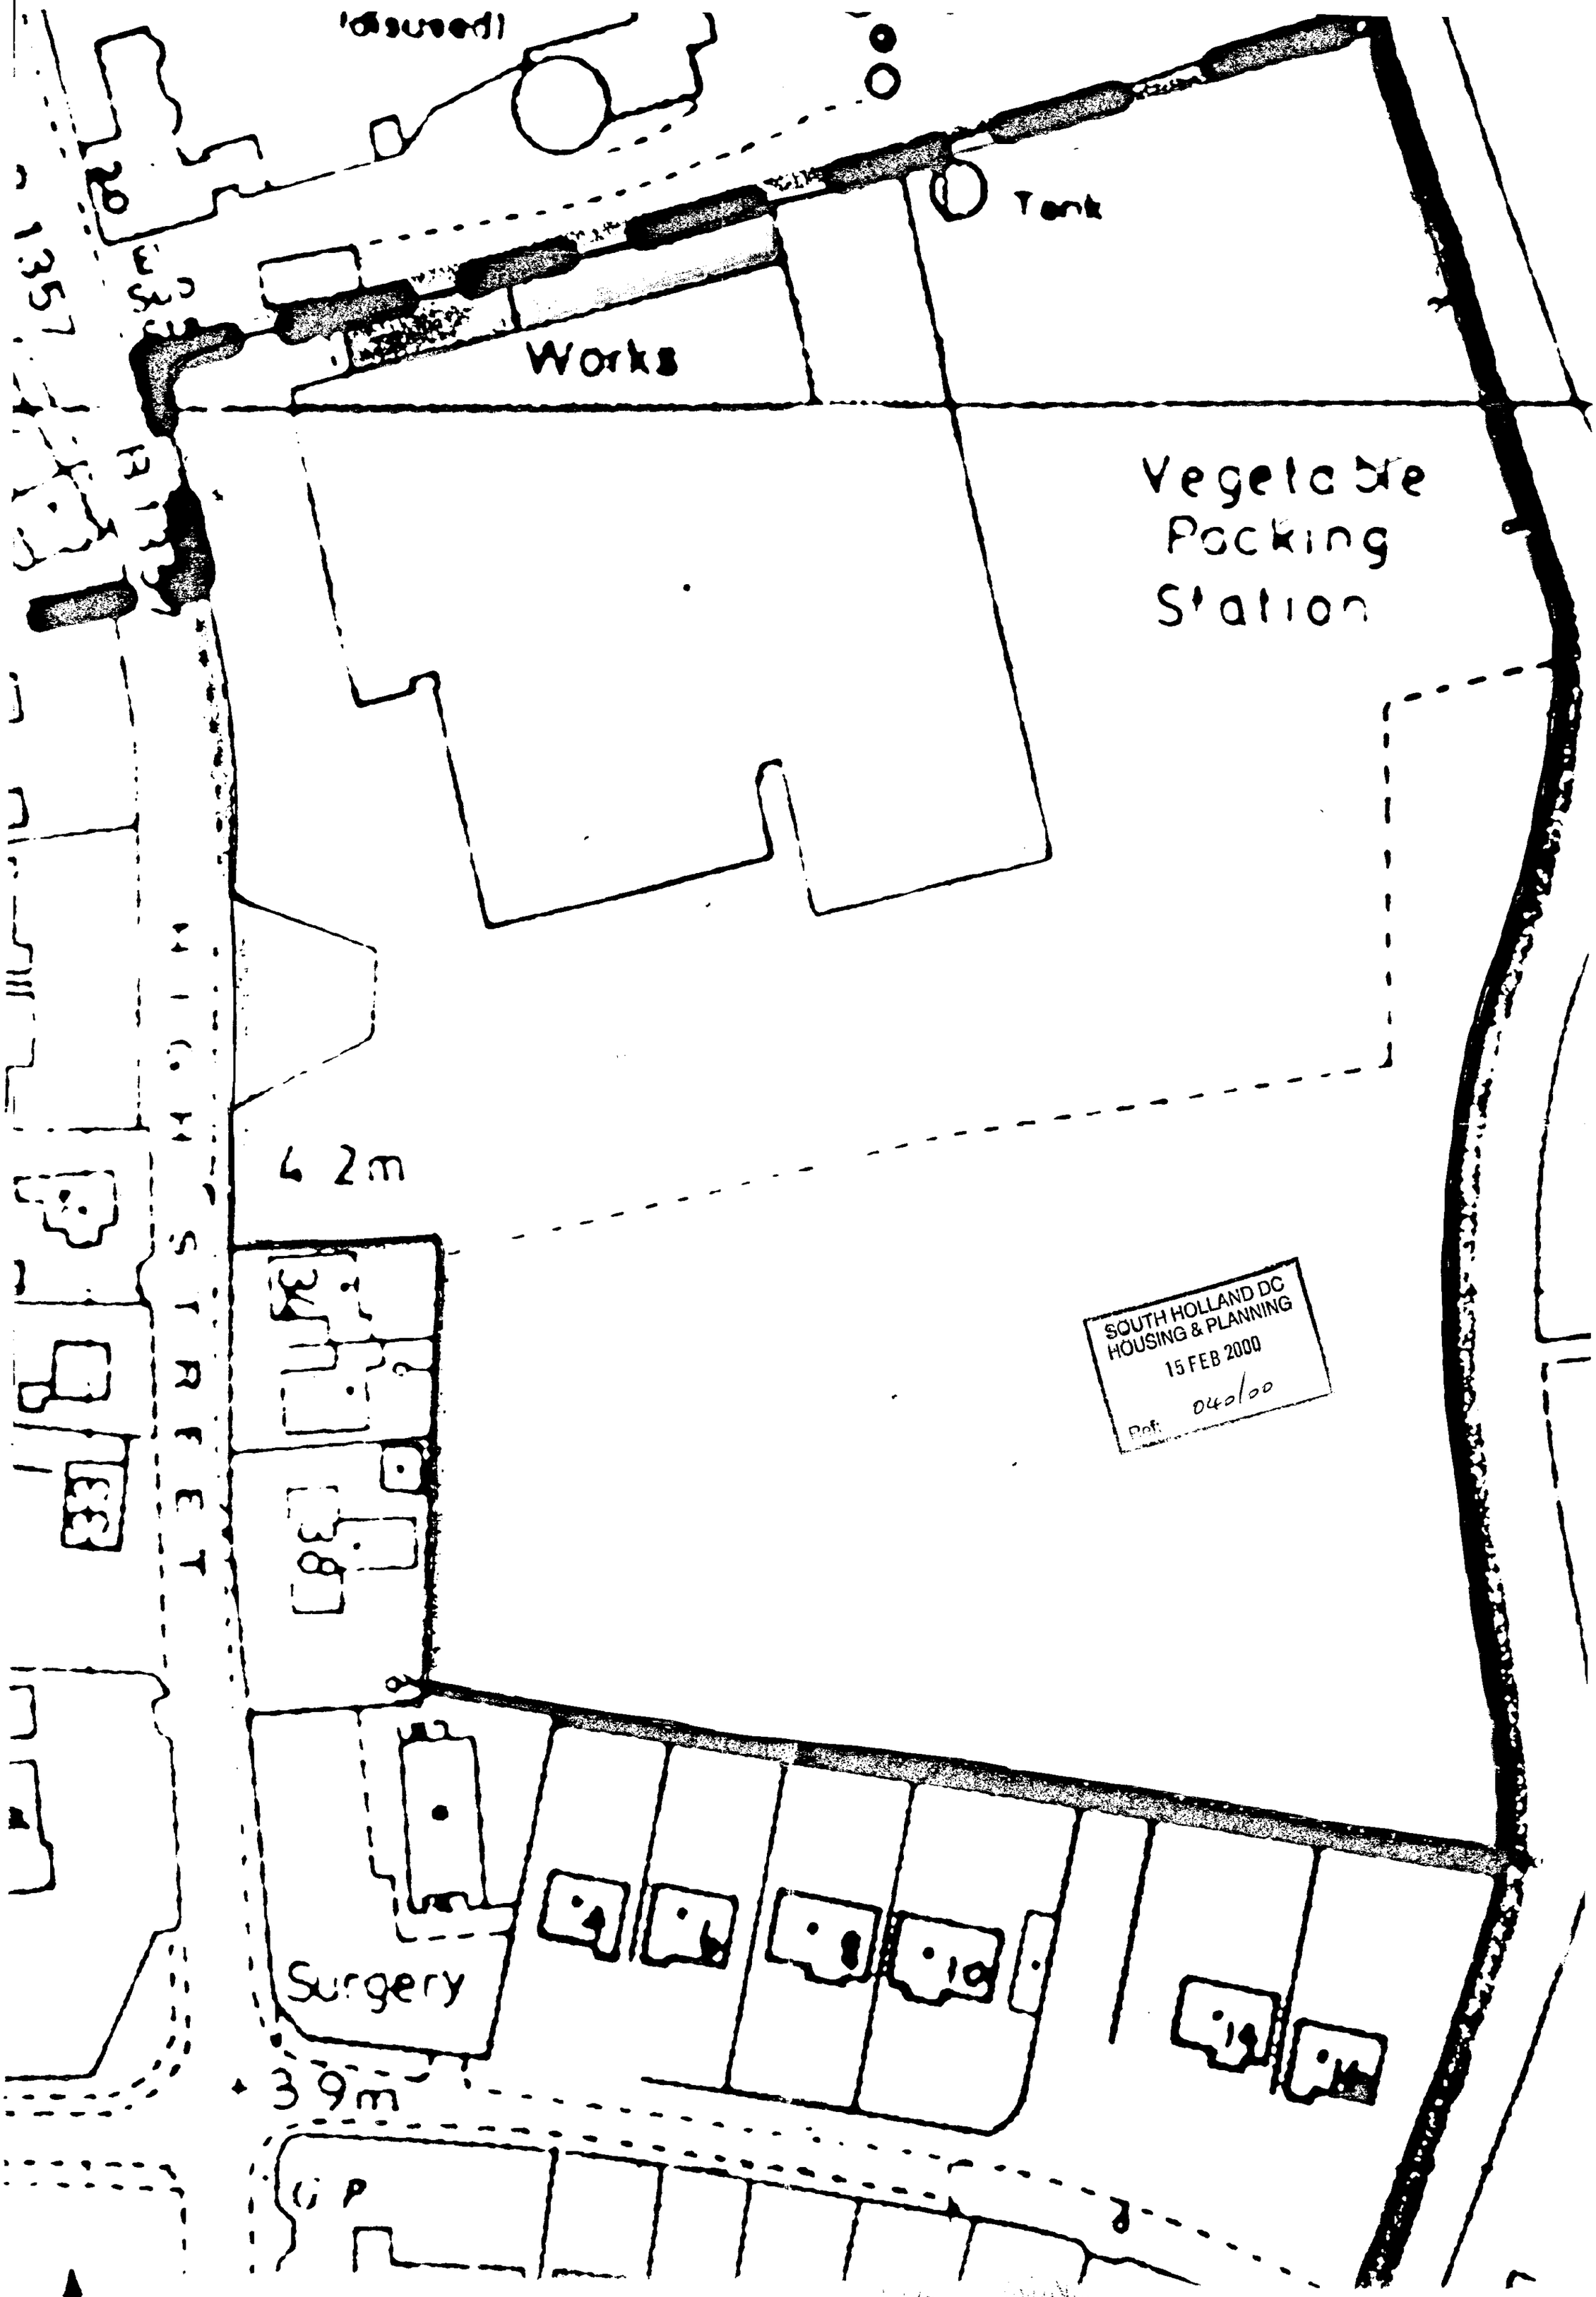


SOUTH HOLLAND DC
HOUSING & PLANNING
15 FEB 2000
Ref: 040/00

BLOCK PLAN

1:500

D	26-1-2000	ADD DOOR D19 EXTEND CORRIDOR ALT ROOM SIZES, ADD COMMUNICATING DOORS.
E	10-2-2000	ADD DOOR D24 AT ARROWED QY FREE ONSITE
F	6-3-2000	ALT WINDOW SIZE & STYLE

PODDINGTONS
Architectural Design Consultants
44 Double Street, Spalding, Lincs. PE11 2AA
Tel. (01775) 761856 & 768296 Fax. (01775) 710218

Project
PROPOSED ALTERATIONS TO FORM OFFICES.
HIGH ST. MOULTON, SPALDING.

Client
MESSRS. GARDMAN LTD.

Scale	Drawing No.
1:100	2877 - 02
	Rev. A B C D E F
Date: AUGUST 1999	Drawn: T. A PRIDMORE.
	Checked:

SOUTH HOLLAND DC
HOUSING & PLANNING
Ref. 00/00100
-6 MAR 2000

DETERMINED PLAN

Ref.
AMENDED PLAN

NORTH ELEVATION

Brickwork Gable
Brickwork Gable
Brickwork Gable
Existing Corrugated Plastic Covered Steel Roof Decking — Lean-to
Existing Single Storey Tld Roofed Office
Existing Brick Boundary Wall
1350
New Deeper Windows Under Ex. Lintels
New Windows Under New Lintels
All New Windows To Be White UPVC To Match Front Elevation. Wall To Be Rendered & Painted White, Ditto. Provide & fix Tile Cills To Match Existing.

STORE
racking
OFFICE 3
OFFICE 1
OFFICE 2
UPGRADE CEILING
FEMALE TOILETS
MALE TOILETS
TEA ROOM
SAMPLE ROOM
OFFICE 14
OFFICE 15
OFFICE 16
RICHARD
OFFICE 17
MEETING ROOM
OFFICE 18
ALLISON
OFFICE 19
PURCHASING OFFICE
OFFICE 20
ANDY
EQUIPMENT
MESS ROOM
NO CEILING
JOINER
SEE NOTE 22
Wall to u.s. Roof
W13 Brickwork Under Window To Match Ex.
VEHICLE BARRIER
Ditto
Boundary Wall
Grassed Slope
Access Road To Rest Home

SOUTH HOLLAND DC
HOUSING & PLANNING
14 JAN 2000
Ref: 04/00

Brickwork Gable.
Brickwork Gable.
Brickwork Gable.
Existing Corrugated Plastic Covered Steel Roof Decking — Lean-to
Existing Single Storey Flat Roofed Office.
Existing Brick Boundary Wall.
1050
New Deeper Windows Under Ex. Lintols.
New Windows Under New Lintols.

NORTH ELEVATION.

All New Windows To Be White UPVC to Match Front Elevation. Wall To Be Rendered & Painted White, Ditto.
Provide & Fix Tile Cills To Match Existing.

racking
STORE.
STORE.
STORE.
OFFICE 3
OFFICE 1
OFFICE 2
FEMALE TOILETS
MALE TOILETS
TEA ROOM
MESS ROOM
NO CEILING
BOILER
SAMPLE ROOM
OFFICE 14.
OFFICE 15.
OFFICE 16.
OFFICE 17.
OFFICE 18.
OFFICE 19.
OFFICE 20.
Wall To U.S. Roof.
Roof
2150
4250
11200 Measurements Approx. Only
3000
3400
6000
2500
W13 Brickwork Under Window To Match Ex
VEHICULAR BARRIER
W12 Ditto.
Boundary Wall.
Grassed Slope.
Access Road To Rest Home.

PODDINGTONS
Architectural Design Consultants
44 Double Street, Spalding, Lincs. PE11 2AA
Tel. (01775) 761856 & 768296 Fax. (01775) 710218

Project: PROPOSED ALTERATIONS TO FORM OFFICES.
HIGH ST. MOULTON, SPALDING.

Client: MESSRS. GARDMAN LTD.

Scale: 1:100
Drawing No. 2877 - 02
Rev. A B C
Date: AUGUST 1999
Drawn: T. A. PRIDMORE.
Checked: