

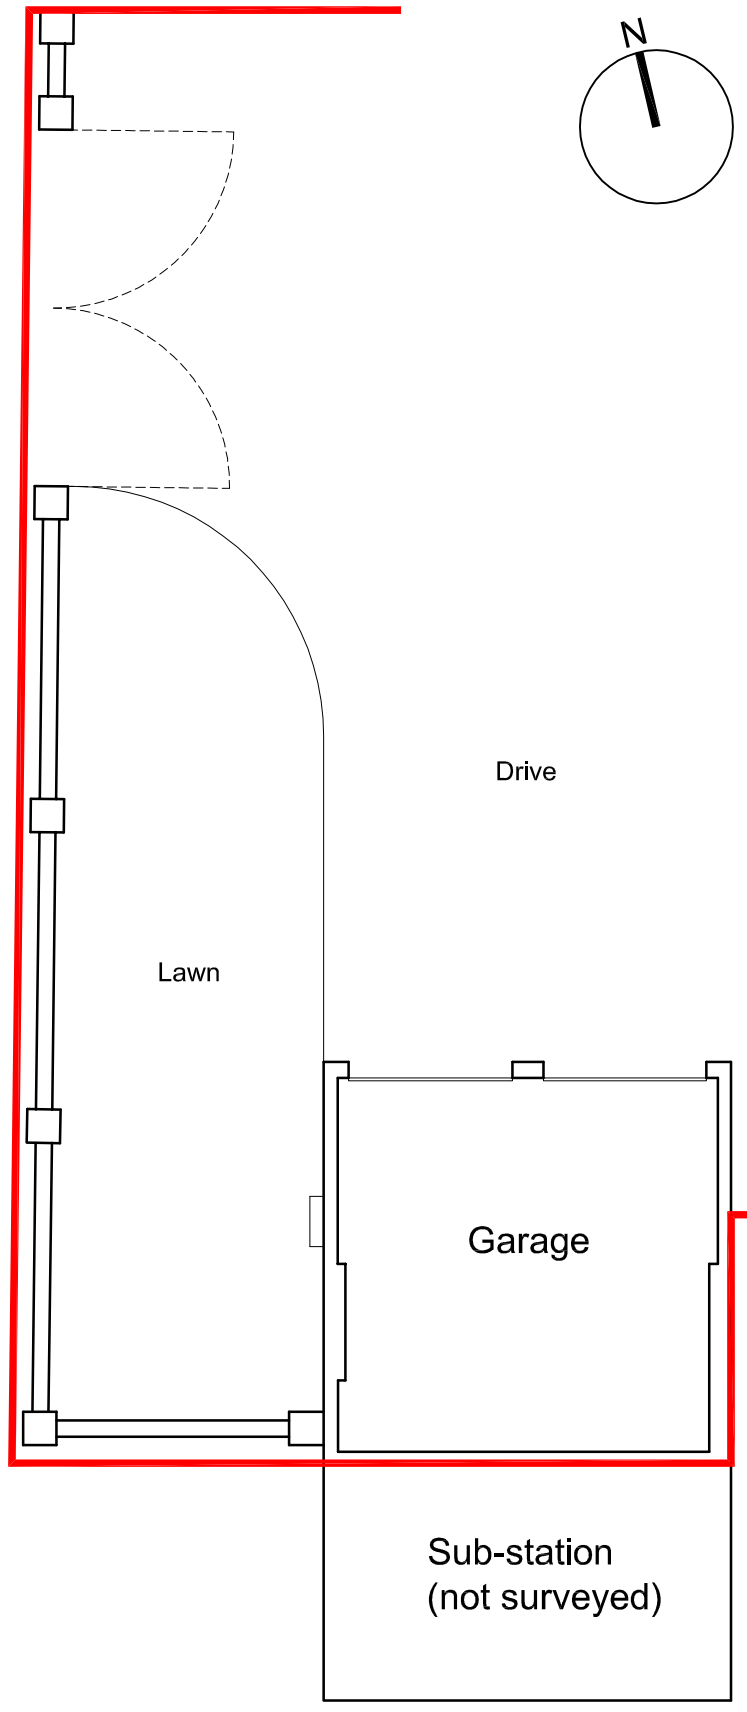


Ground Floor Plan / Block Plan (1:100)


0 1 2 3 4 5m

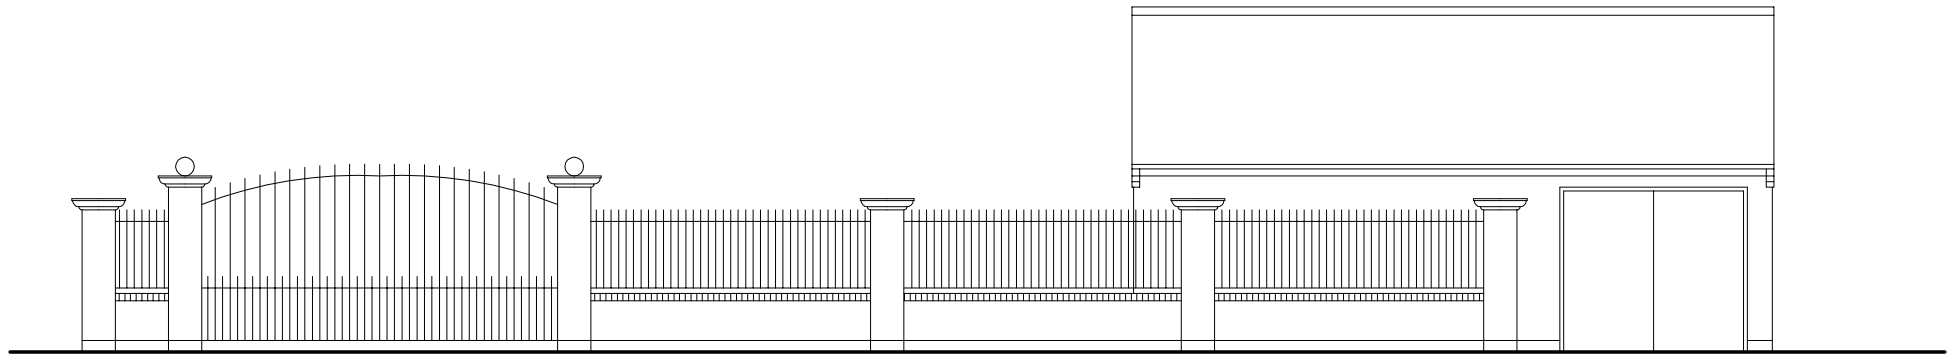


West Elevation (1:100)

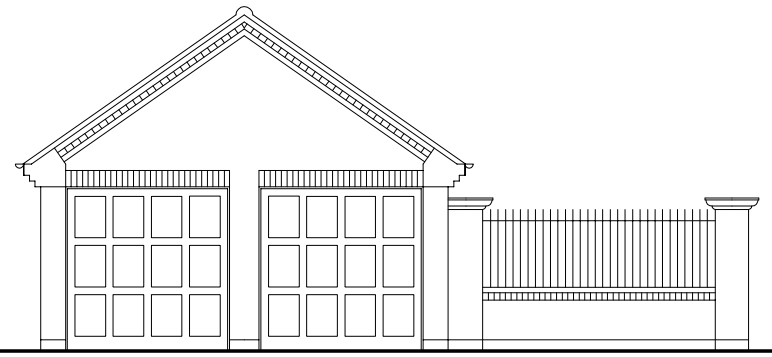


North Elevation

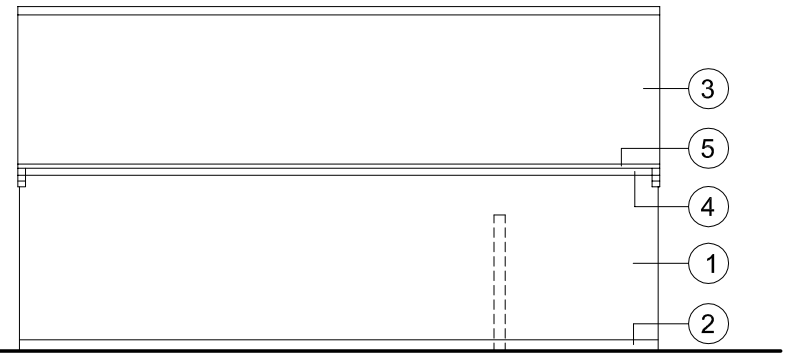

East Elevation

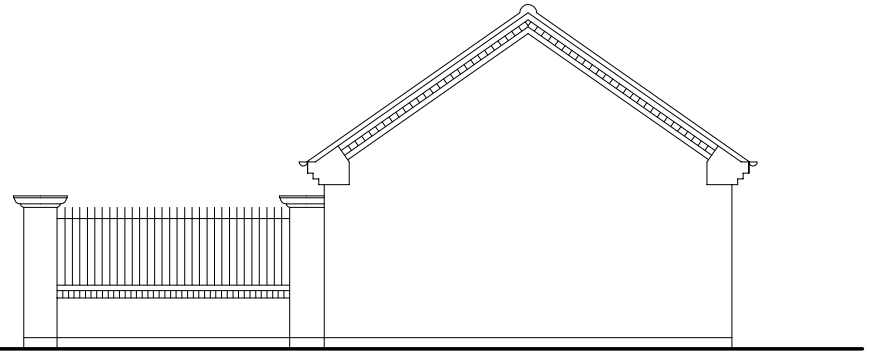

South Elevation

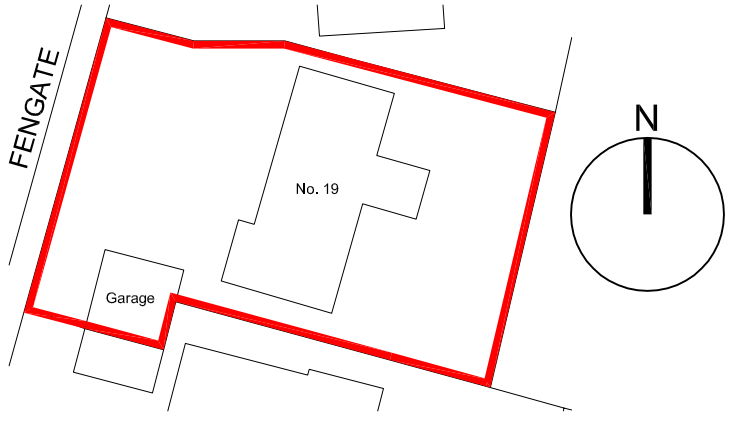


Block Plan (1:500)

0 5 10 15 20m



Location Plan (1:2500)

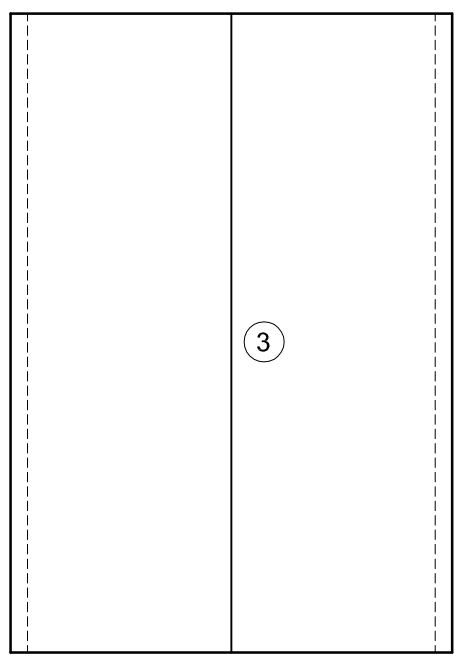

Roof Plan (1:100)

0 1 2 3 4 5m

Materials Legend:-

1 = Brickwork (buff)*
2 = Brickwork (red)*
3 = Concrete roof tiles**
4 = Upvc fascias/soffits (white)
5 = Plastic rainwater goods (white)
6 = Upvc windows/doors (white)

**New brickwork to match existing as closely as practicably possible.*
***New roof tiles to match existing in type & colour as closely as practicably possible.*

Revision:	Date:	Description:	Drw:	Chk:
P1	16.01.24	Planning Issue	AMW	AMW
D1	16.01.24	Draft Issue	AMW	AMW

ANDREW M WRIGHT LTD
CHARTERED ARCHITECT

26 Joys Bank, Holbeach St Johns, Spalding, Lincs, PE12 8SD
Telephone: 01406 540573 Mobile: 07940 914778

Project:
19 Fengate
Moulton Chapel
Spalding
Lincolnshire

Drawing Title:
Existing Plans & Elevations

Client:
Mr & Mrs Taylor

Drawn:	Checked:	Date:	Scale:	Paper Size:
AMW	AMW	16.01.24	As shown	A3

Job No.:	Dwg No.:	Stage:	Revision:
112303	PD01	Planning	P1