
Reproduced from the Ordnance Survey Map with the
Permission of The Controller of HM Stationery Office,
Crown Copyright Reserved. Licence No. AL 100030540

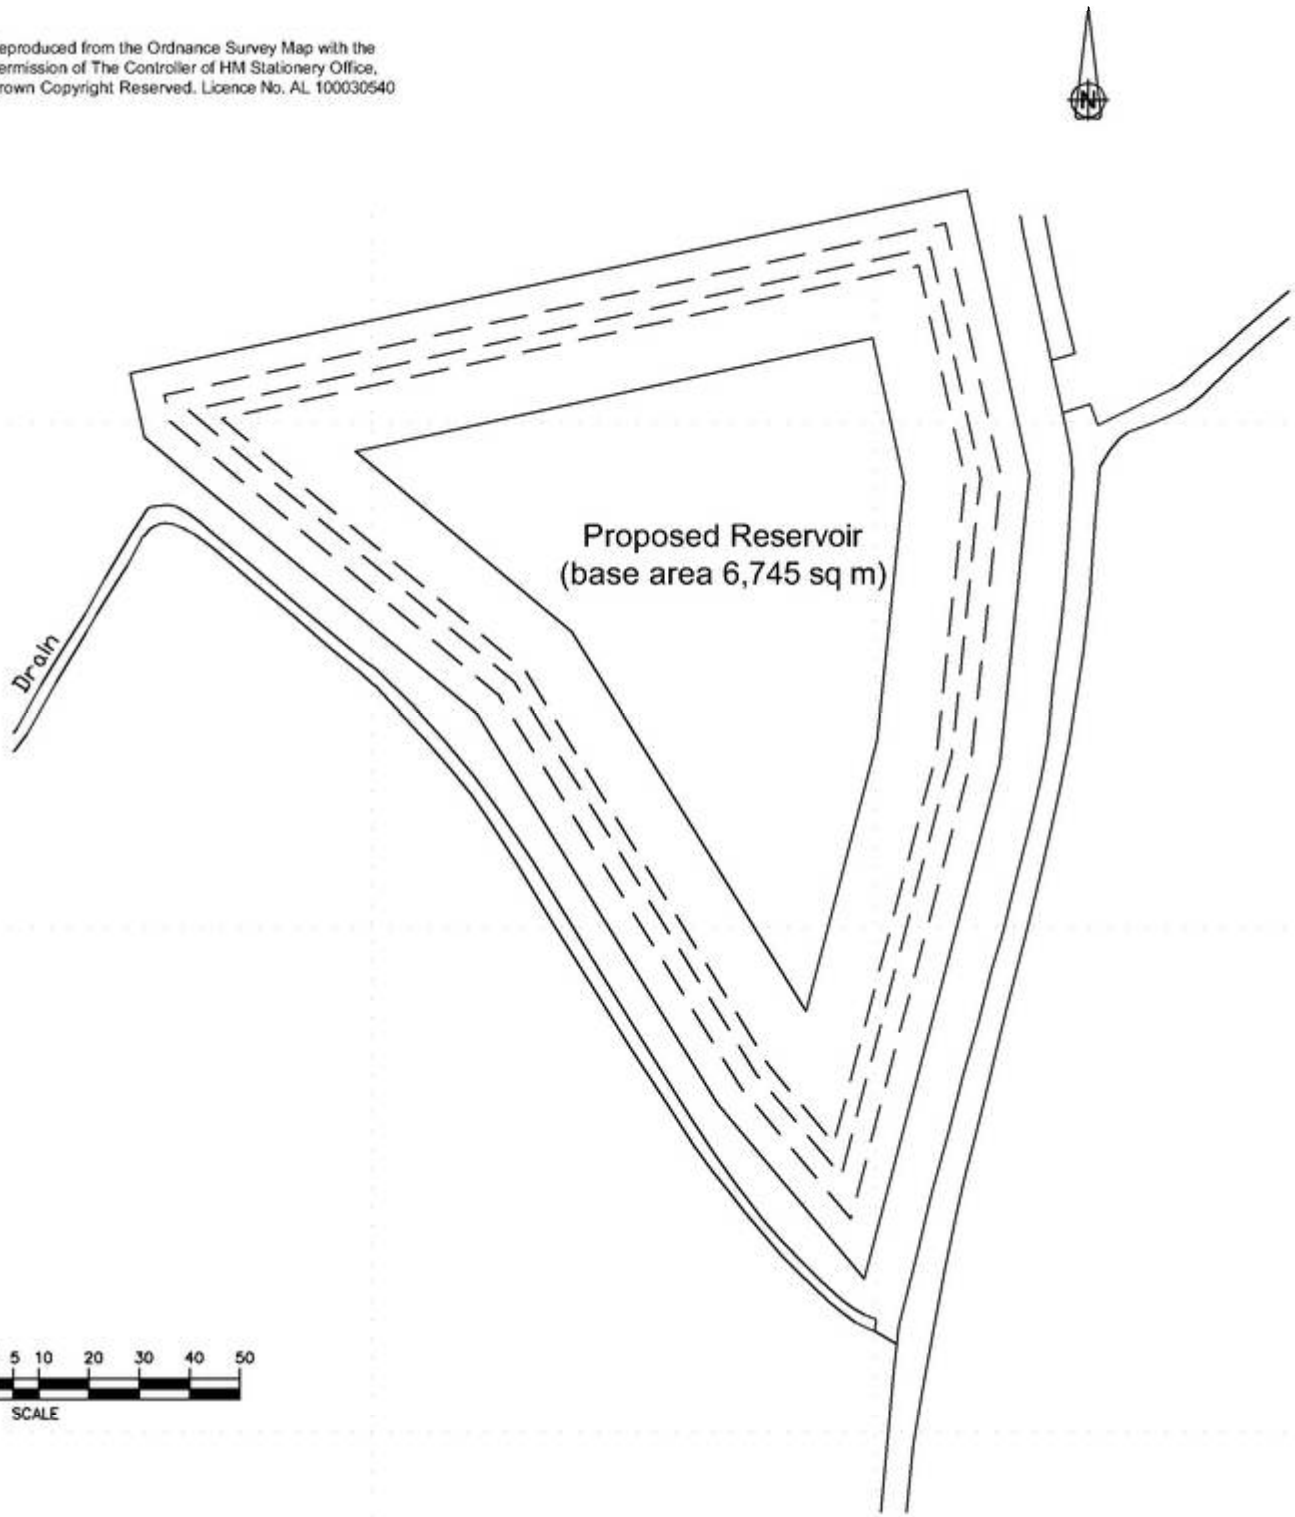

Drawing No.	Drawn S.A.K.
Site Plan	Scale 1 : 1500
	Date 04-10-17

TITLE
Jack Buck Ltd

RURAL PARTNERS LIMITED
F I N E · P L A N S

Parkhouse Farm, Harbottle
Morpeth, Northumberland, NE65 7BD
Tel: 01669 650250 Mobile: 07836 675966
www.ruralpartners.co.uk