
Do not scale this drawing, use only figured or grid dimensions
All dimensions to be checked on site prior to commencement of works

Revisions

No:	Date:	Description:
-	-.-.-	-

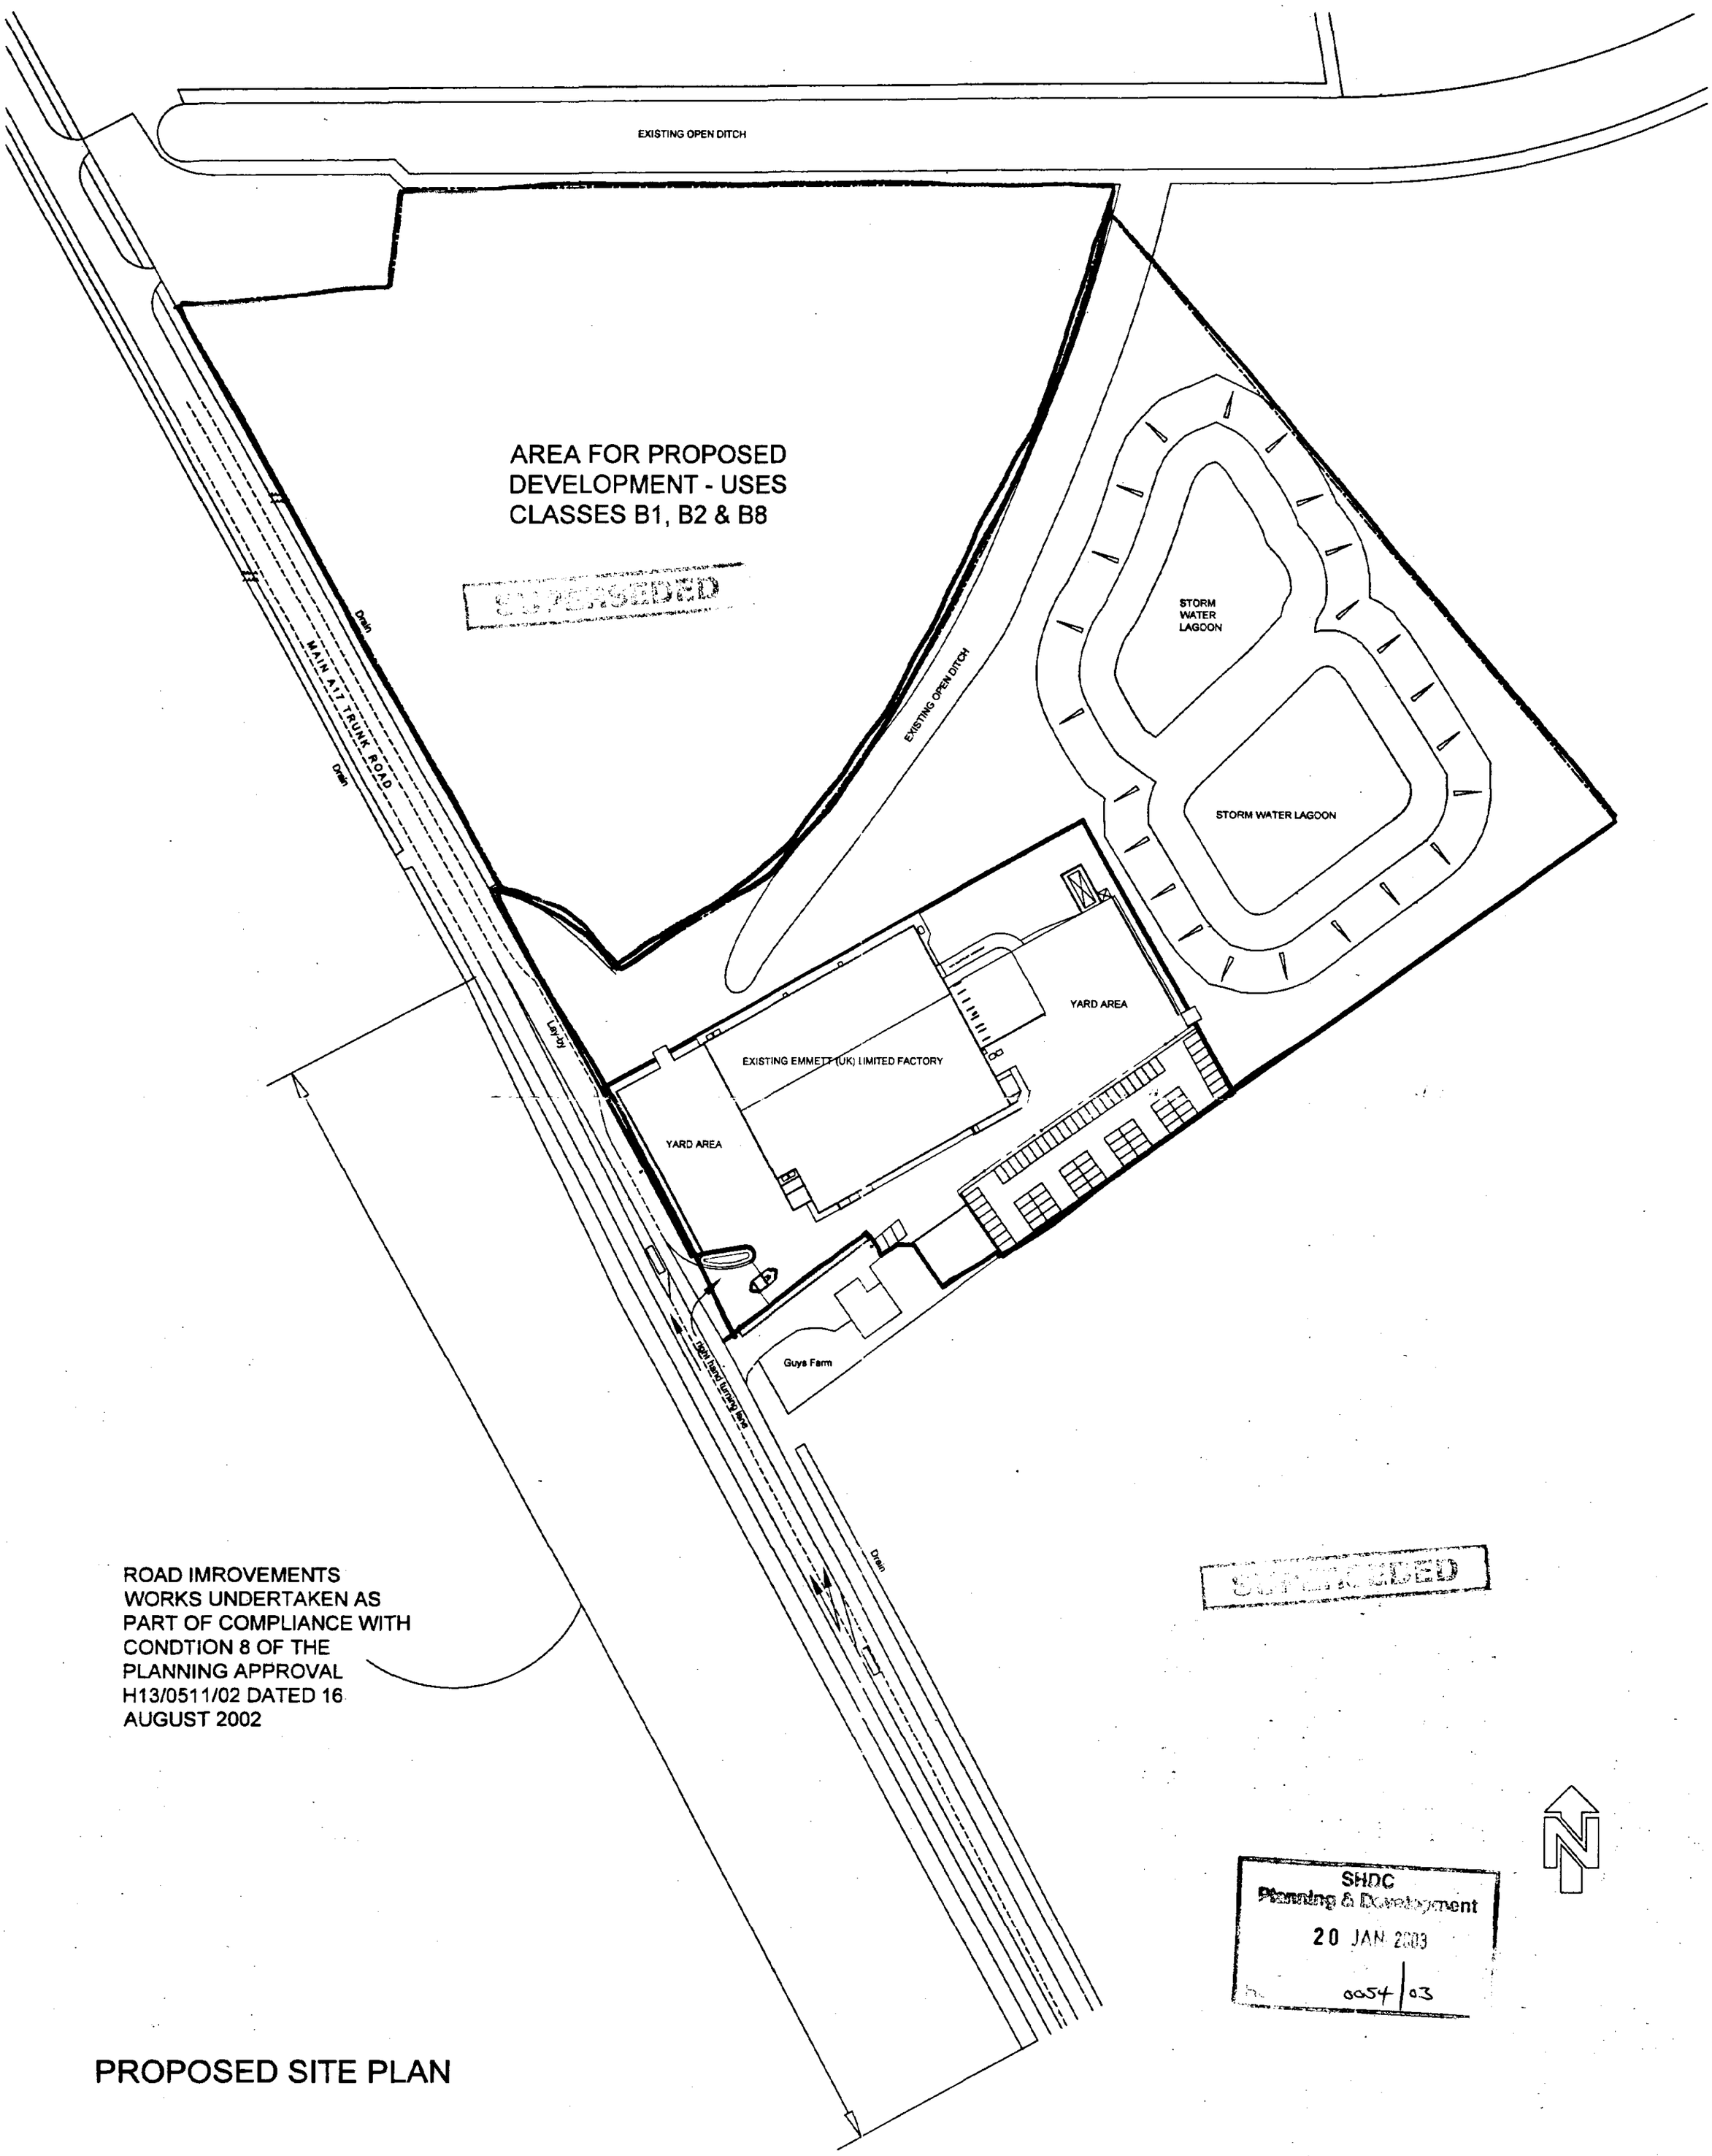

PROPOSED SITE PLAN

F J C FOOD PROJECTS


EMMETT (UK) LTD -
WASHWAY ROAD - FOSDYKE
PROPOSED OPP RENEWAL FOR DEVELOPMENT

Scale: 1:1250 Date: JAN 2003 Drg. No.: 03-06-01

Do not scale this drawing, use only figured or grid dimensions
All dimensions to be checked on site prior to commencement of works

Revisions

No:	Date:	Description:
A	15.04.2003	SITE AREA AMENDED IN LINE WITH PREVIOUS PERMISSION SITE, INDICATIVE FUTURE SITE LAYOUT ADDED

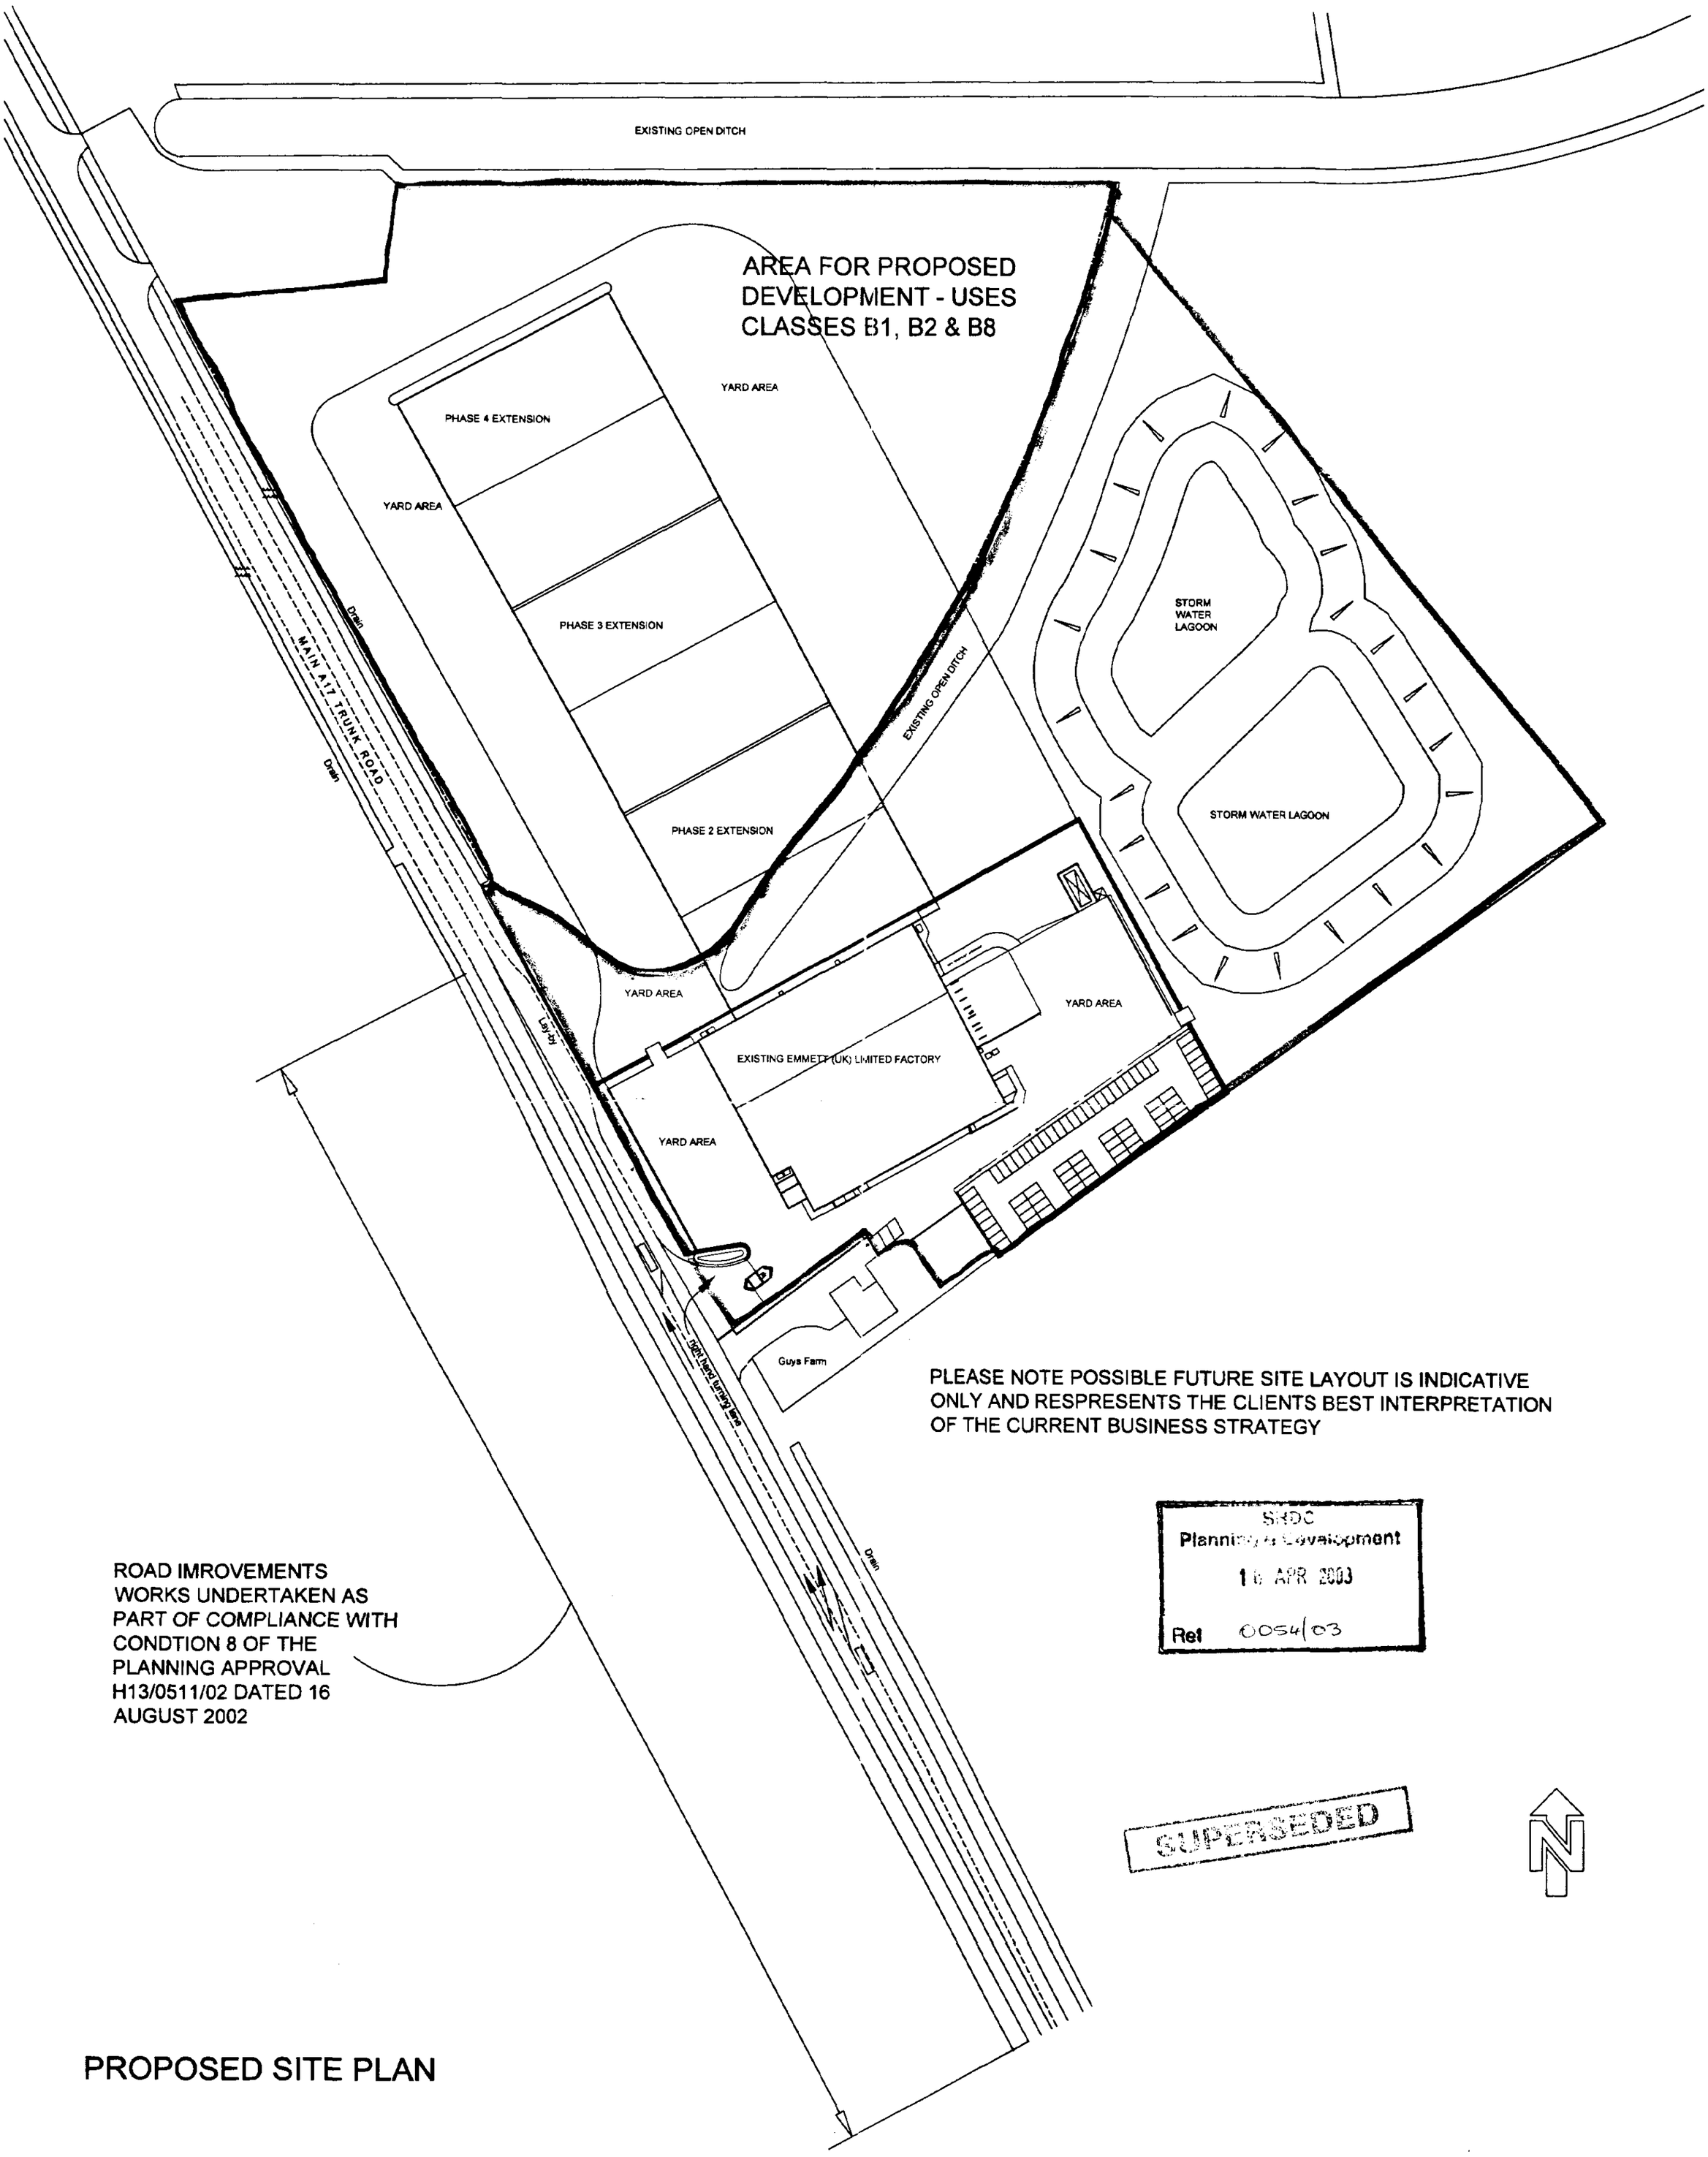

PROPOSED SITE PLAN

F J C FOOD PROJECTS


EMMETT (UK) LTD -
WASHWAY ROAD - FOSDYKE
PROPOSED OPP RENEWAL FOR DEVELOPMENT

Scale: 1:1250 Date: JAN 2003 Drg. No.: 03-06-01A

Do not scale this drawing, use only figured or grid dimensions
All dimensions to be checked on site prior to commencement of works

Revisions

No:	Date:	Description:
A	15.04.2003	SITE AREA AMENDED IN LINE WITH PREVIOUS PERMISSION SITE, INDICATIVE FUTURE SITE LAYOUT ADDED
B	17.06.2003	SITE LAYOUT REDRAWN AS ORIGINAL O.P.P. APPROVAL

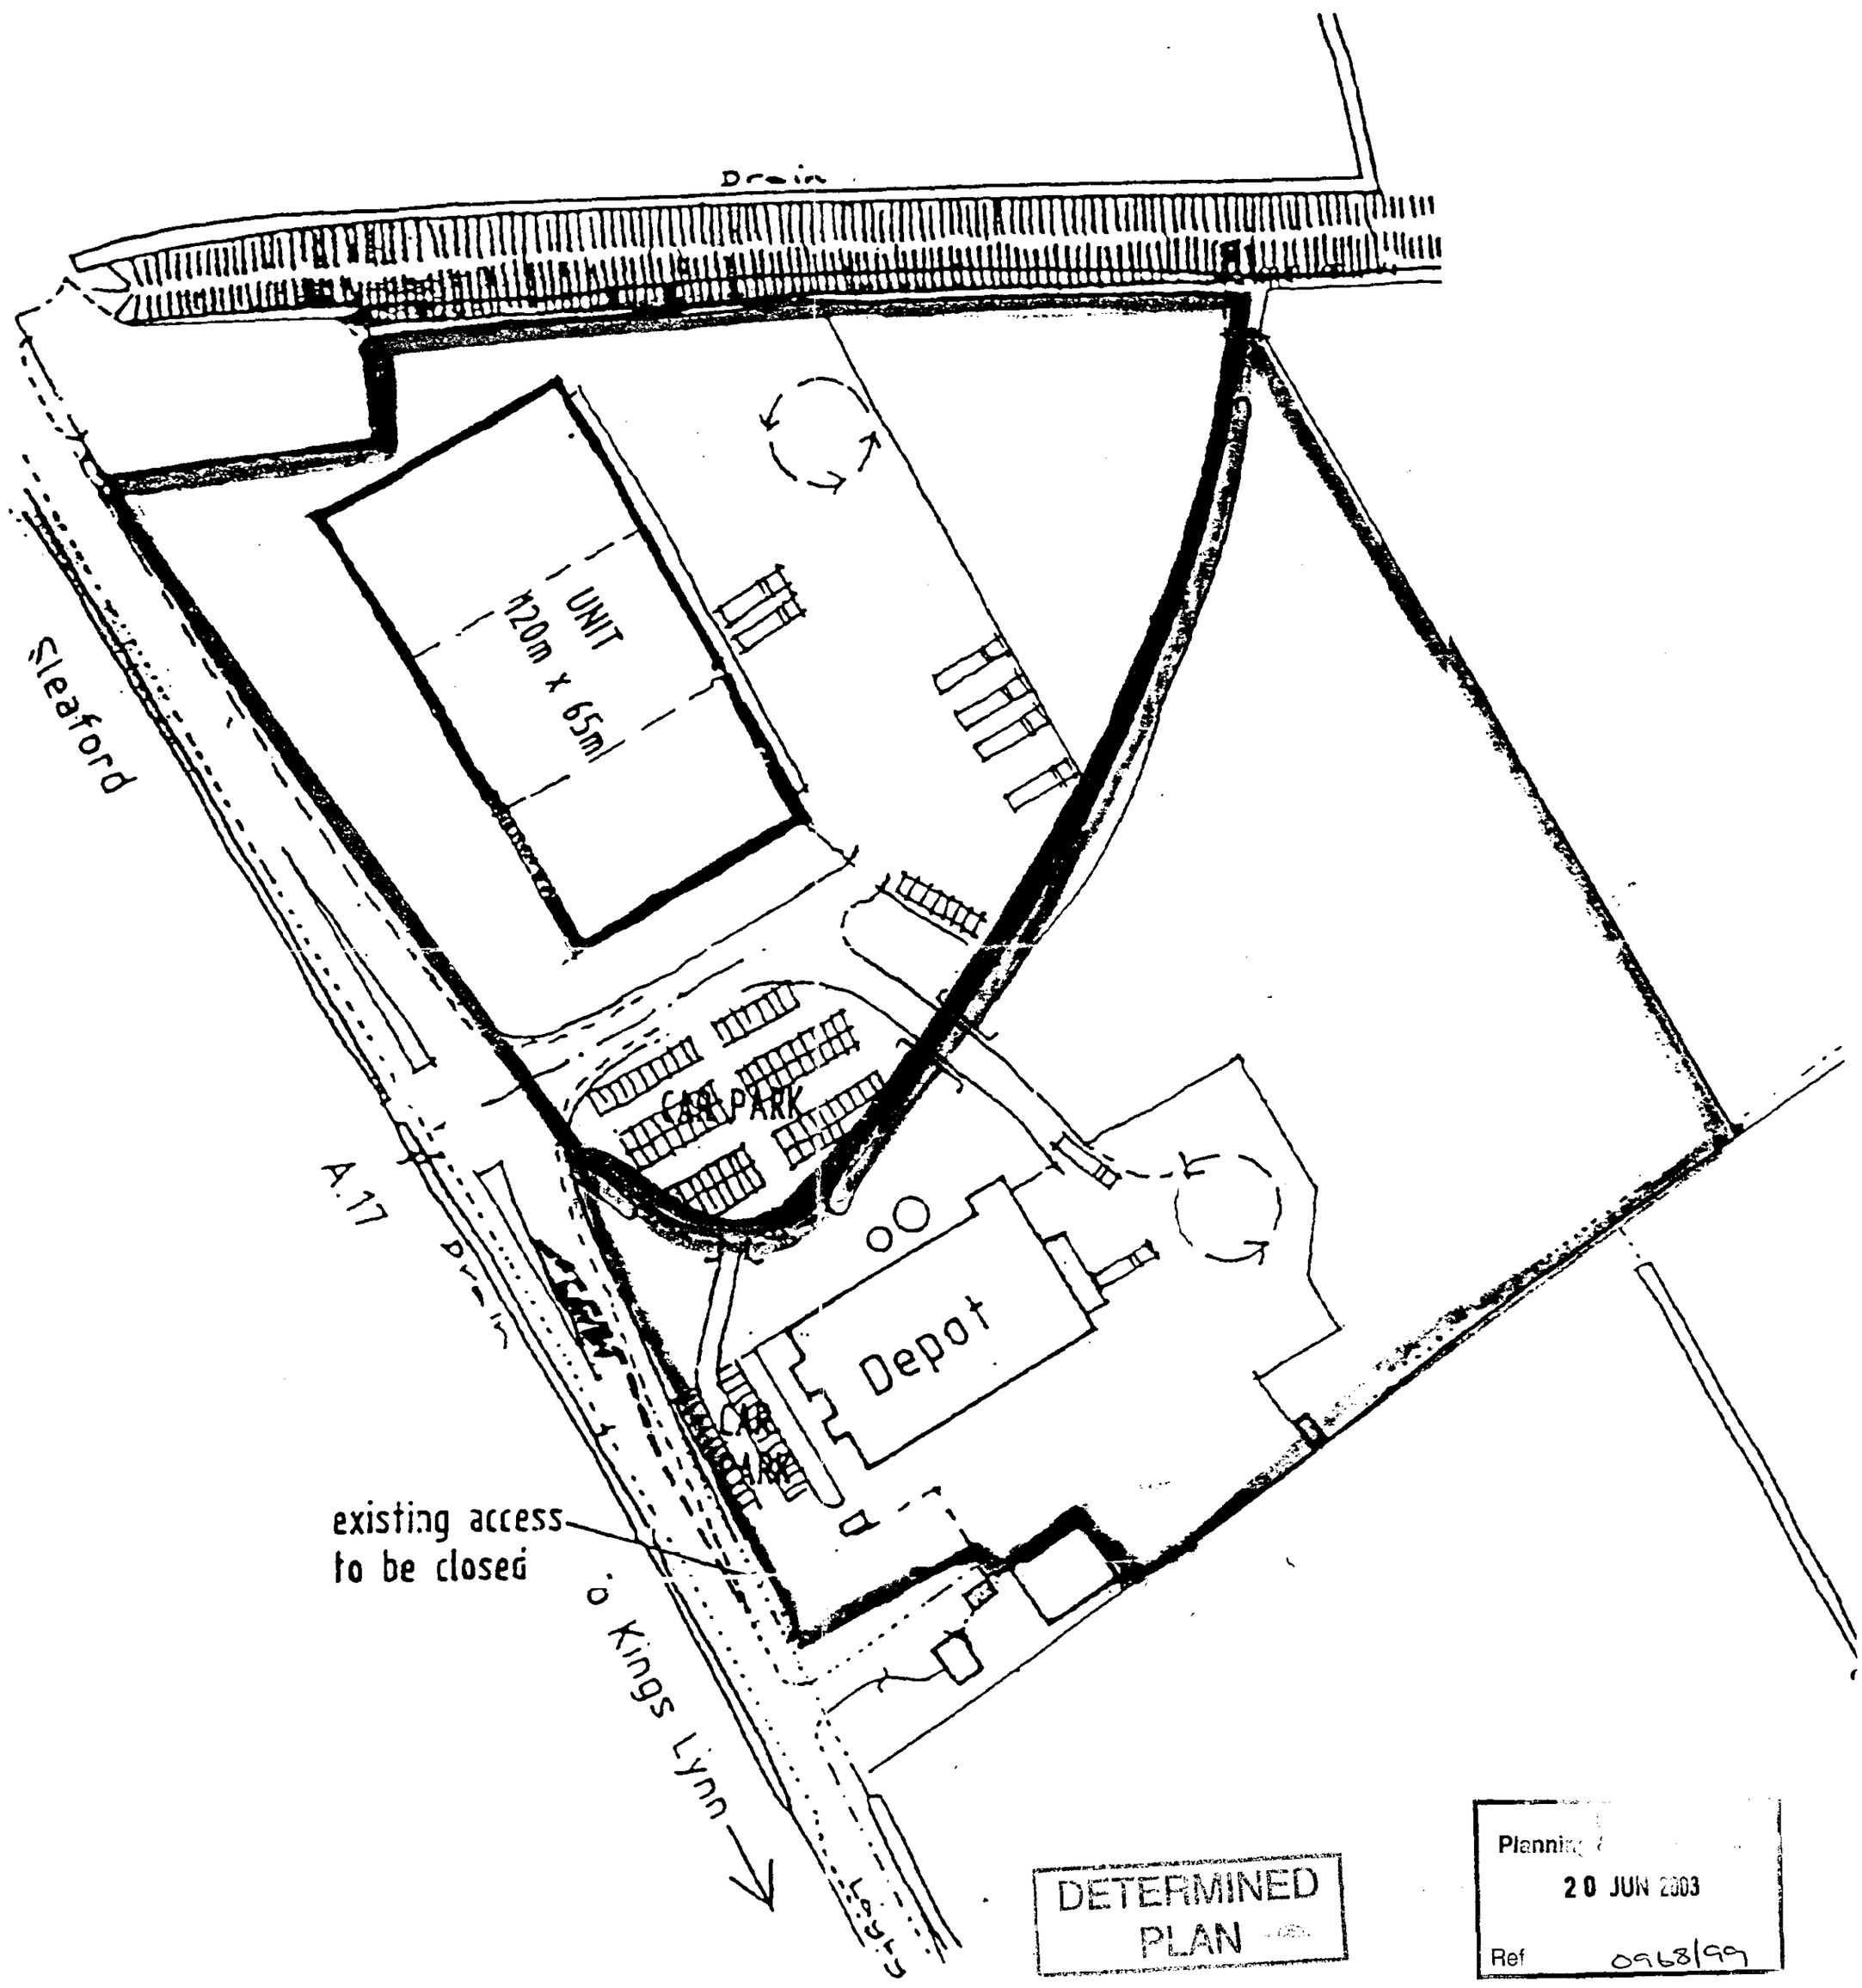

DETERMINED
PLAN

Planning
20 JUN 2003
Ref 0968/99

A1

PROPOSED SITE PLAN

F J C FOOD PROJECTS

EMMETT (UK) LTD -
WASHWAY ROAD - FOSDYKE
PROPOSED OPP RENEWAL FOR DEVELOPMENT

Scale: 1:1250 Date: JAN 2003 Drg. No.: 03-06-01B