

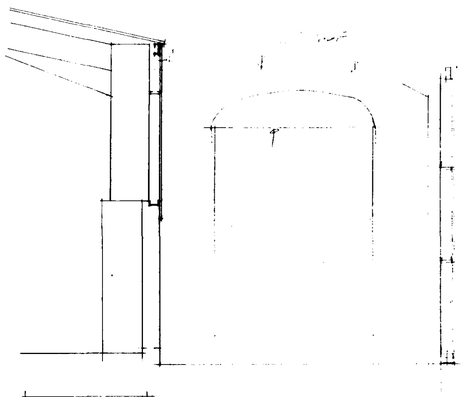



SECTION A-A

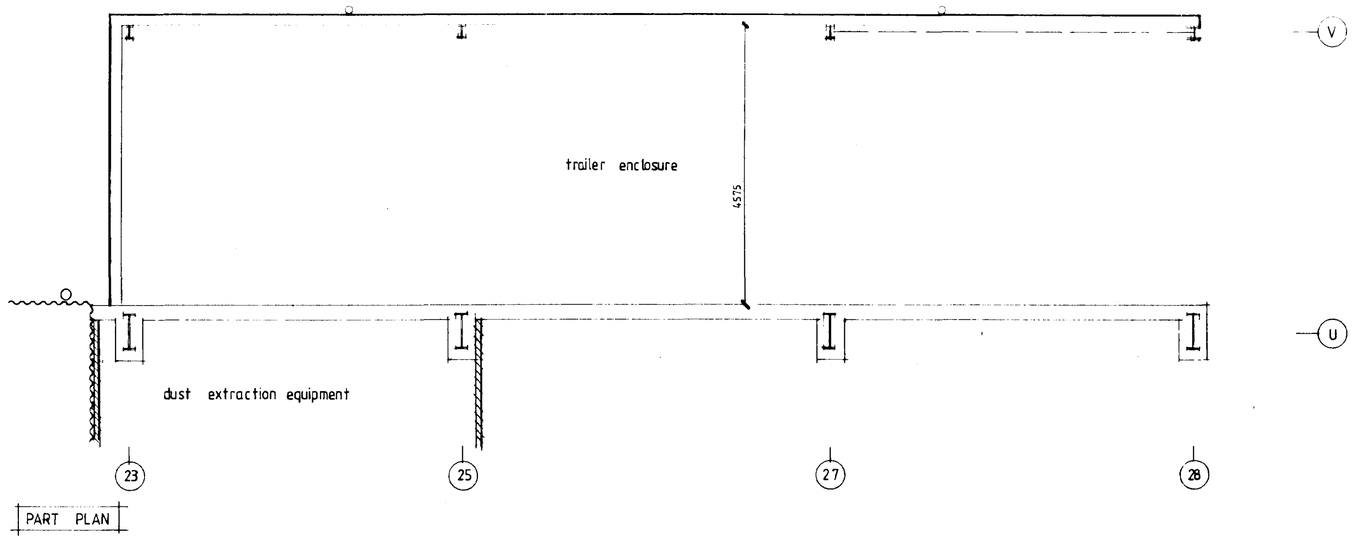


PART PLAN

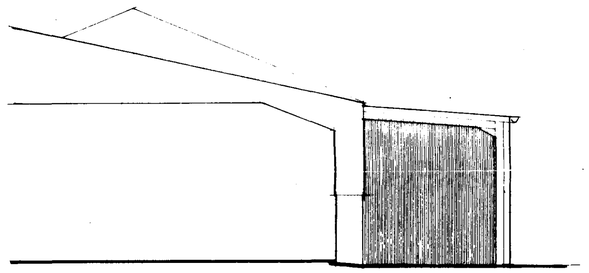

SOUTH

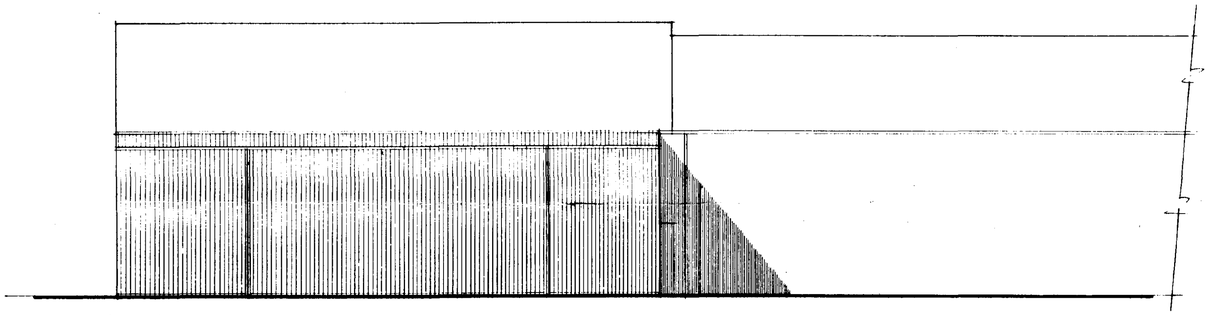

EAST

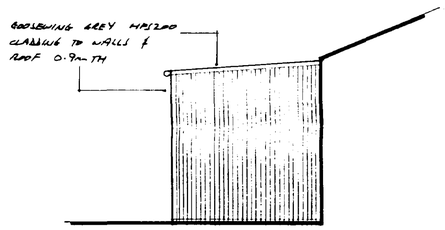

NORTH

DETERMINED PLAN

SOUTH HOLLAND DC
HOUSING & PLANNING
15 JAN 2001
Ref: H13/0055/01

Contractor To Check All Dimensions On Site Before Work Commences.


Rev.	Date.	Init.	Revision Details.

PODDINGTONS
Architectural Design Consultants
Rabbit Hollow, Church Lane, North Rauceby, Sleaford, Lincs. NG34 8QU
Tel. (01529) 488033 Fax. (01529) 488044

Project.
GARDMAN LTD
HIGH STREET, MOULTON.


Drawing.
PART FLOOR PLAN, ELEVATIONS & SECTION

Scale.	Drawing. No.
1-50 1-100	3001-2
Drawn.	
Date. JAN 2001	Rev.

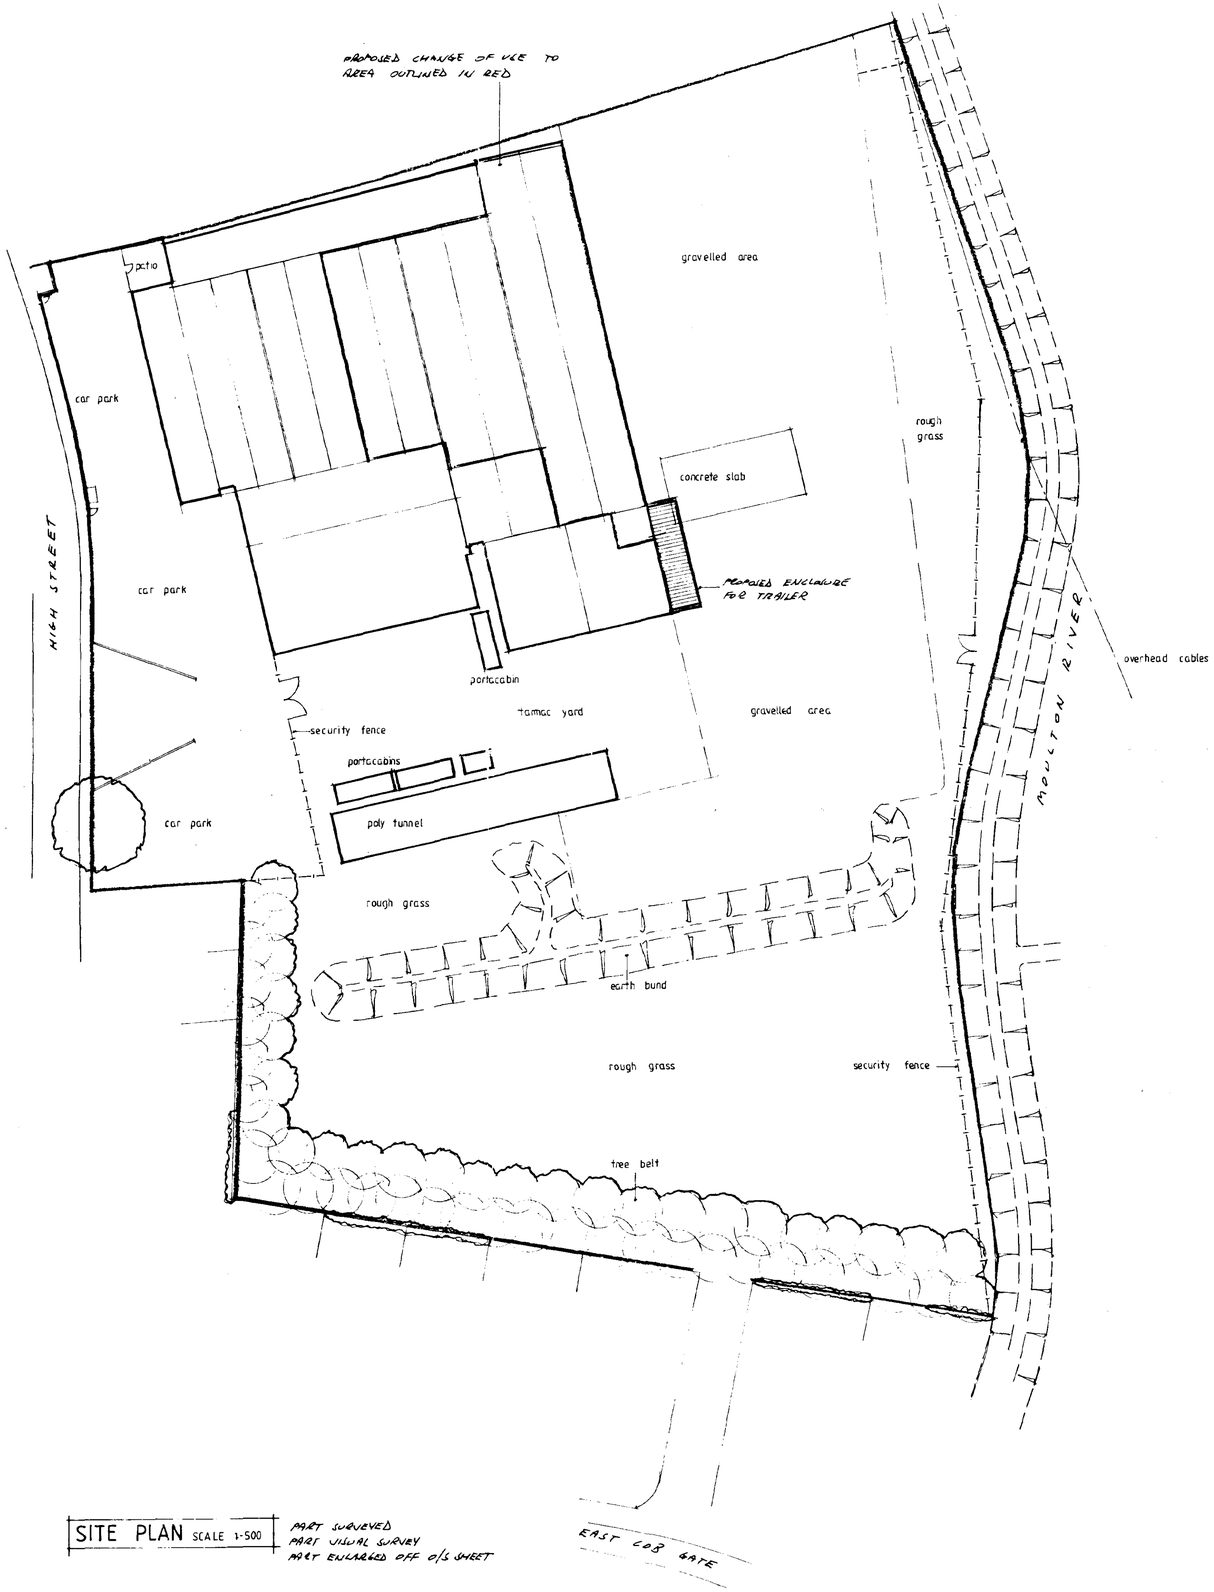

SITE PLAN SCALE 1-500

PART SURVEYED
PART VISUAL SURVEY
PART ENLARGED OFF O/S SHEET

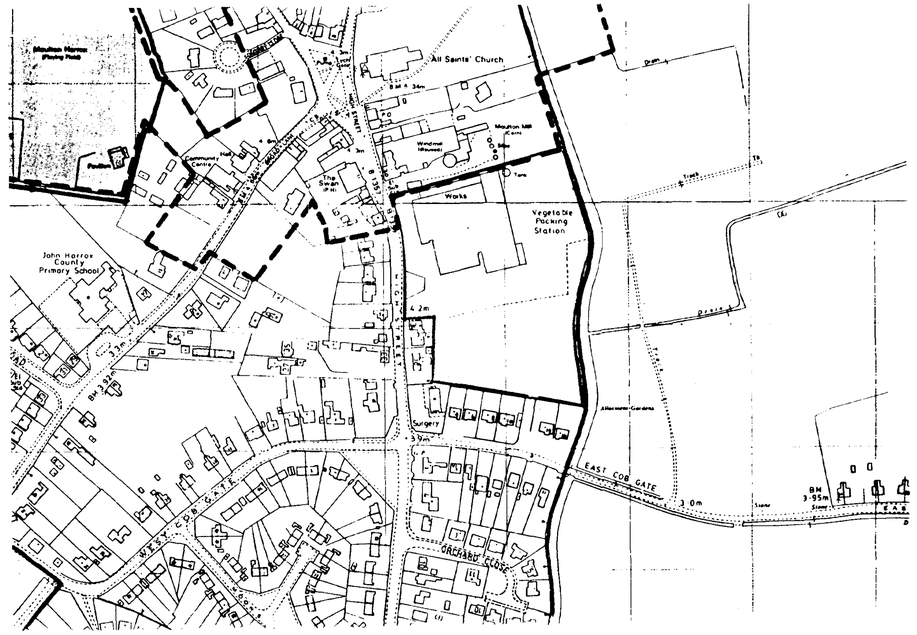

LOCATION PLAN SCALE 1-2500 O/S SHEET TF 3023 & 3123

DETERMINED PLAN

SOUTH HOLLAND DC HOUSING & PLANNING 15 JAN 2001 Ref: H13/0039/01

PLAN

Contractor To Check All Dimensions On Site Before Work Commences.

Rev.	Date.	Init.	Revision Details.
A	9-Nov-00	AB	ADD TRAILER ENCLOSURE

PODDINGTONS
Architectural Design Consultants

Rabbit Hollow, Church Lane, North Rauceby, Sleaford, Lincs. NG34 8QU
Tel. (01529) 488033 Fax. (01529) 488044

Project.
GARDMAN LTD.
HIGH STREET, MOULTON.

Drawing.
SITE & LOCATION PLAN

Scale.	Drawing. No.
AS SHOWN	3001-1
Drawn.	
Date. OCT 2000	Rev. A

1 2 3 4 5 6 7 8 9 13 11 12 13 14 15 16 17 18 19 20 21 22 23 24 25 26 27 28

U T S R Q P O N M L K J I H G F E D C B A

existing fire exit door to be enlarged to prevent noise escape

existing openings in wall to be sealed or reduced in

facade to be checked over & any small holes/ gaps to be sealed

PB FEG FE 75

PB PBTO

WOODWORK 1

WOODWORK 2

for details of woodwork equipment see the adult building 7197

trailer in acoustic enclosure

DUST EXTRACTION EQUIPMENT

compressor

from enclosure to trailer with 0.9m th metal cladding (to walls & roof) on steel framed structure see details on drwg 2087-2 for further information

dust extraction equipment operates from raindrop alarm with acoustic enclosure. fit cowling/ hood to enclosure (to match configuration of wall panels).

FE 75 N1

all doors to woodwork shop to be kept shut whilst machines are operating

COVERED AREA 1

racking

warm air heater

FE 75

SAMPLE ROOM

PACKING & HANGING BASKETS

STORE 4

FE 100

OFFICE 14

OFFICE 15

CORRIDOR 3

OFFICE 16

OFFICE 17

OFFICE 18

OFFICE 19

CORRIDOR 4

OFFICE 20

EQUIPMENT

MESS ROOM

TEA ROOM

CORRIDOR 5

FEMALE 1

MALE 1

OFFICE 1

OFFICE 2

OFFICE 3

OFFICE 4

OFFICE 5

OFFICE 6

OFFICE 7

CORRIDOR 1

POST ROOM

LOBBY 1

COMPUTERS

poly wrap racking

BIRDCARE

STORE 6

MAIN ELECTRICS

louvred door

WIRE REELING

refrigeration equipment in way must be fixed unit or shelves & shall project into this area

N1 FEG

FE 75 S

PB PBTO

CANTEEN 1

portacabin 1

FA 100

FEMALE 2

MALE 2

OFFICE 7

OFFICE 8

OFFICE 9

OFFICE 10

OFFICE 11

CORRIDOR 2

LOBBY 3

SNOWROOM

fixed unit

LOBBY 2

KITCHEN 2

STORE 8

STORE 9

watched area shall not be accessible from lower level

portacabin 4

portacabin 3

portacabin 2

OFFICE 12

LOBBY 3

OFFICE 13

STORE 7
poly tunnel

approx position trash compactor

LEGEND

- fire alarm control panel
- bell & sirne
- break glass alarm call point
- fire alarm sounder
- emergency light
- S twin spot emergency light
- W 9 water fire extinguisher size in litres
- MF 9 mysan spray water fire extinguisher size in litres
- CO2 5 carbon dioxide fire extinguisher size in kg
- DP 2 dry powder fire extinguisher size in kg
- B fire blanket
- PB fg break glass
- PBTO push bar to open sign
- N1 small general fire procedure notice
- NS fire exit keep clear sign
- FEG backlit graphic fire exit sign
- FEG directional arrow to right
- FE 75 fire exit sign in letters only size of letters in mm
- FE 100 as above but with directional arrow
- FA fire alarm sign size of letters in mm
- NSBTP no smoking beyond this point sign

where followed by a number indicates recommended extinguisher identification sign height

GROUND FLOOR

FIRST FLOOR

FIRST FLOOR

CONTRACTOR TO CHECK ALL DIMENSIONS ON SITE BEFORE WORK COMMENCES.

revision	date	init	revision details
A	10.04.98	GJP	FIRE ALARM CONTROL PANEL ADDED
B	17.04.98	GJP	FIRE ALARM CONTROL PANEL ADDED
C	23.04.98	GJP	FIRE ALARM CONTROL PANEL ADDED
D	30.04.98	GJP	FIRE ALARM CONTROL PANEL ADDED
E	11.05.98	GJP	FIRE ALARM CONTROL PANEL ADDED

PODDINGTONS
Architectural Design Consultants
44 Double Street, Spalding, Lincs, PE11 2AB
Tel: 01775 761456 & 760240 Fax 01775 710218

GARDMAN
HIGH STREET, MOULTON

FLOOR PLAN G.A.
based on cursory survey

drawing no. 2877-1

A2 | A1 | A0 | E

scale 1:100

date NOV 98

checked

SCOTTISH BOROUGH COUNCIL HOUSING & PLANNING 19 JAN 2001

DEVELOPMENT PLAN

PLANNING & BUILDING
- 5 OCT 2000
Ref:

STORE 1 | STORE 2 | DUST EXTRACTION | COVERED AREA 1 | STORE 3 | STORE 4 | CANTEEN 1 | portocabin 1 | MACHINE AREA 1 | MACHINE AREA 2 | STORE 5 | STORE 6 | STORE 7 poly tunnel | portocabin 2 | COVERED AREA 2 | OFFICE 14 | FEMALE 2 | MALE 2 | OFFICE 7 | OFFICE 8 | OFFICE 9 | CORRIDOR 2 | LOBBY 3 | OFFICE 10 | OFFICE 11 | SHOWROOM | LOBBY 2 | KITCHEN 2 | OFFICE 12 | LOBBY 3 | OFFICE 13 | MAIN ELECTRICS | KITCHEN 1 | FEMALE 1 | MALE 1 | OFFICE 1 | OFFICE 2 | OFFICE 3 | OFFICE 4 | OFFICE 5 | OFFICE 6 | OFFICE 7 | CORRIDOR 1 | COMPUTERS | POST ROOM | LOBBY 1 | FILE STORE | STORE 8 | STORE 9

warm air heater | racking | poly wrap racking | refrigeration equipment in way plus boiler flues unit to invade to own plenty into this area | louvres over | window shaded over | over | over fixed unit | NSBTP | FE 75 | FE 100 | FEG | PBTO | PB | N1 | NS | WP | DP | A | B | W

GROUND FLOOR | FIRST FLOOR | FIRST FLOOR

approx position trash compactor

LEGEND

- fire alarm control panel
- break glass alarm call point
- fire alarm sounder
- emergency light
- twin beam emergency light
- water type extinguisher size in litres
- hydro spray water type extinguisher size in litres
- carbon dioxide type extinguisher size in kg
- dry powder type extinguisher size in kg
- type blanket
- PB — no break glass
- PBTO — push bar to open this
- N1 — staff approval type manoeuvre notice
- NS — type exit keep clear sign
- FEG — backlit graphic fire exit sign
- FEG — as above but with directional arrow
- FE 75 — type exit sign in letters only size of letters in mm
- FE 100 — as above but with directional arrow
- FA — fire alarm sign size of letters in mm
- NSBTP — no storage beyond this point sign

where followed by * denotes recommended type extinguisher identification sign missing

CONTRACTOR TO CHECK ALL DIMENSIONS ON SITE BEFORE WORK COMMENCES.

revision	date	init	revision details
A	27.10.00	MS	GAS SERVICES ADDED

PODMORE
Architectural Design Consultants
54 Dudley Street Spalding Lincs PE11 2AB
Tel: (01775) 761656 & 766296 Fax: (01775) 710338

job title: GARDMAN HIGH STREET, MOULTON

drawing title: FLOOR PLAN G.A. based on cursory survey

scale: 1-100

drawing no: 2877-1

rev: A

date: NOV 98