



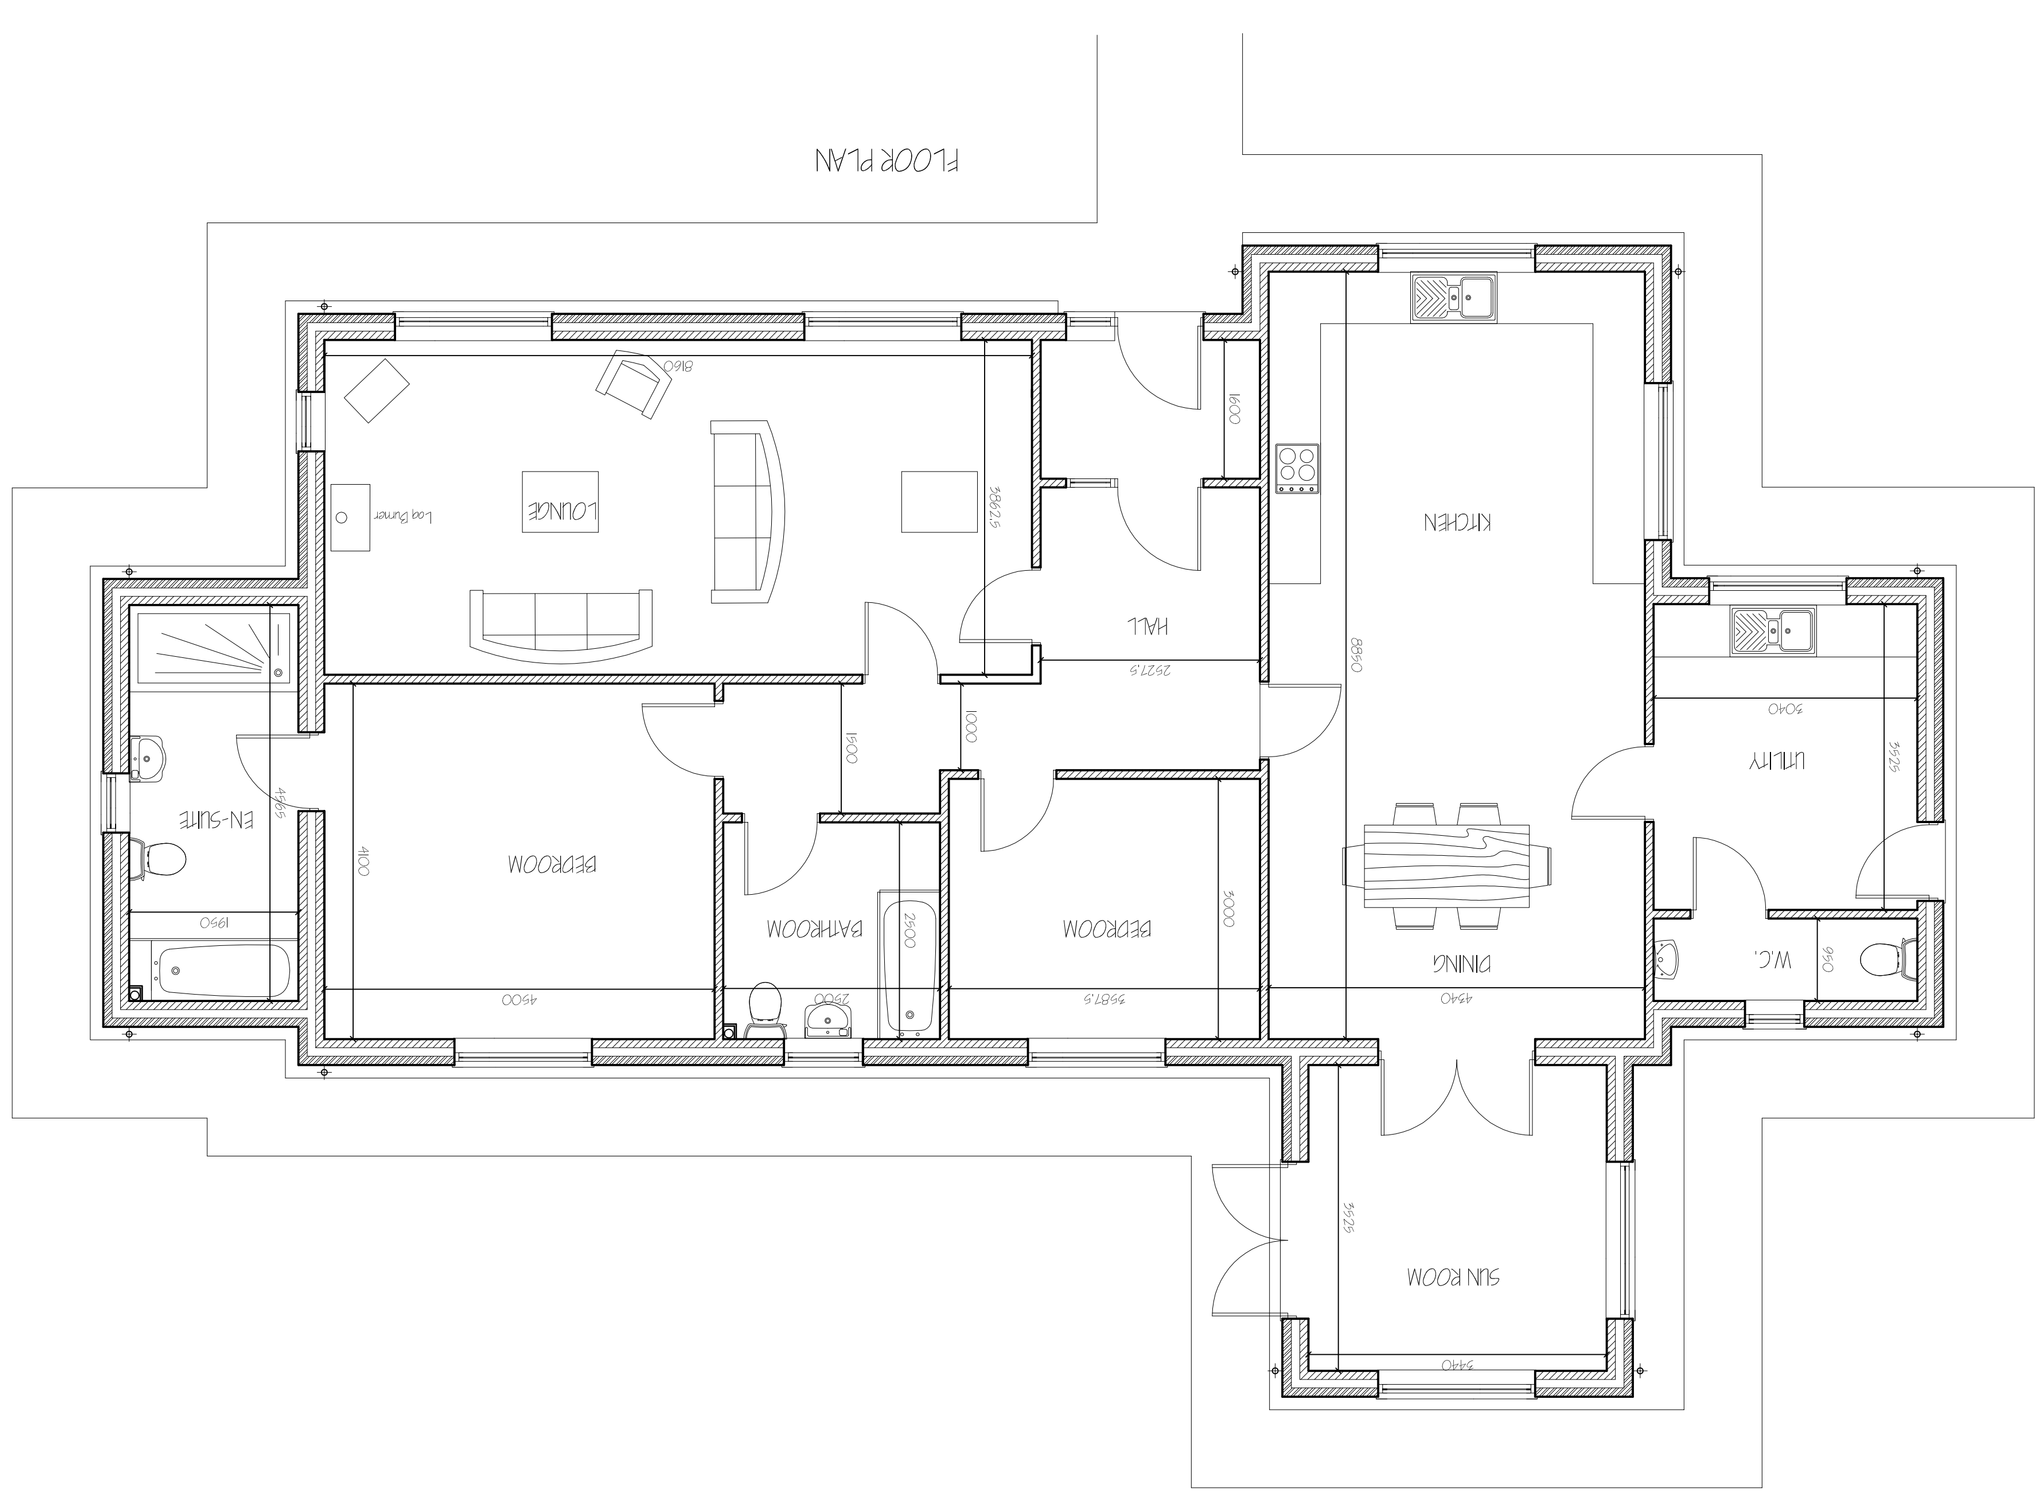


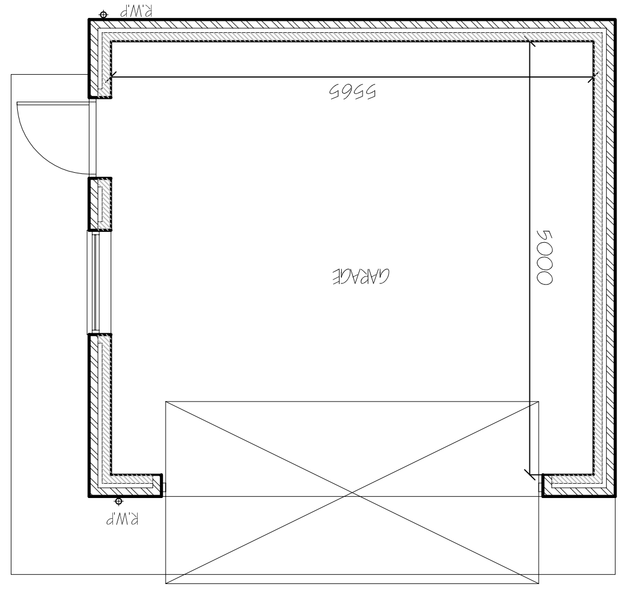


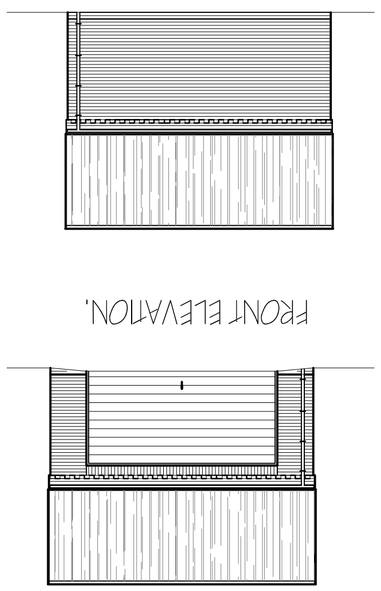


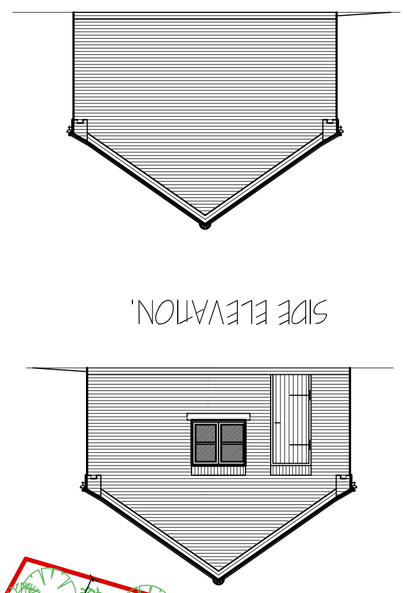


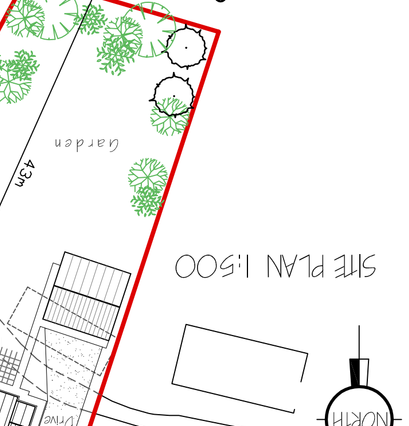


MATERIAL SCHEDULE
BRICKS - HOSKINS BOSTON BRICK
TILES - SANDTOFT CASSIUS CLAY
WINDOWS & DOORS - CREAM UPVC
RAINWATER GOOD - BLACK UPVC

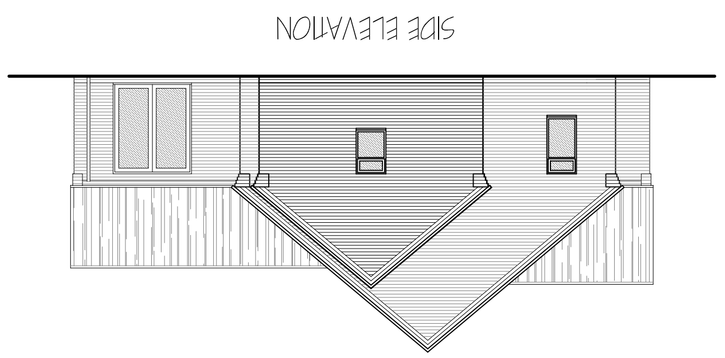

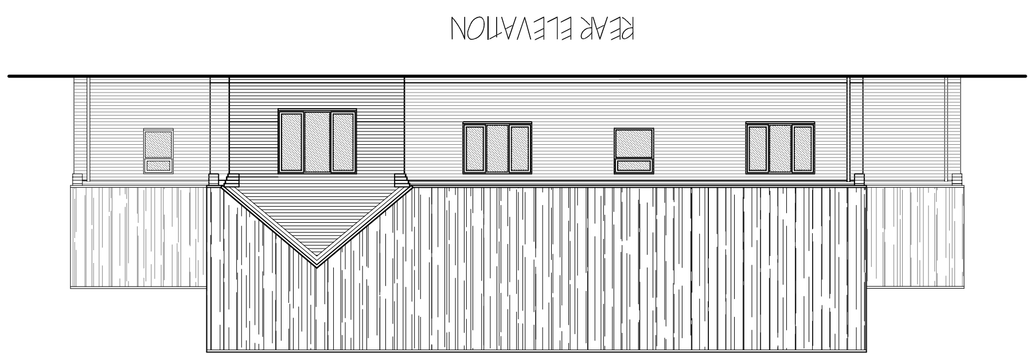

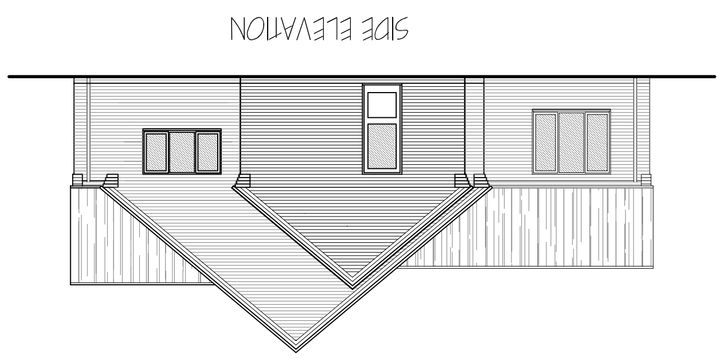

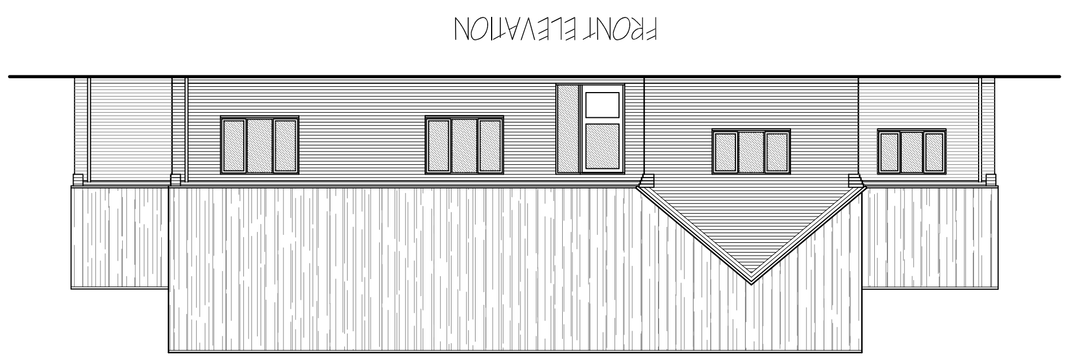

ref.	revision	date
A	CLIENT AMENDMENTS	JAN 2018

G. R. MERCHANT LTD.
1.ENG AMICE FIWO

ARCHITECTURAL, STRUCTURAL AND LAND DRAINAGE CONSULTANTS

4 Wrights Mews
12A Park Road, Hobbeach,
Spalding, Lincs. PE12 7EE
Tel: 01406 490900
Fax: 01406 425744
E-Mail: gr.merchant@btconnect.com

Project
RESIDENTIAL DEVELOPMENT
off PIPWELL GATE
MOULTON SEAS END
SPALDING. LINC'S. PE12 6LU.

Client
MR. & MRS. N. GIBBONS.

Drawing
BUNGALOW & DETACHED GARAGE.
FLOOR PLANS &
ELEVATIONS.

Job Ref.	Drawing No.
3091-16.	11A
Date	**Drawn**
NOV' 17.	S.L.B

Scales
1:50, 1:100 (Unless Otherwise Stated)

DO NOT SCALE FROM THIS DRAWING

This drawing is copyright and may not be loaned, copied, divulged or used for any purpose other than that for which it is issued. The General Contractor is to check all dimensions on site and report any discrepancies to the Architect, any details which this drawing including Sundrawing are considered unsafe may be disowned. But not limited, Bat sleeves are recommended to request of Inspectors to establish specific site conditions before construction work is undertaken. This drawing is limited to the design information contained and does not purport to contain a full specification of the works, it is solely the purpose of obtaining Planning / Building Regulation approval. This drawing must not be used for the purpose of tender or construction unless stated and all dimensions must be checked on site by the Contractor and any discrepancies reported to the Architect. Dimensions are not to be scaled from this drawing. Any variations from the approved drawings and specifications to be notified to the Local Authority Building Control Officer and the Architect before proceeding. The Contractor is to give all notices and pay all fees required by any statutory undertaker in connection with the building and is to comply with the Construction Design and Management Regulations on completion of the building. The Employer / Client is advised that should the works need to be carried out to the neighbouring property, it is the Employer / Client owners responsibility to carry out the works that may not specifically be shown but may be reasonably inferred as necessary to comply with the Party Wall etc. Act 1996, when building in close proximity to adjoining neighbours boundaries.