

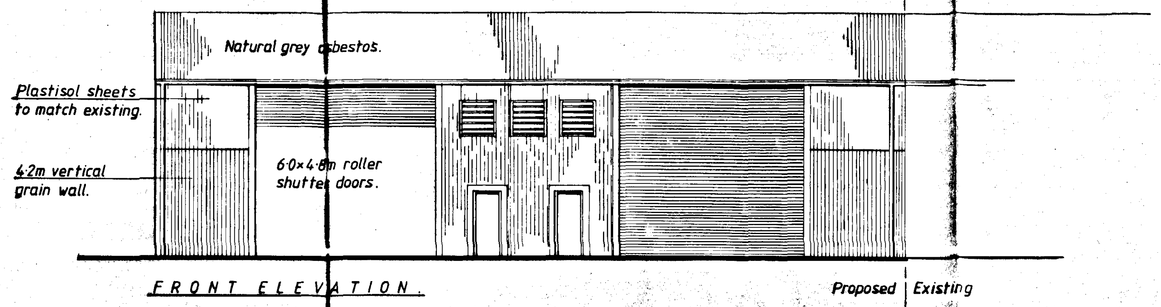


FRONT ELEVATION.


Proposed | Existing

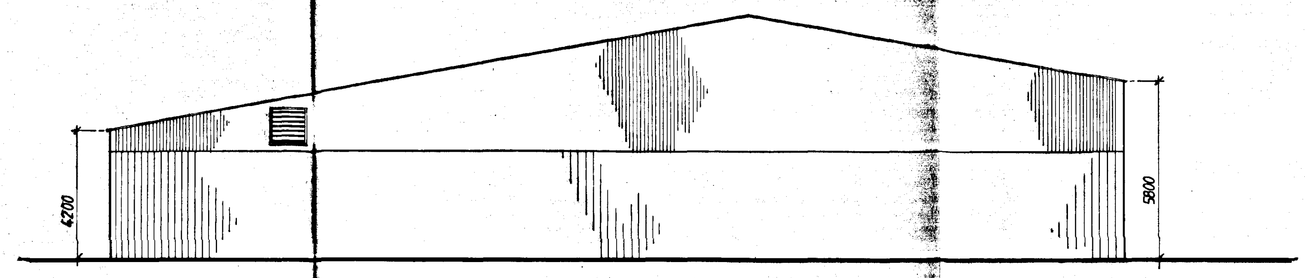


SIDE.

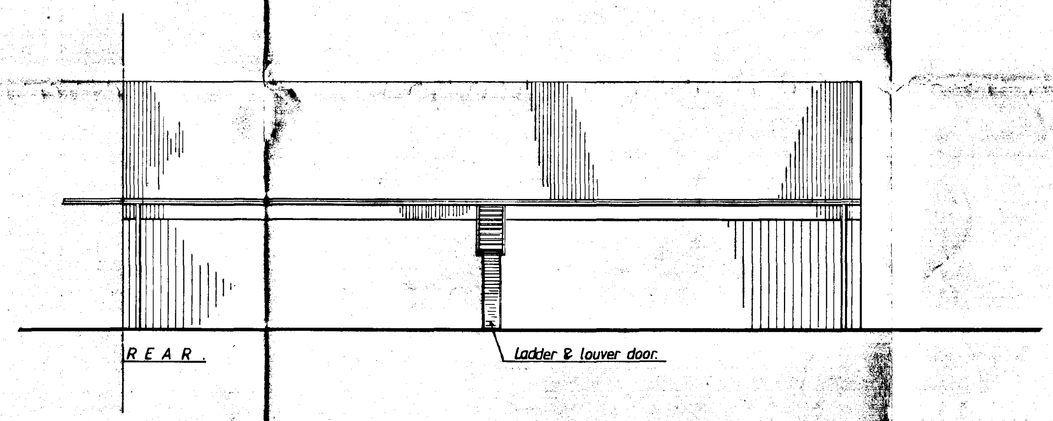

REAR.

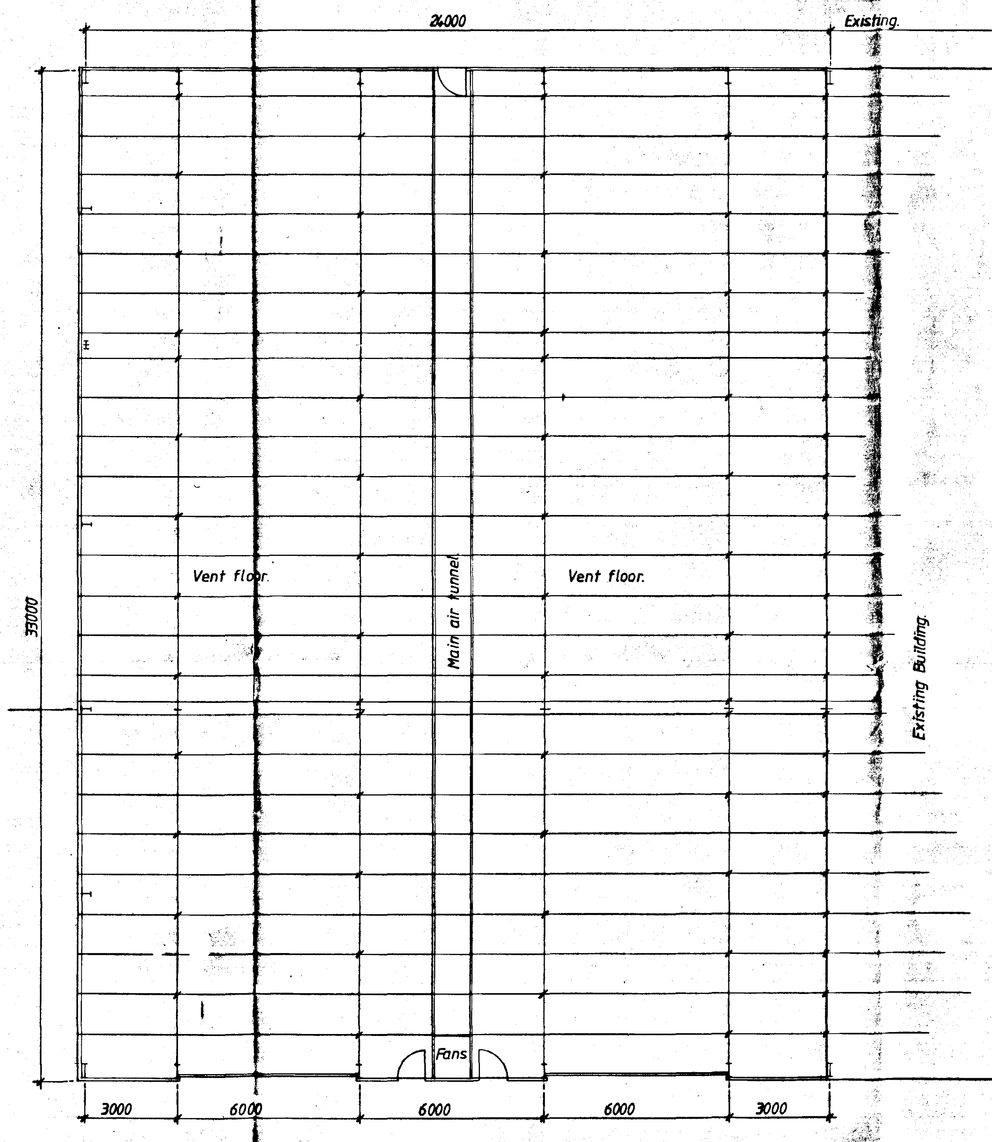

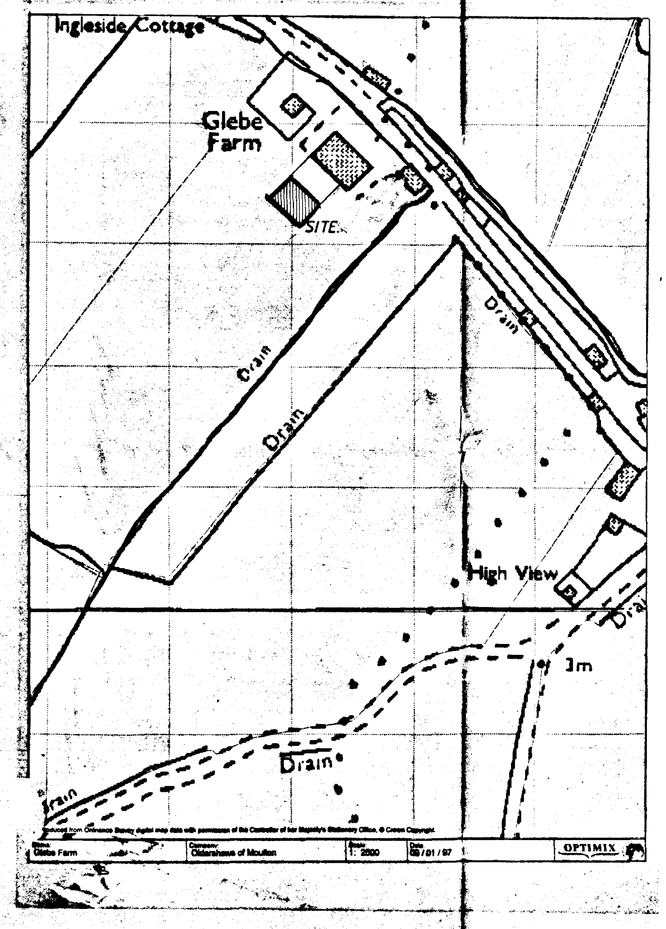

SUPERSEDED
(IN TERMS OF FLOOR PLAN ONLY)
12/2

SOUTH HOLLAND DC
HOUSING & PLANNING
20 JAN 1997
Ref: 0058/97.

English Brothers Ltd.
Salts Road, Walton Highway, Wisbech, Cambs, PE14 7DU
Telephone: 01945 587500 Fax: 01945 582576

© English Brothers Ltd.
"No reproduction or publication of this drawing may be made and no article may be manufactured or assembled in accordance with this drawing without prior written consent. Rights reserved under the Copyright Act 1956 as amended by the Design Copyright Act 1968."

Proposed Grain Store Extension For Mr R H Oldershaw at:- Glebe Farm, Roman Bank, Moulton-Sees-End, Lincs.

DRAWN Daniel.	JOB No. MS802
DATE 14·1·97.	
REVISIONS	
Main Scale 1:100.	DRAWING No. PD3231
Detail Scale	