
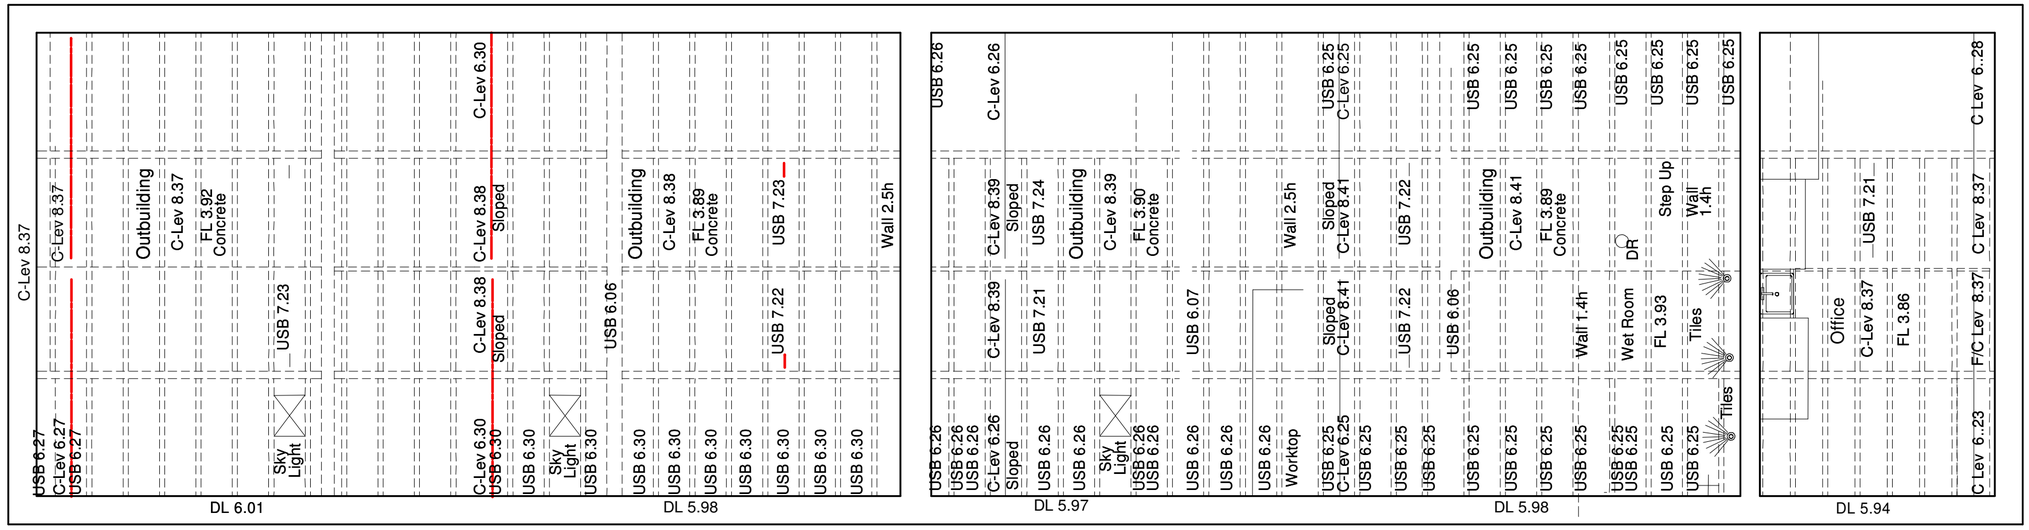


STABLE BLOCK ROOF DETAILS

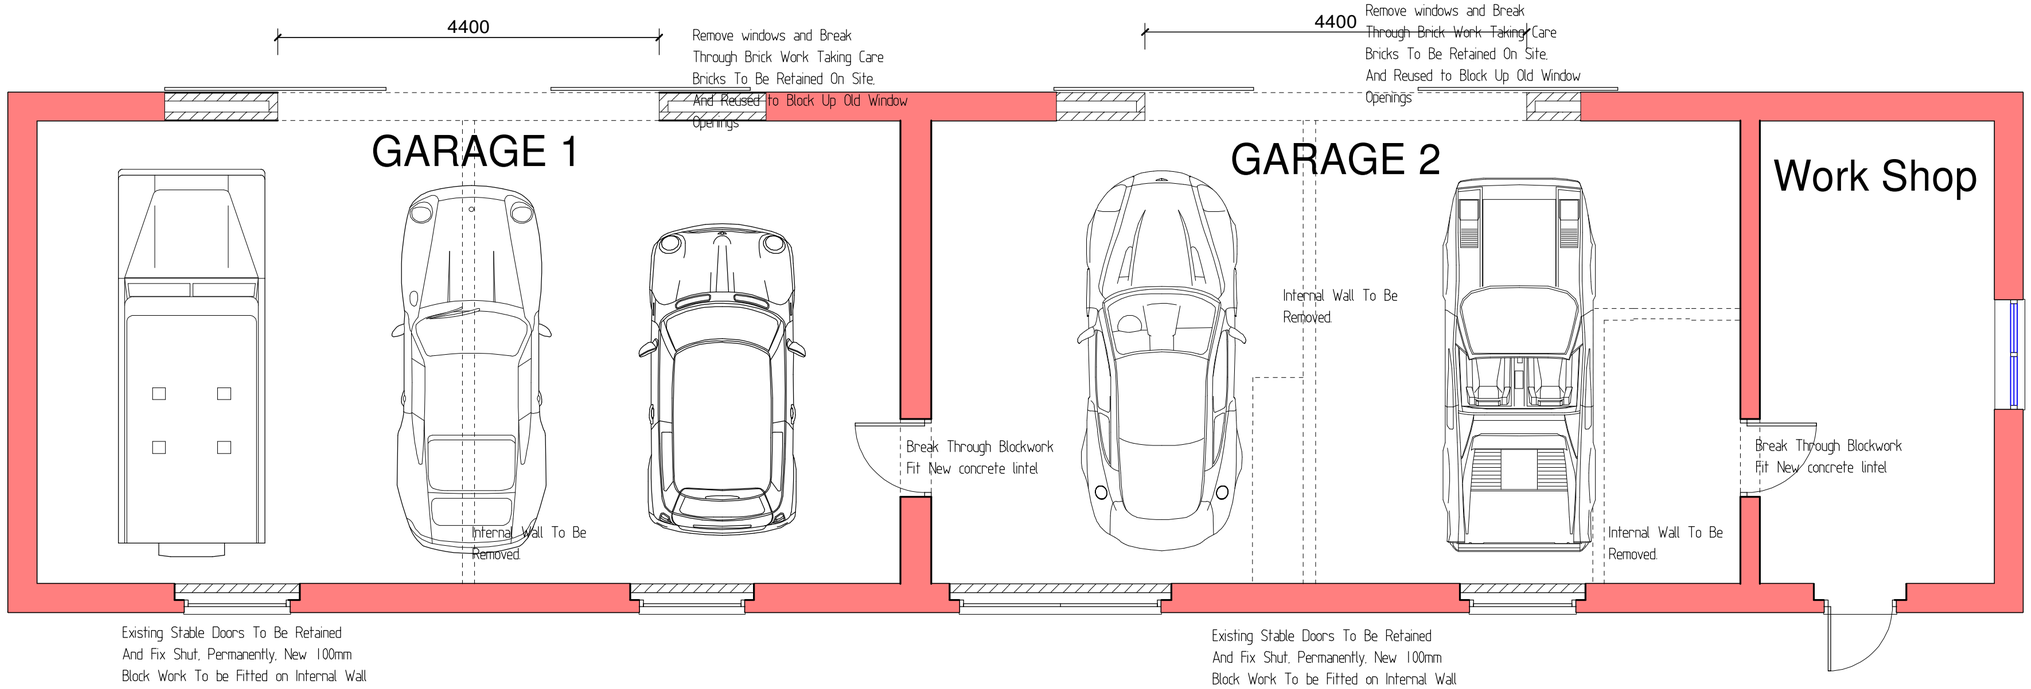

STABLE BLOCK FLOOR PLAN

CONTRACT DETAILS	DRAWING TITLE	SCALE 1:50			
Proposed Refurbishment Of Seas End Hall. Moulton Seas End. Spalding. PE12 6LB For Hardy And Hughs Ltd	Proposed Floor and Roof Details Stable Block	DATE JAN 2025	DRAWN BY S.Andrews		
		JOB NO.	PLOT NO.	SHEET NO. PP/SB/001	REV

1:50 0 2

Tele No. 07713003441
E-mail:-shayne@designandarchitectureltd.co.uk
ShayneAndrews@DesignAndArchitectureLtd.co.uk
Registered address:10a High Street, Market Deeping, PE6 8EB

DO NOT SCALE