
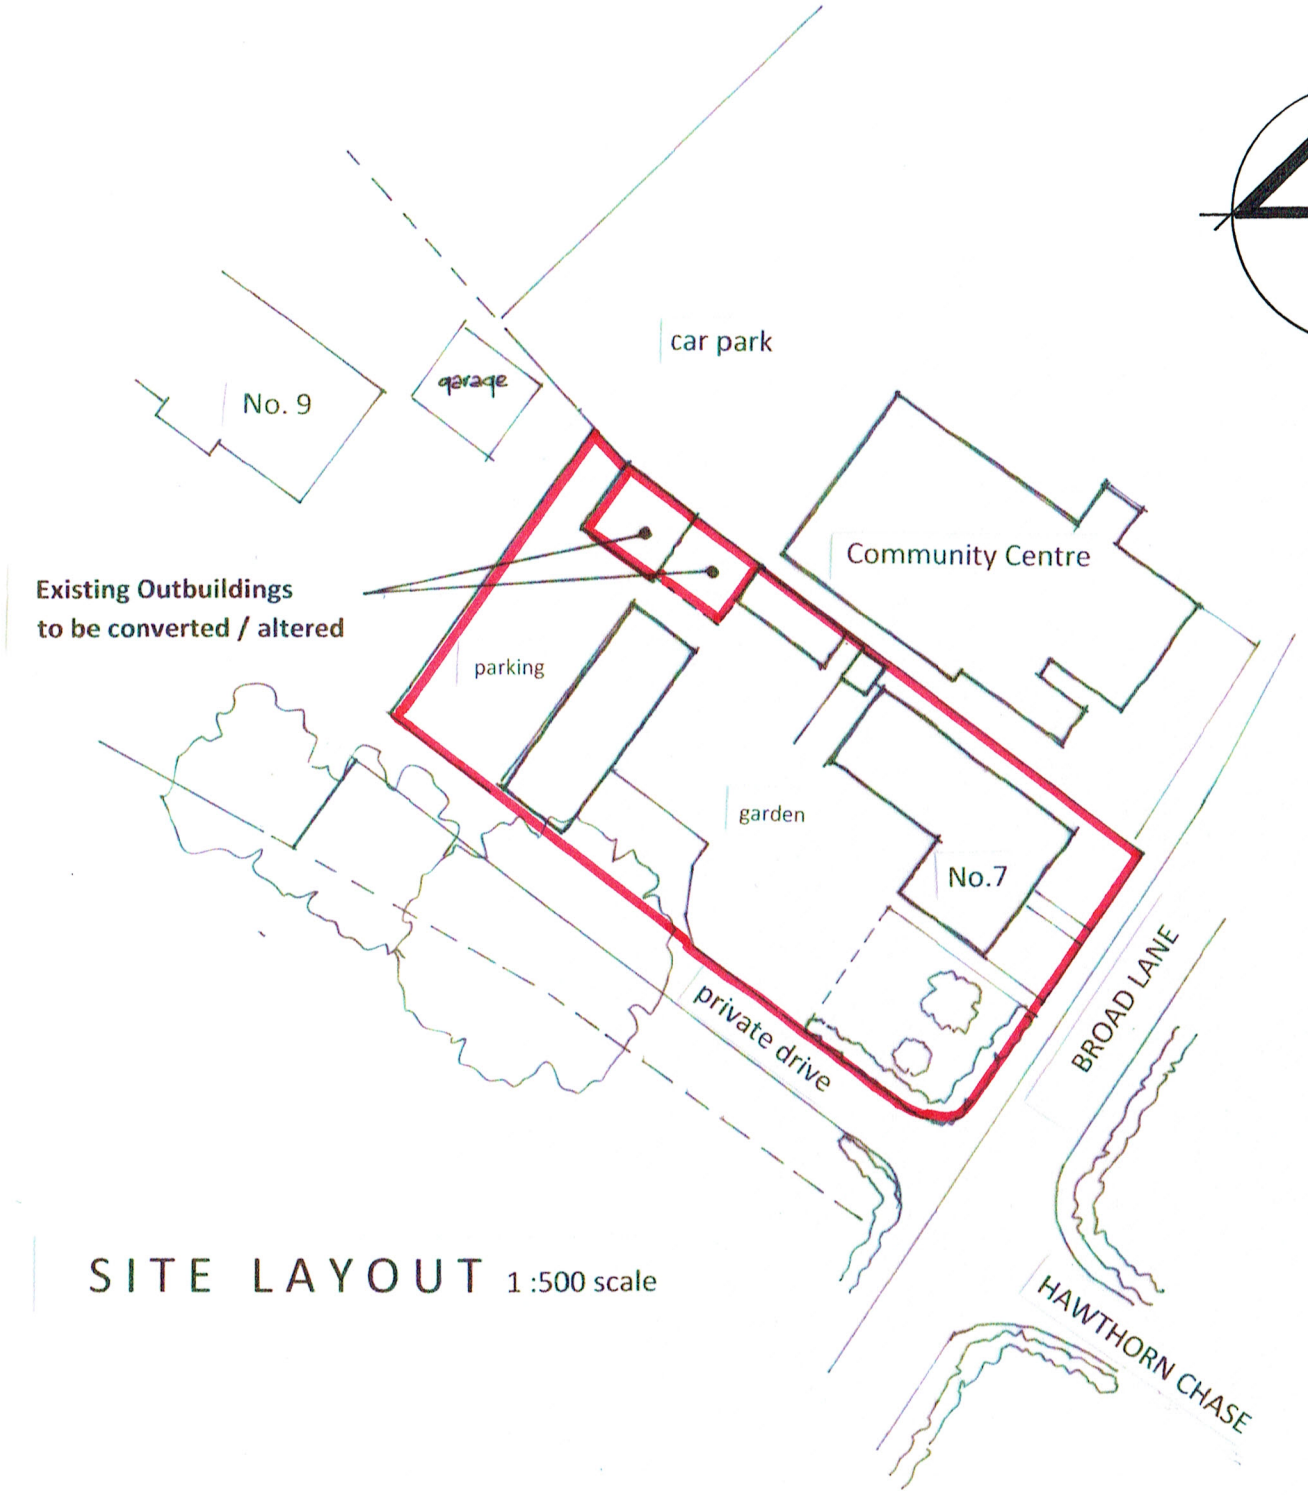


SITE LAYOUT 1 :500 scale

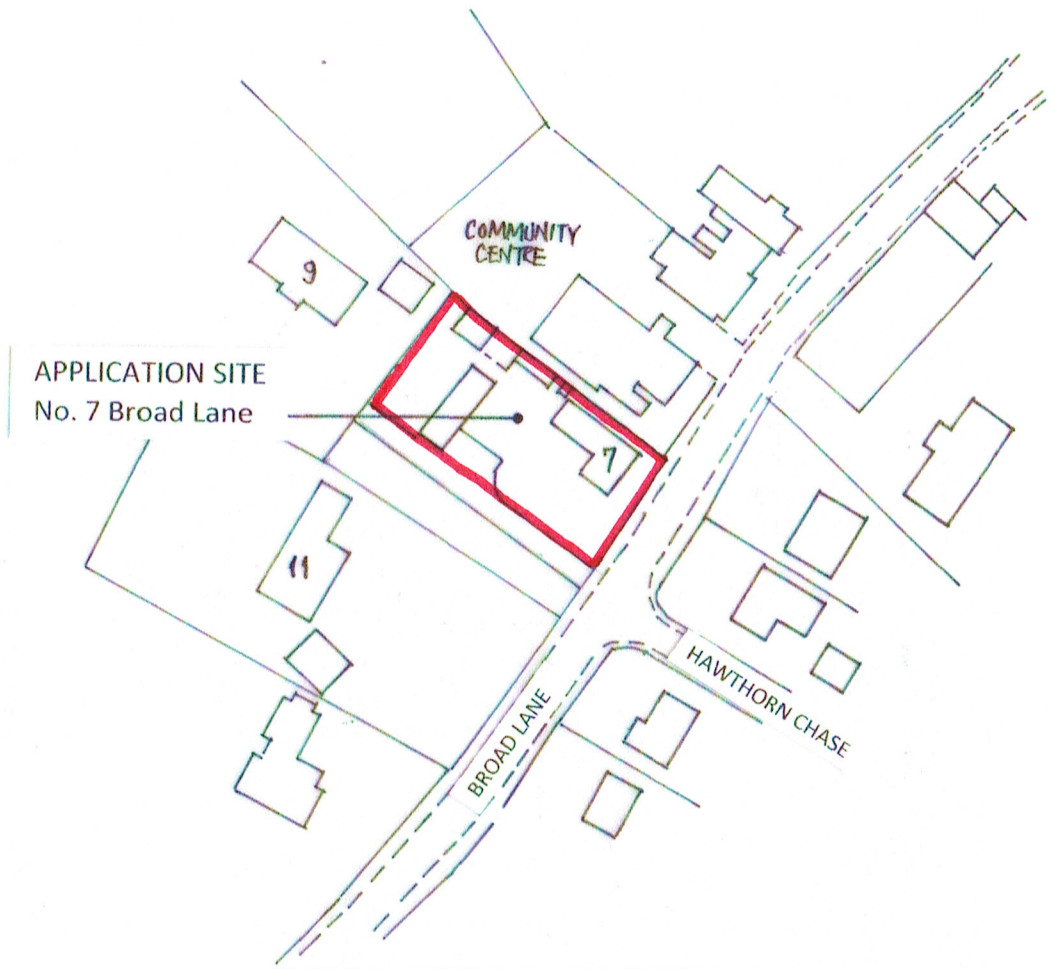

LOCATION PLAN 1 :1250 scale

Proposed Alterations to Existing Outbuildings
to create Garaging and Covered Area
7 Broad Lane Moulton Lincs PE12 6PN

LOCATION & SITE PLANS

scales as indicated July 2017 drg no. **AJF7/001**