



plan view of garage door openings

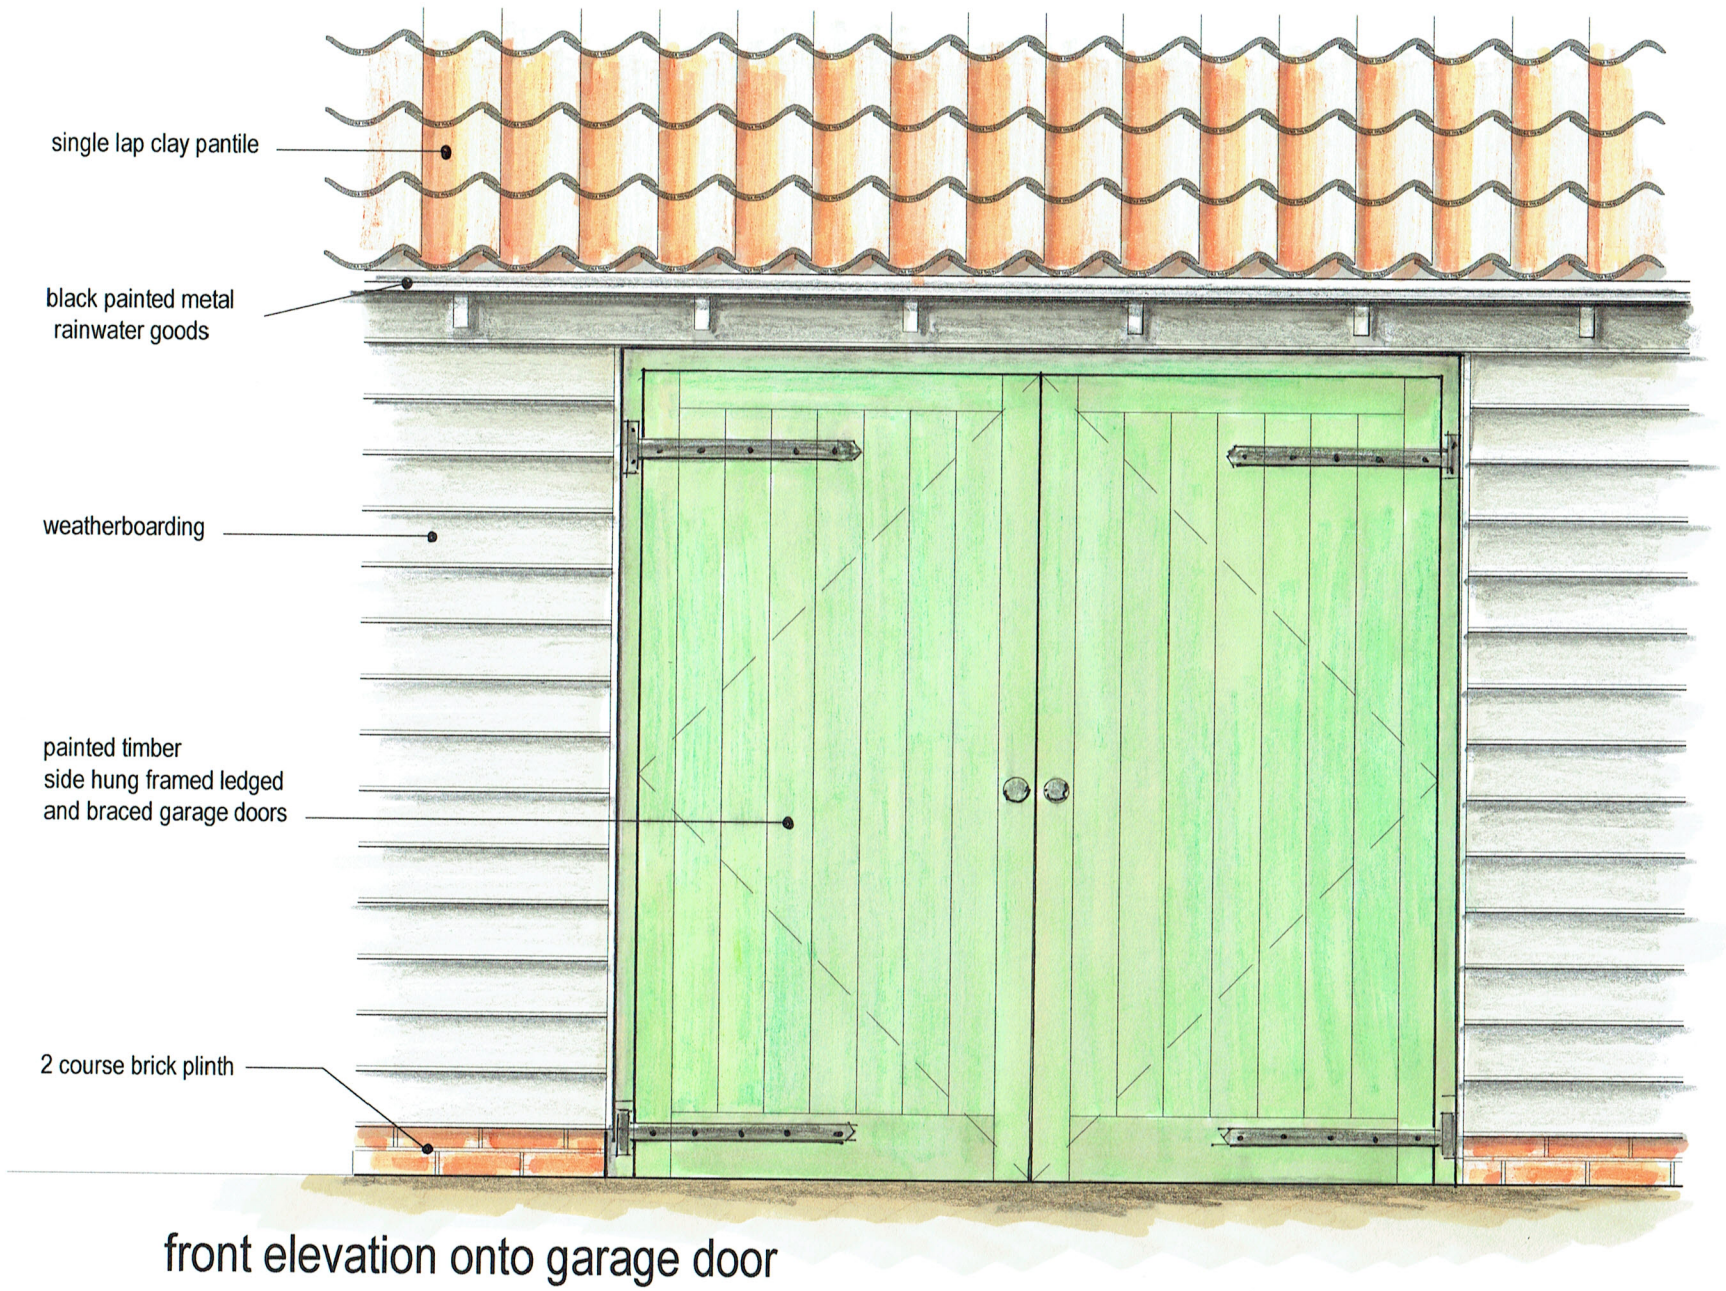

front elevation onto garage door

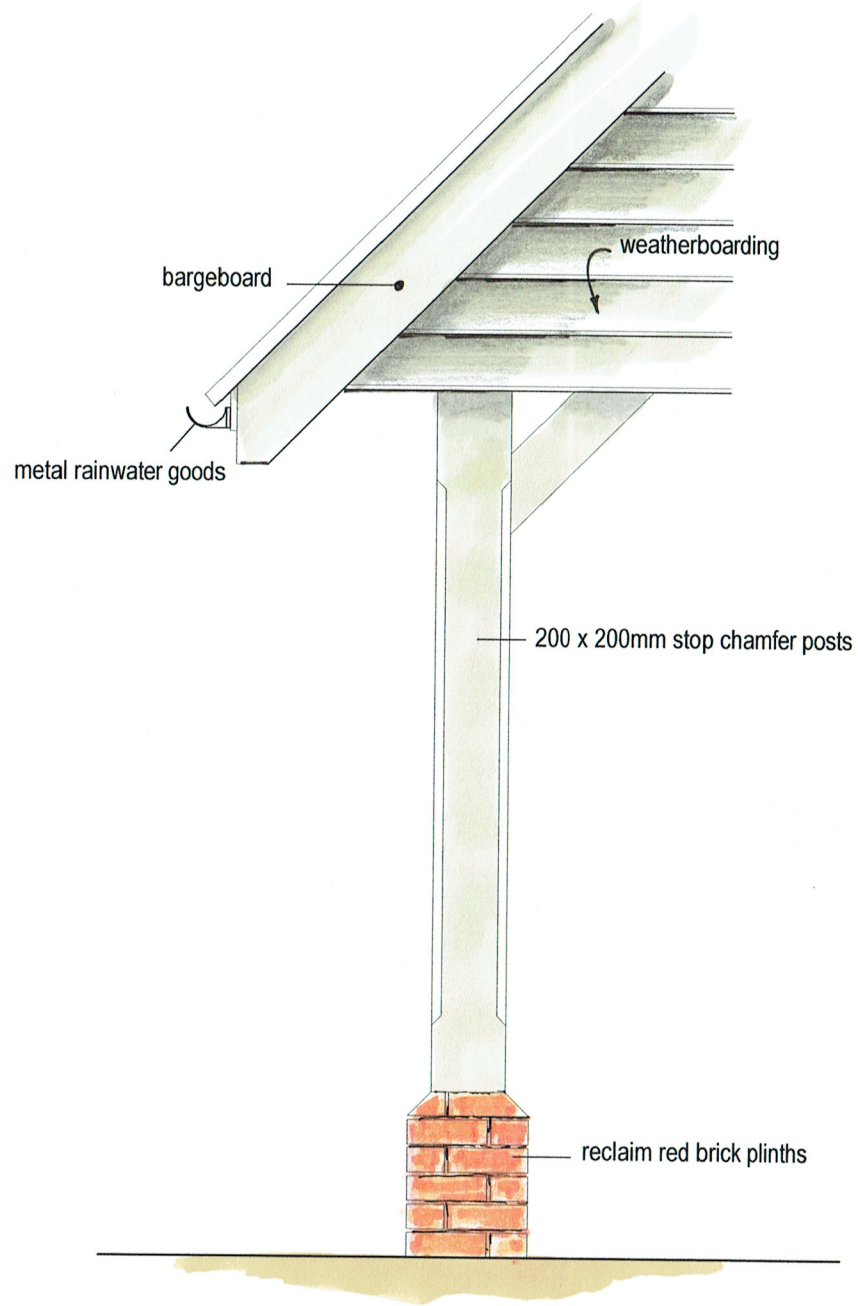

covered area support posts

mlp Moulton Land and Planning
moultonlandandplanning.co.uk 7 Broad Lane Moulton Lincs PE12 6PN
tel 01406 370081 mob 07484 101655 e-mail alan@moultonland.co.uk

Project
Proposed Alterations to Existing Outbuildings
7 Broad Lane Moulton Lincs PE12 6PN

Drawing
Details

date jan 2018
scale(s) 1 : 20 @A3
DRG. No. AJF7 / 006