



EXISTING FRONT ELEVATION OF OUTBUILDINGS

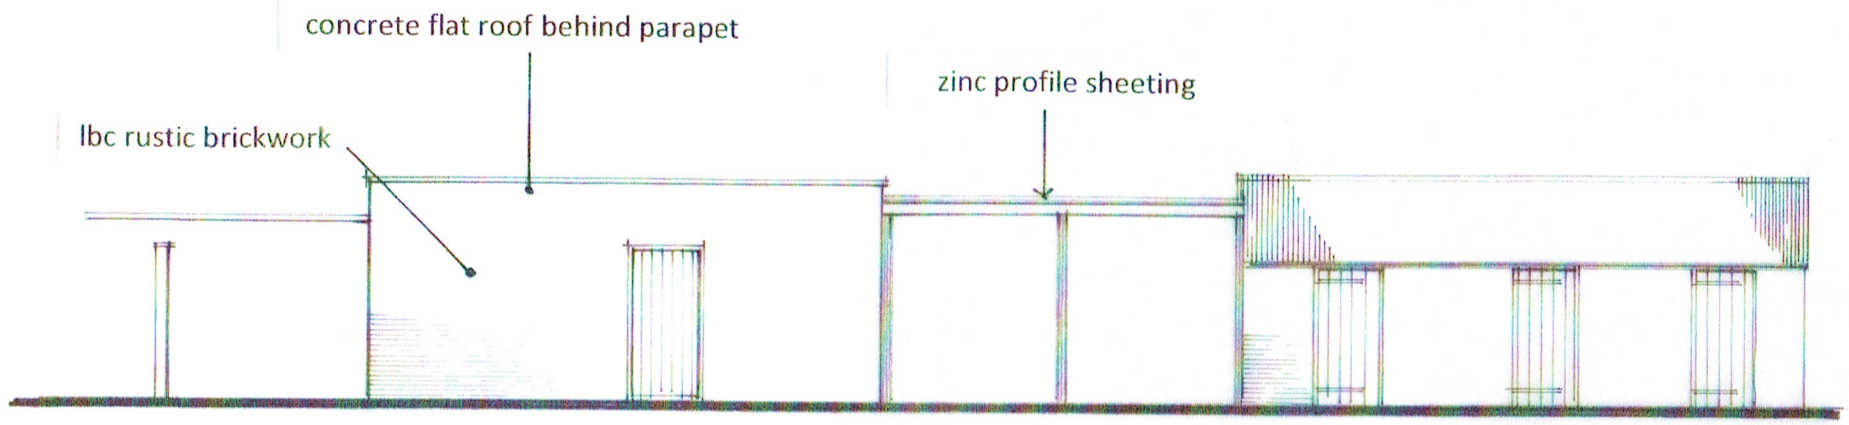

SIDE ELEVATION

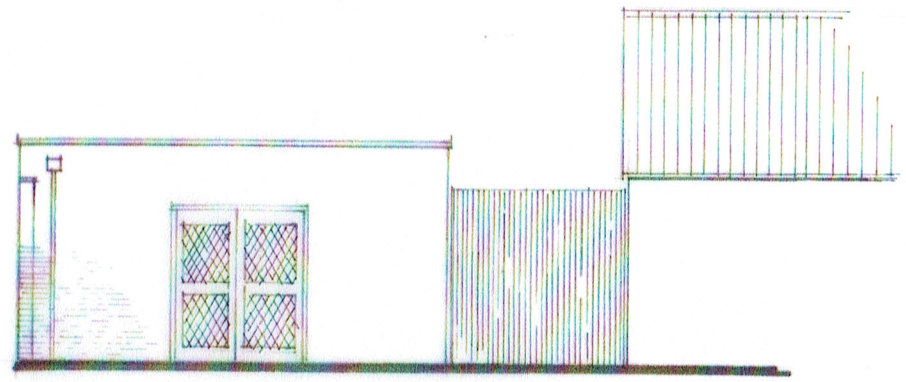

LAYOUT AS EXISTING

Proposed Alterations to Existing Outbuildings
to create Garaging and Covered Area
7 Broad Lane Moulton Lincs PE12 6PN

Floor Plans & Elevations as existing

1 : 100 scale July 2017 drg no. **AJF7/002**