

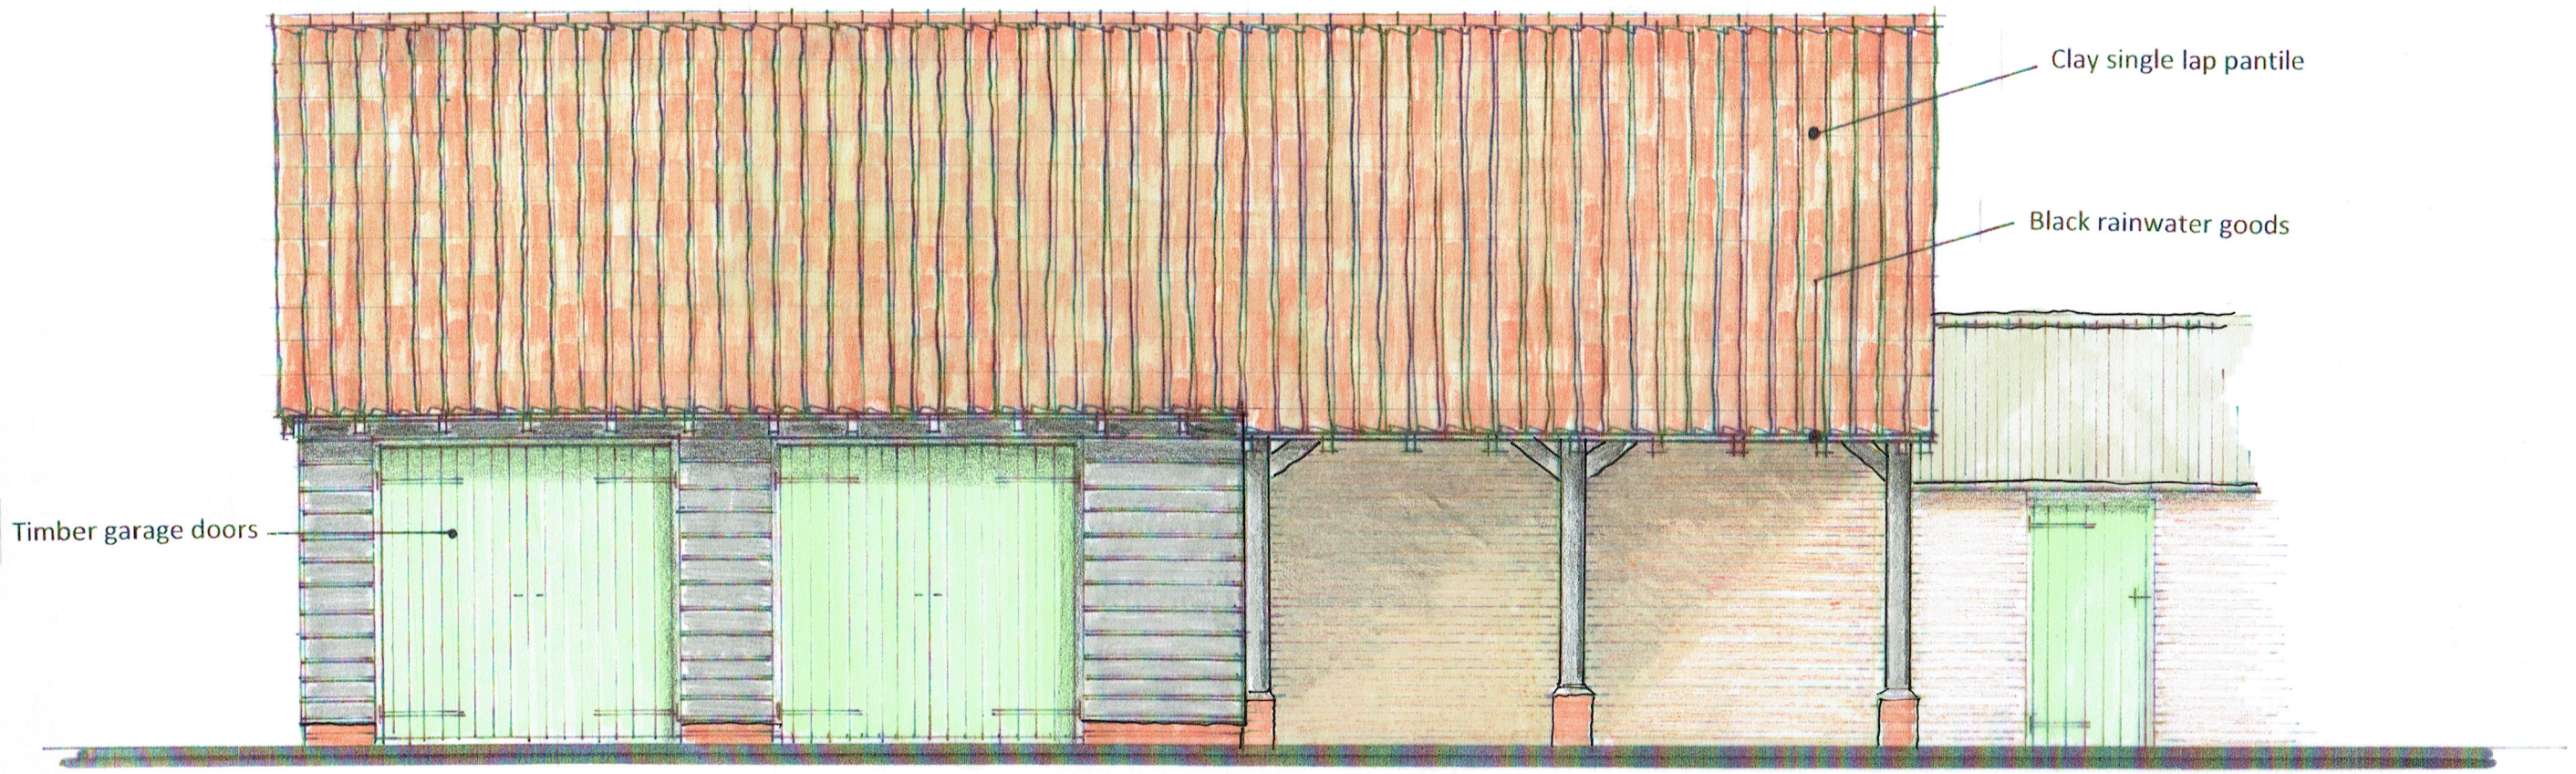


Front Elevation (south west) as proposed

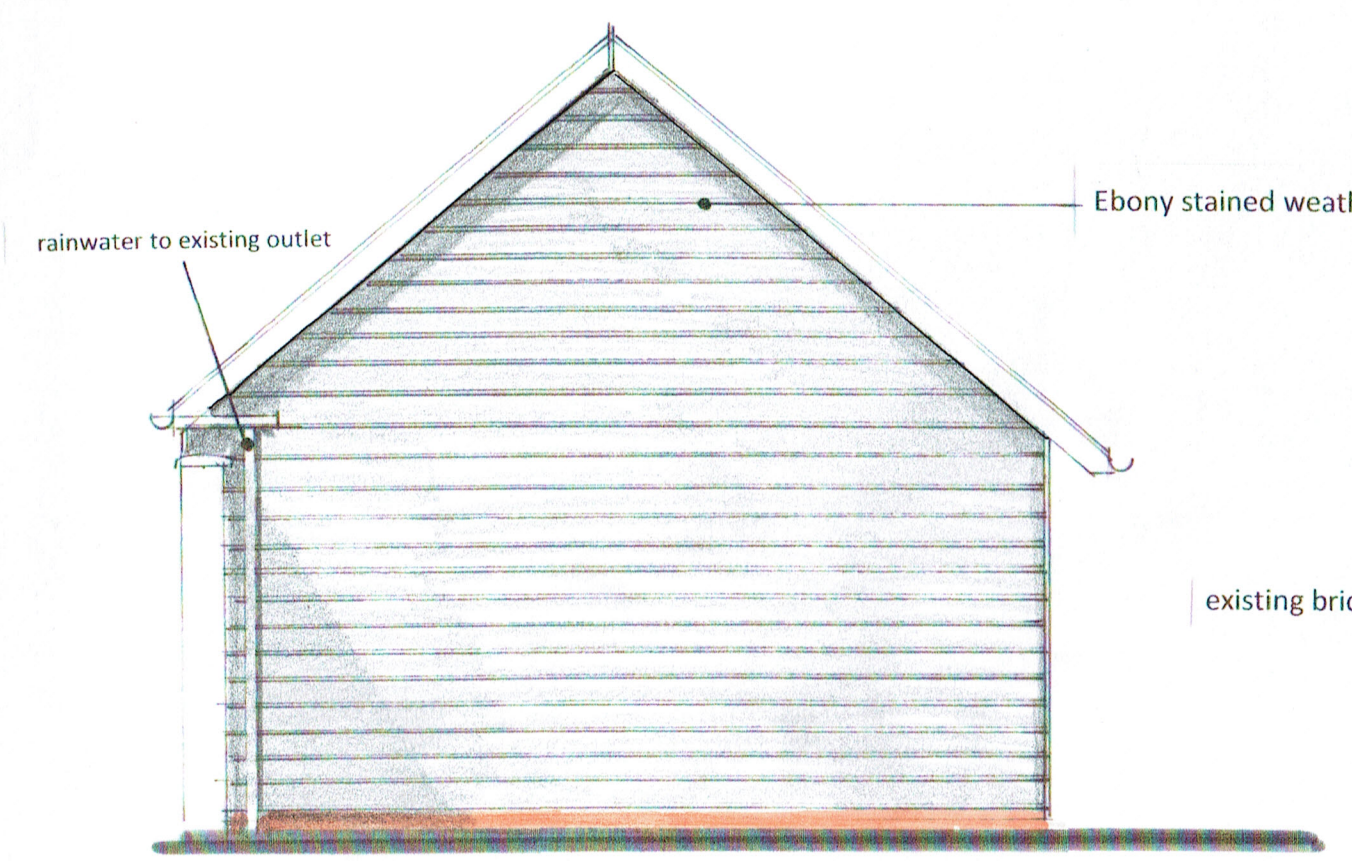

Side Elevation (north-west) as proposed

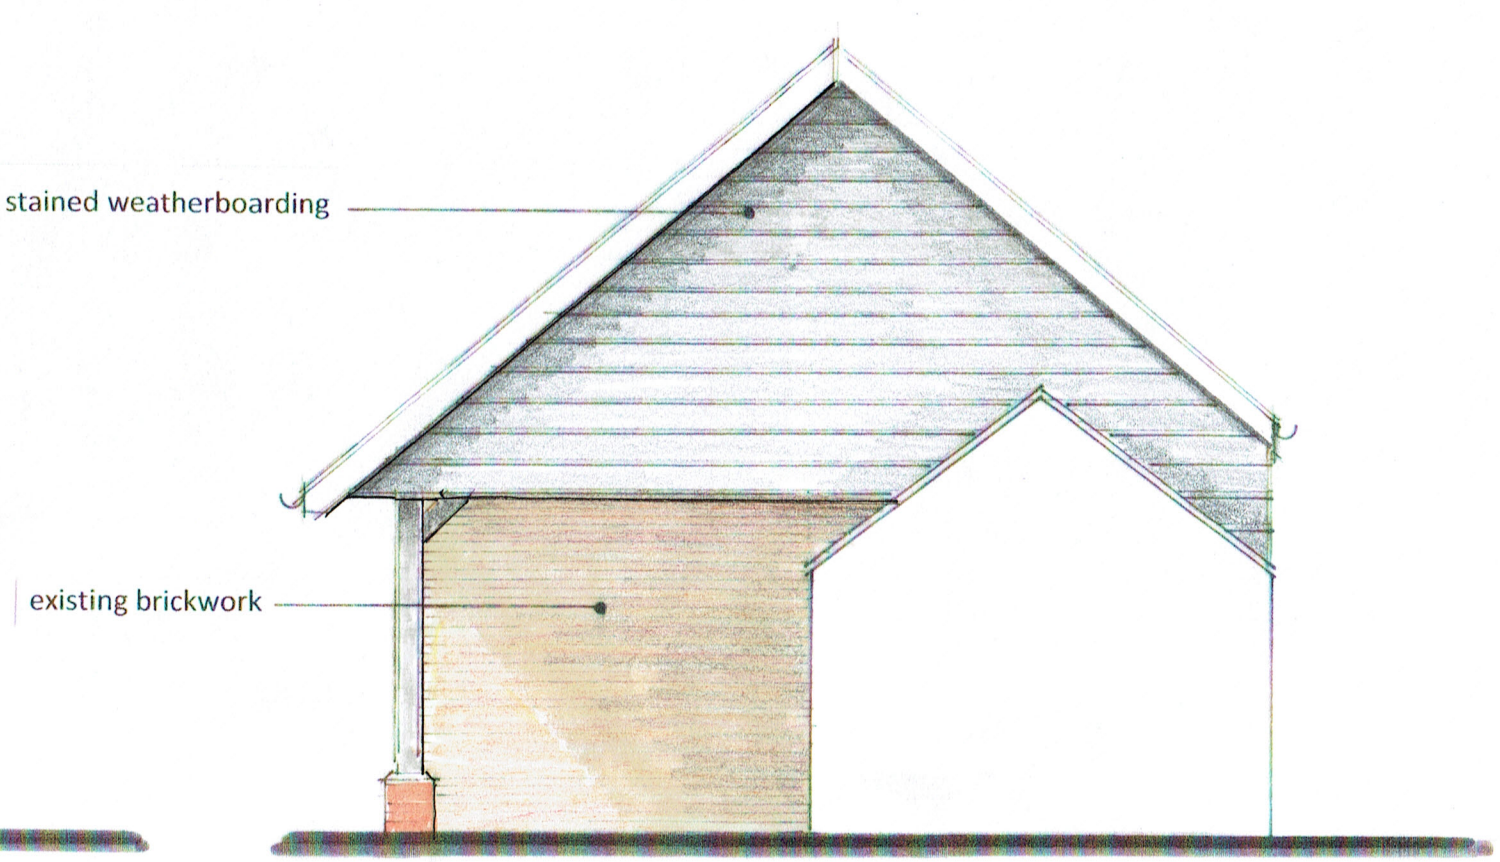

Side Elevation

Proposed Alterations to Existing Outbuildings to create Garaging and Covered Area
7 Broad Lane Moulton Lincs PE12 6PN **Elevations as proposed**
1 : 50 scale July 2017 drg no. **AJF7/004**