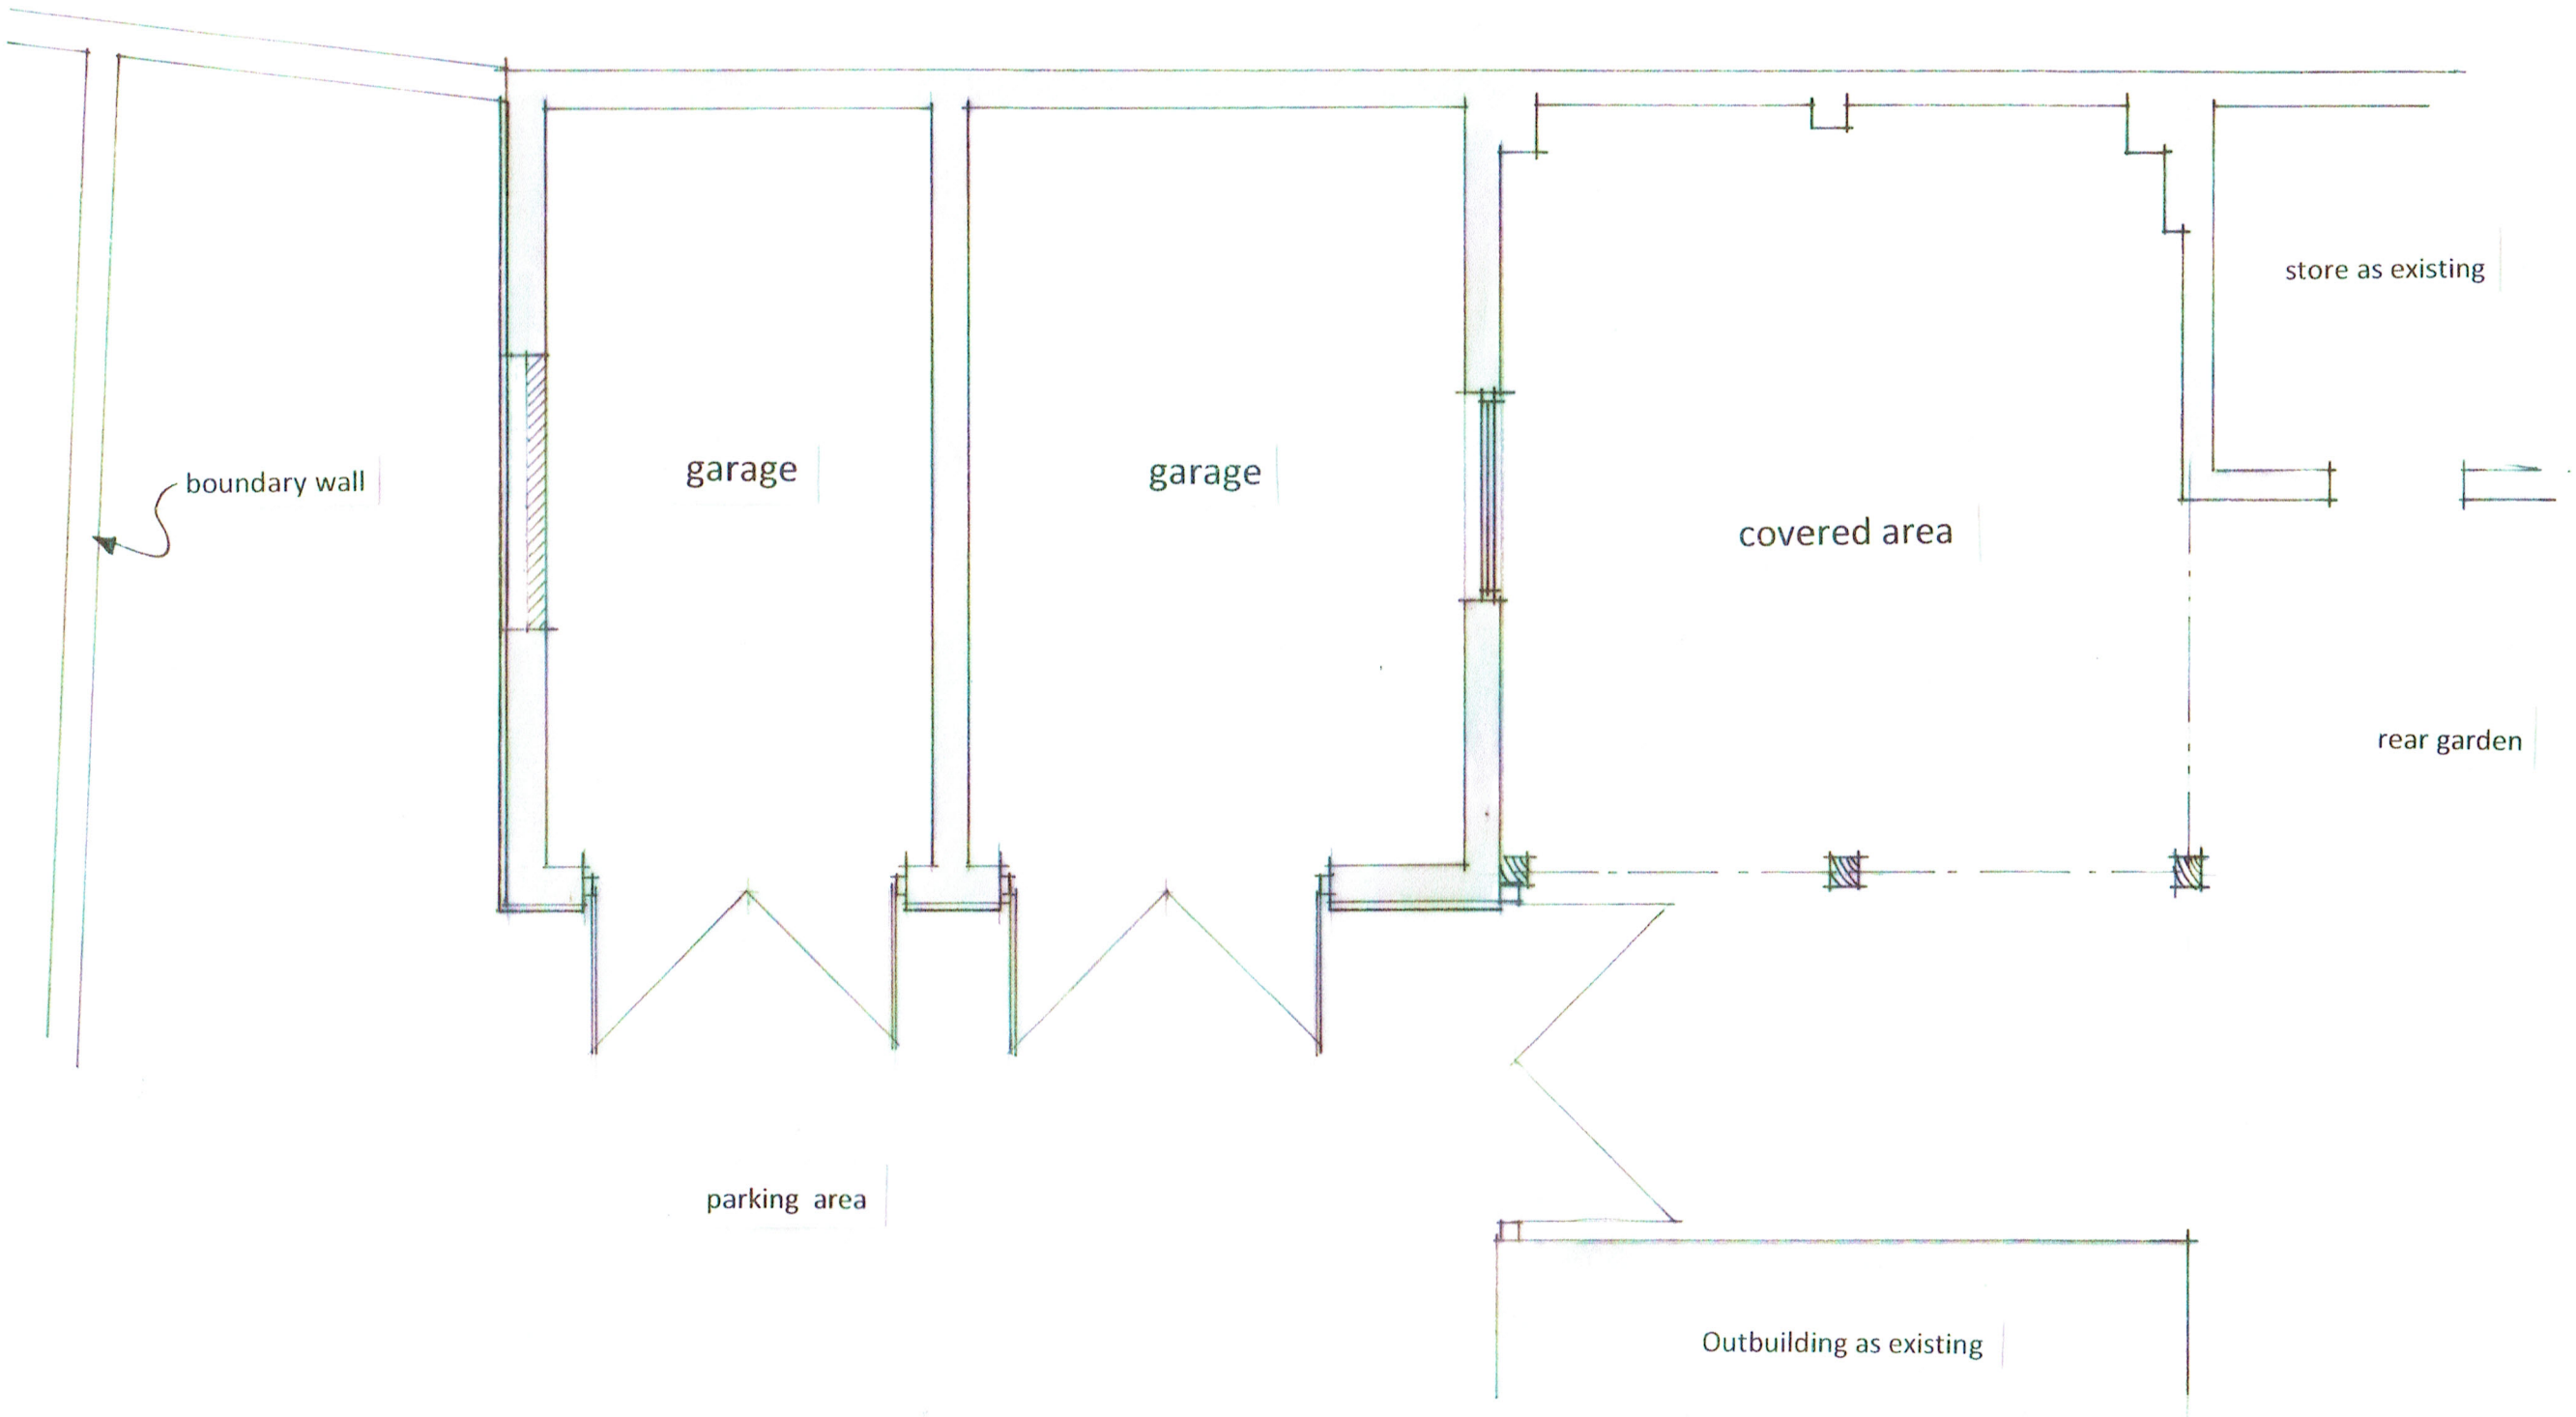


LAYOUT AS PROPOSED

Proposed Alterations to Existing Outbuildings
to create Garaging and Covered Area
7 Broad Lane Moulton Lincs PE12 6PN

Floor Plan as proposed

1 : 50 scale July 2017 drg no. **AJF7/003**