

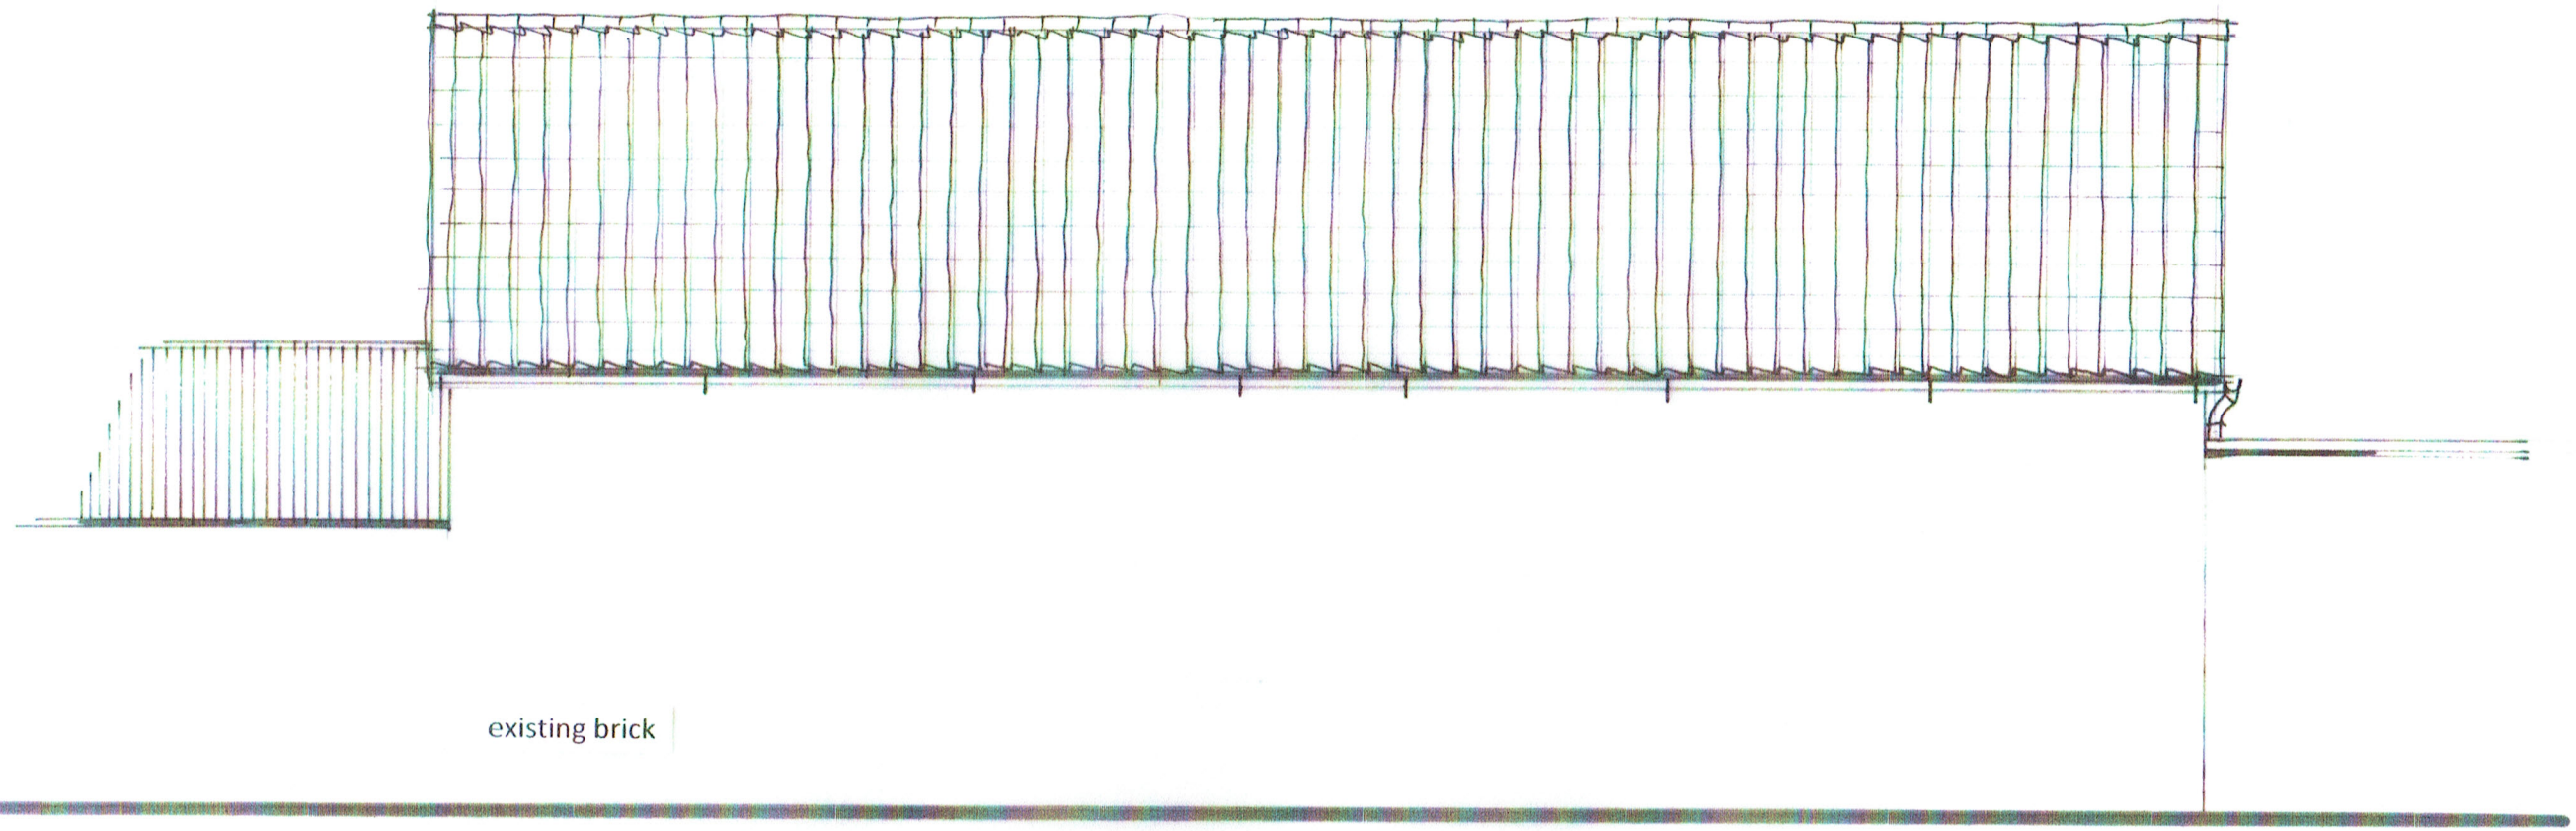


Rear Elevation (north east) as proposed

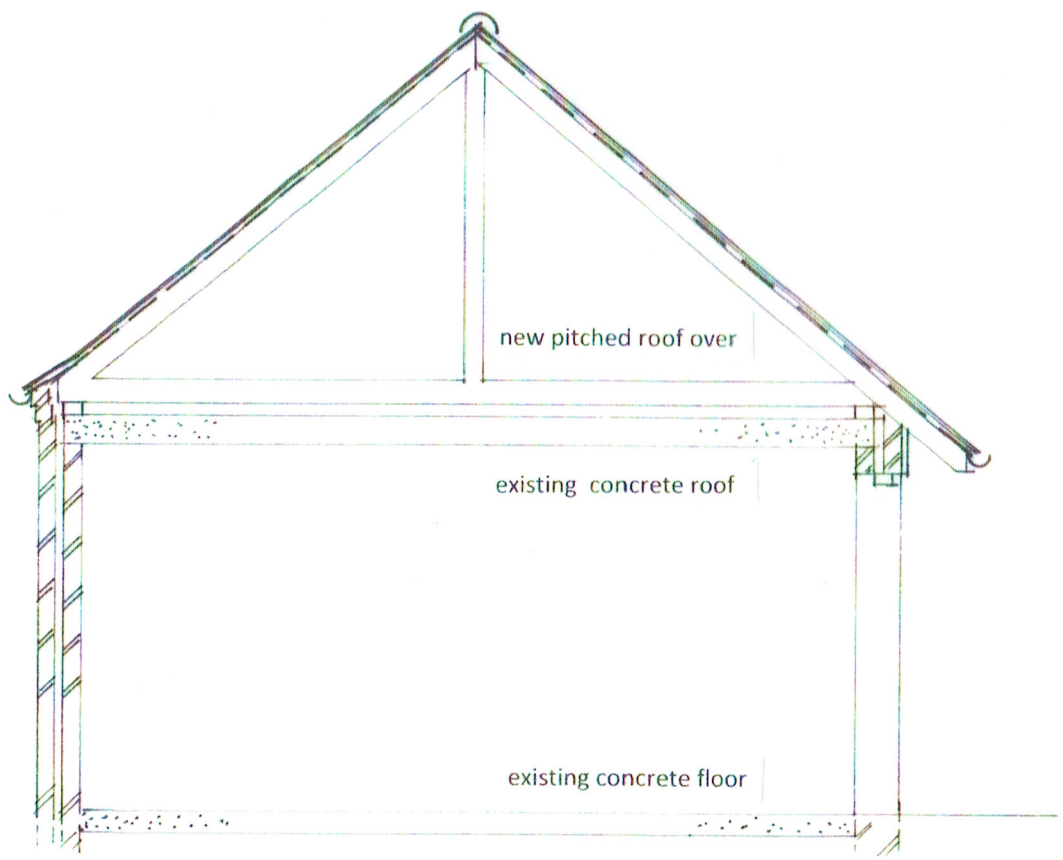

section

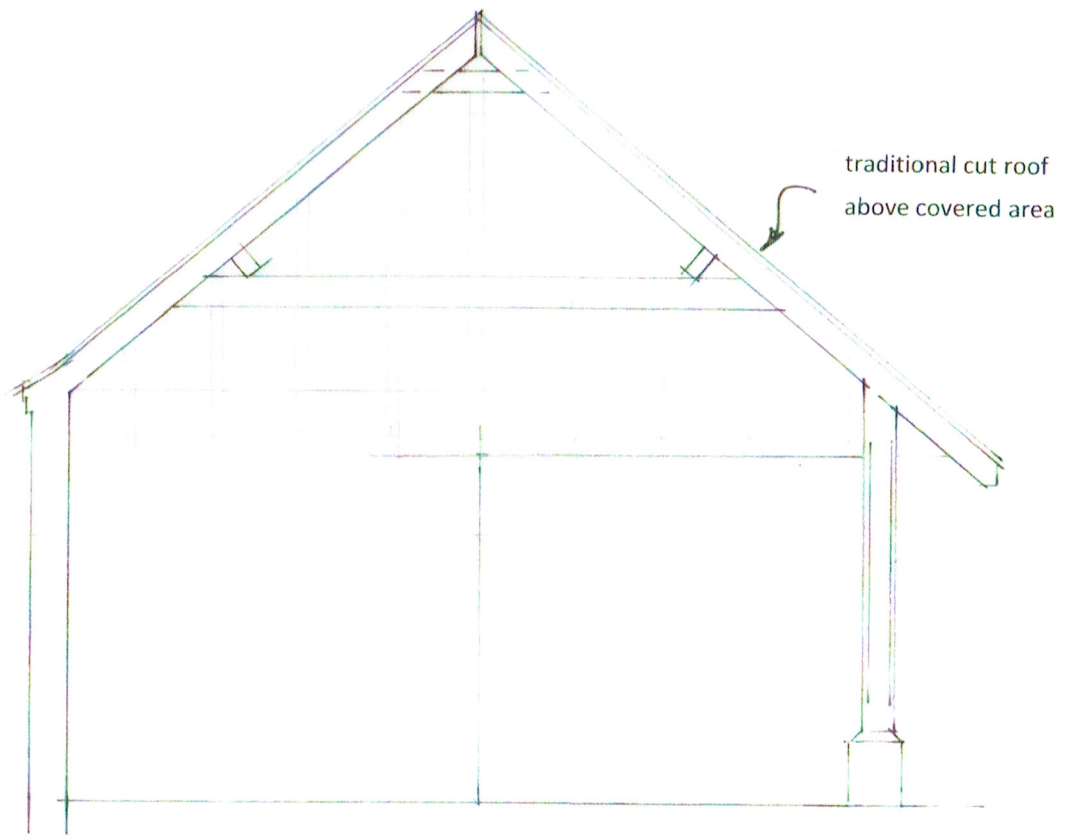

section

Proposed Alterations to Existing Outbuildings to create Garaging and Covered Area
7 Broad Lane Moulton Lincs PE12 6PN **Rear Elevation & Sections as proposed**
1 : 50 scale July 2017 drg no. **AJF7/005**