
Ordnance Survey®

Superplan®

Planning Extract - Site-centre

0083/01

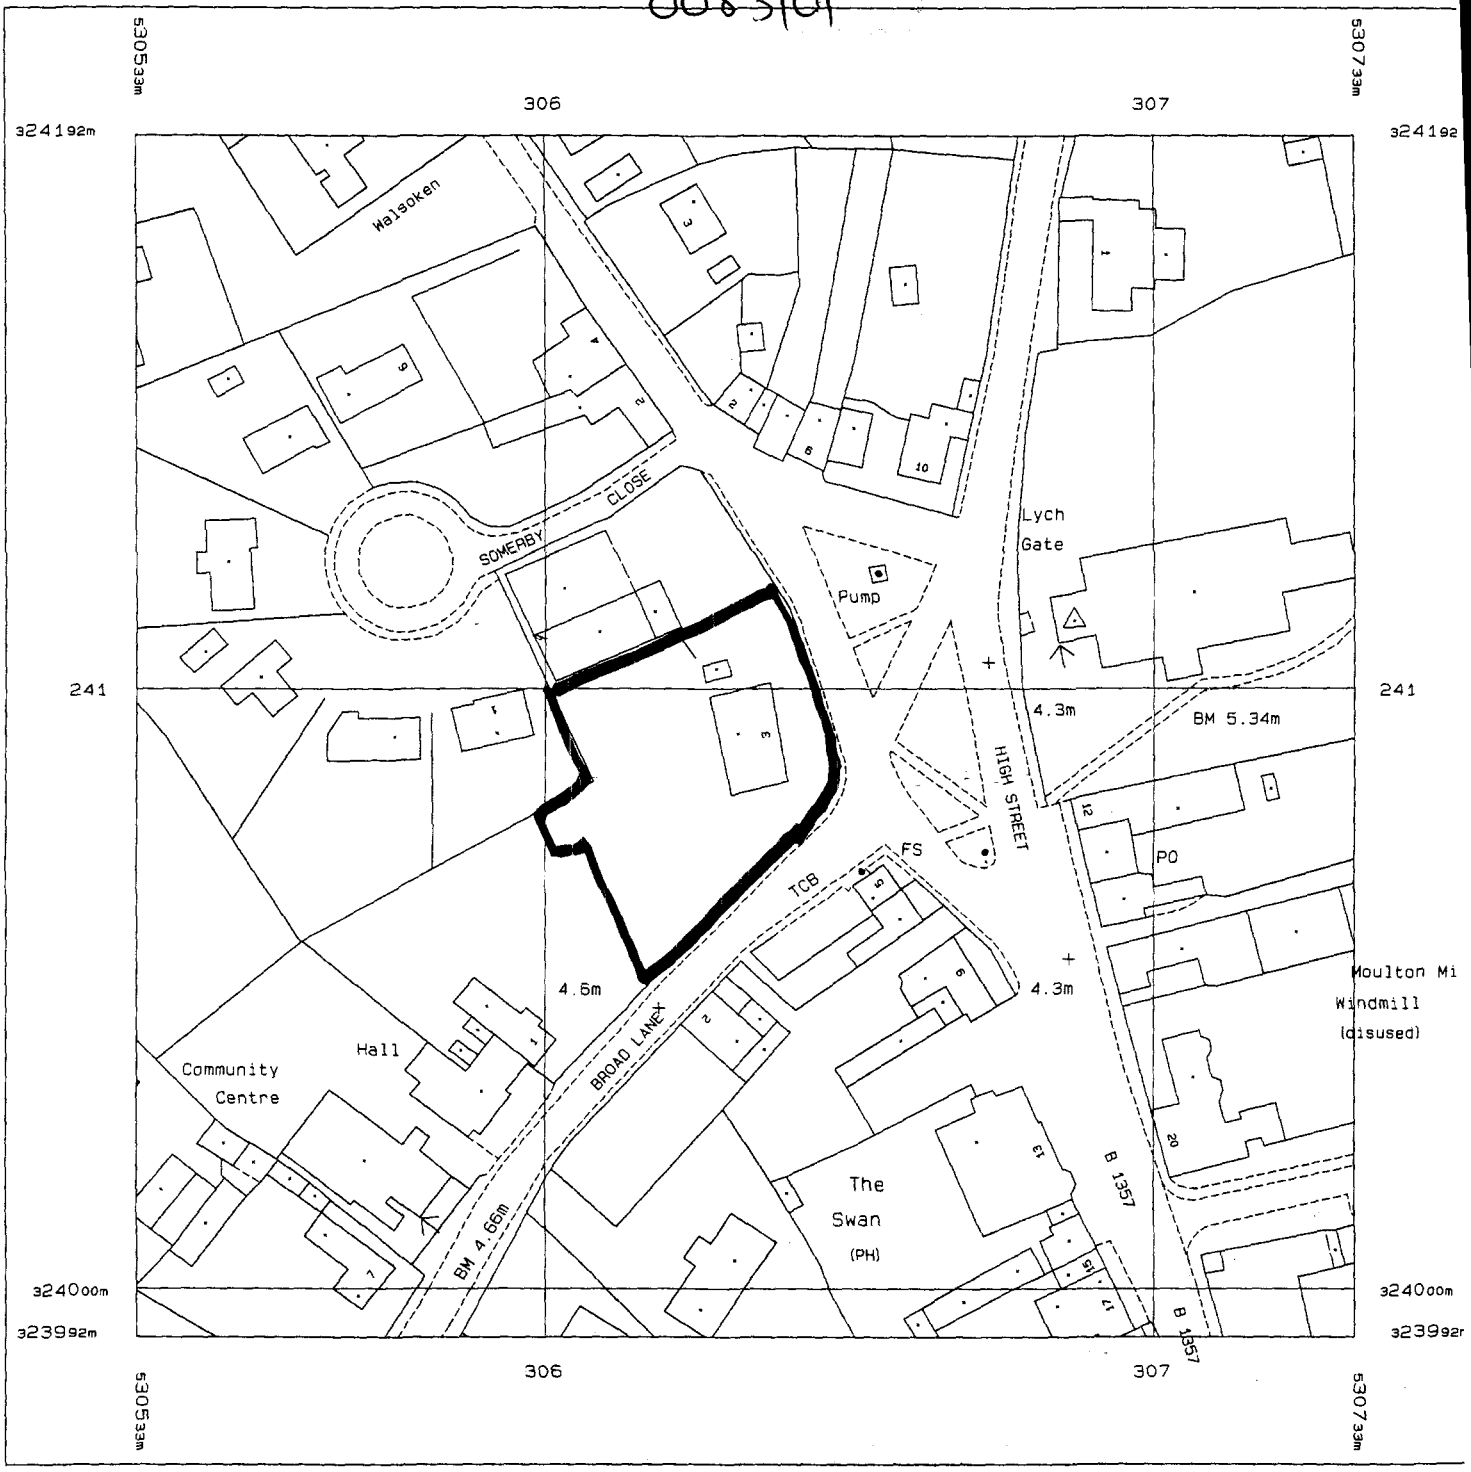

Produced 18 Jan 2001 from Ordnance Survey digital data and incorporating surveyed revision available at this date. © Crown Copyright 2001.

Reproduction in whole or in part is prohibited without the prior permission of Ordnance Survey.

Ordnance Survey, the OS symbol and Superplan are registered trade marks of Ordnance Survey, the national mapping agency of Great Britain.


Scale 1: 1250


Part or all of this Superplan is enlarged from mapping produced at one or more of the following scales: 1:1250, 1:2500 & 1:10000

National Grid sheet reference at centre of this Superplan: TF3024


The representation of a road, track or path is no evidence of a right of way.

This Superplan product does not contain all recorded map information

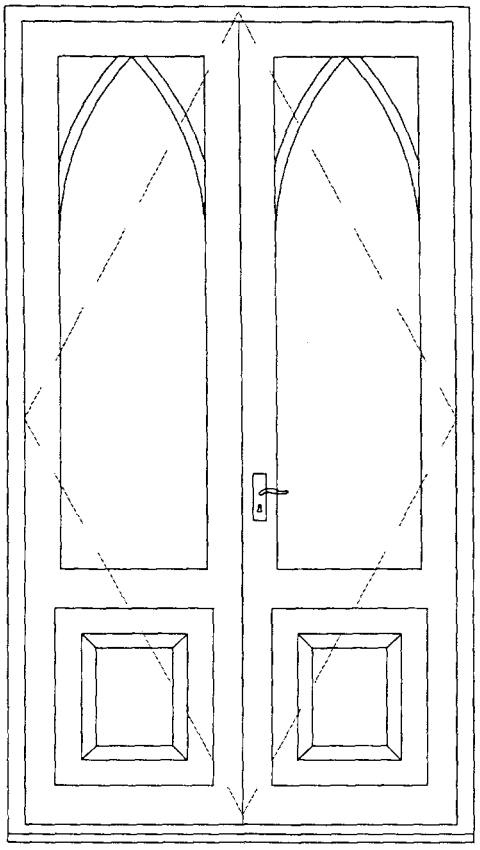

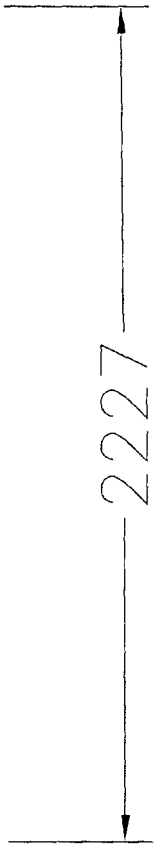


CLIENT TO ADVISE AMDEGA
IF WEATHERSTRIP AND
THRESHWOOD ARE REQUIRED.

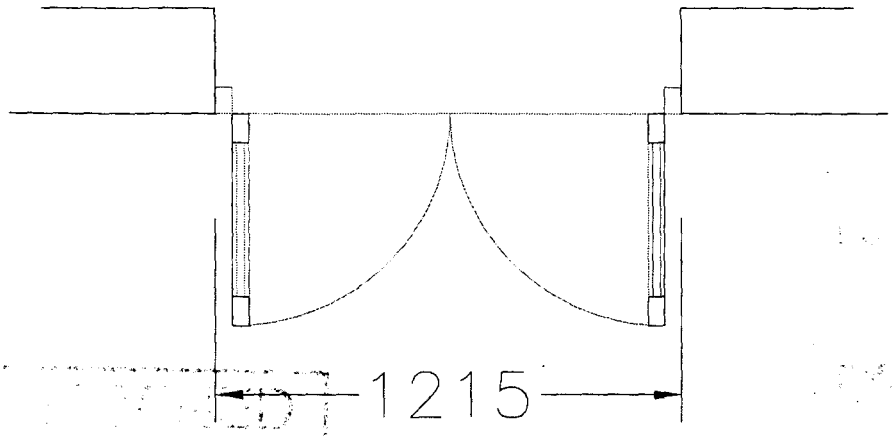

0083/01

AMDEGA *Conservatories*	Drawing Title: PLAN & ELEVATION	
	Drawn by: PAR	Date: 20/02/01
	Drawing No: PC2757-2	Revision

NEW MASONRY PIERS
BY BUILDER TO SUIT
CONSERVATORY FRAMING.

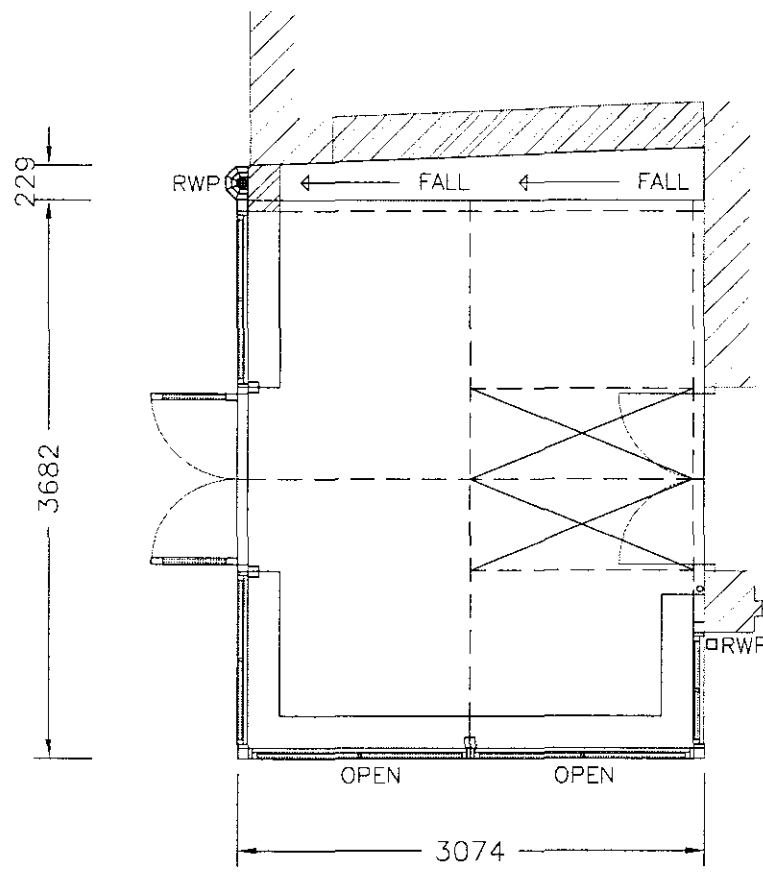

BOX GUTTER:
FRAMING SUPPLIED AND
FITTED BY AMDEGA.
LINING BY BUILDER.

INFILL OF EXISTING OPENING BY BUILDER
TO SUIT CONSERVATORY FRAMING.DETAILS OF
METHOD OF CONSTRUCTION TO BE SUPPLIED
BY BUILDER TO LOCAL AUTHORITY.

NEW OPENING BY BUILDER TO
SUIT CONSERVATORY FRAMING.
NEW DOUBLE DOORS SUPPLIED
AND FITTED BY AMDEGA.

ALL GULLIES SUPPLIED AND
FITTED BY BUILDER TO SUIT
RWP POSITIONS INDICATED.

PLAN VIEW AS PROPOSED

AMDEGA CONSERVATORIES LTD OWNS THE COPYRIGHT OF THIS UNIT DRAWING. UNAUTHORISED PARTIAL OR COMPLETE REPRODUCTION, IN EITHER 2 OR 3 DIMENSIONAL FORM MAY RESULT IN LEGAL ACTION.

BUILDING NOTES

1. ALL SIZES ON THIS DRAWING ARE BASED UPON THE ASSUMPTION THAT THE ABUTTING WALL IS BOTH PLUMB AND SQUARE, IF THESE CONDITIONS DO NOT APPLY CORRECTION MUST BE MADE BY –
   – PACKING AND FILLING
   – ADJUSTING BASEWORK TO THE REVISED DATUM POINT
2. ENSURE WHEN SETTING OUT CONSERVATORY FFL THAT EXISTING DOORS AND WINDOWS ARE NOT OBSTRUCTED BY CONSERVATORY COMPONENTS
3. WHERE A SLOPING ROOF IS ABOVE THE CONSERVATORY, WE RECOMMEND THAT SNOW GUARDS SHOULD BE FITTED TO THE EAVES OF THE EXISTING BUILDING.

IF IN DOUBT PLEASE CONTACT AMDEGA IMMEDIATELY

DATE	REVISION	REF
		D
		C
		B
		A

CONTRACT :

AT HARROX HOUSE
HIGH STREET
MOULTON
SPALDING
LINCOLNSHIRE

FOR

CLIENT

MR. J. HAYES


DRAWING TITLE

PLAN VIEW

AMDEGA
Conservatories
FAVERDALE INDUSTRIAL EST
DARLINGTON
Co DURHAM DL3 OPW
Telephone (01325) 468522
INTERNATIONAL DIVISION:
Fax No : (01325) 349547

DRAWN BY:	SCALE:	
PAR	1:50	
CHECKED:	DRAWING NO:	REV
DATE: 20/02/01	PC2757–3	


THIS IS NOT A WORKING DRAWING.

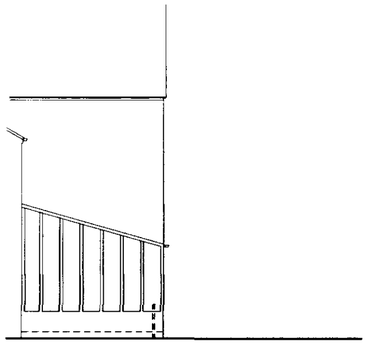


EXISTING SIDE ELEVATION



EXISTING REAR ELEVATION

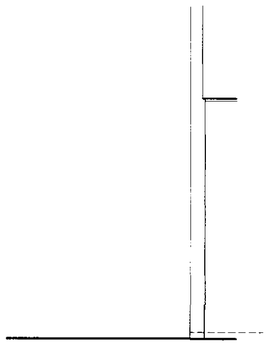


EXISTING SIDE ELEVATION

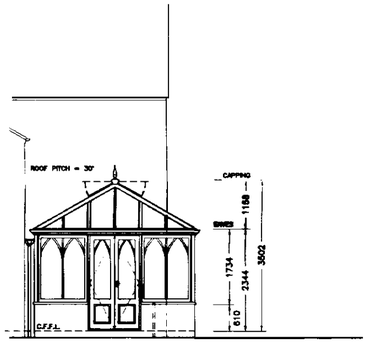


PROPOSED SIDE ELEVATION



PROPOSED REAR ELEVATION

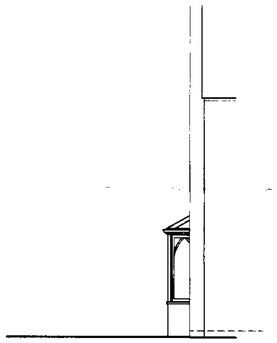

PROPOSED SIDE ELEVATION

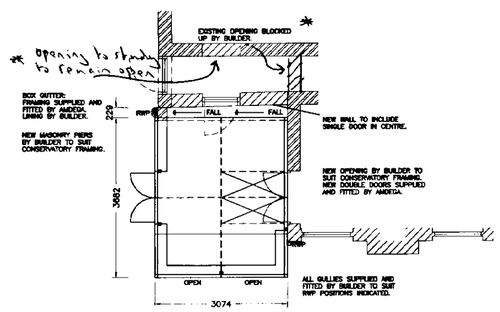

PROPOSED PLAN

* A/ confirmed by Mr Hayes 21/3/01.

ASSESSED PLAN
Ref.

SOUTH HOLLAND DC
HOUSING & PLANNING
14 MAR 2001
Ref: 0083/01.

DETERMINED
PLAN

GENERAL SPECIFICATION :

- CONSERVATORY CONSTRUCTED PRIMARILY FROM IMPORTED CANADIAN WESTERN RED CEDARWOOD.
- DOUBLE GLAZED UNITS THROUGHOUT COMPRISING 2 x 4mm CLEAR TOUGHENED WITH 6mm AIRSPACE.
- PRIMED AND FACTORY PART PAINTED COLOUR BERBERIS BLUE
- ALUMINIUM 'OGEE' GUTTER AND RAINWATER PIPES, COLOUR COATED TO MATCH.
- ALL BUILDING WORKS, BASEWALL, FOUNDATIONS, ETC. BY OTHERS.
- ALL ASSOCIATED LEADWORK, FLASHINGS, ETC. BY SPECIALIST CONTRACTOR.

AMDEGA CONSERVATORIES LTD OWNS THE COPYRIGHT OF THIS UNIT DRAWING. UNAUTHORISED PARTIAL OR COMPLETE REPRODUCTION, IN EITHER 2 OR 3 DIMENSIONAL FORM MAY RESULT IN LEGAL ACTION.

BUILDING NOTES

1. ALL SIZES ON THIS DRAWING ARE BASED UPON THE ASSUMPTION THAT THE ABUTTING WALL IS BOTH PLUMB AND SQUARE, IF THESE CONDITIONS DO NOT APPLY CORRECTION MUST BE MADE BY –
   - PACKING AND FILLING
   - ADJUSTING BASEWORK TO THE REVISED DATUM POINT
2. ENSURE WHEN SETTING OUT CONSERVATORY FFL THAT EXISTING DOORS AND WINDOWS ARE NOT OBSTRUCTED BY CONSERVATORY COMPONENTS
3. WHERE A SLOPING ROOF IS ABOVE THE CONSERVATORY, WE RECOMMEND THAT SNOW GUARDS SHOULD BE FITTED TO THE EAVES OF THE EXISTING BUILDING.

IF IN DOUBT PLEASE CONTACT AMDEGA IMMEDIATELY

Approval of Planning Drawing
contract:.....
Signed:.....
Date...../...../.....

DATE	REVISION	REF
		D
		C
12/03/01	REVISED TO SUIT CLIENTS AND COUNCILS COMMENTS (NEW WALL AND DOOR TO REAR, EXISTING WINDOW BLOCKED UP AND COLOUR).	B
20/02/01	DOORS INDICATED AND NOTED ON PLAN VIEW	A

CONTRACT :

AT HARROX HOUSE,
HIGH STREET,
MOULTON,
SPALDING,
LINCOLNSHIRE.

FOR

CLIENT

MR. J. HAYES.


DRAWING TITLE

PROPOSED DOUBLE GLAZED CONSERVATORY

AMDEGA
Conservatories
FAVERDALE INDUSTRIAL EST
DARLINGTON
Co DURHAM DL3 OPW
Telephone (01325) 468522
PLANNING DEPARTMENT
Fax No : (01325) 349541

DRAWN BY:	SCALE:	
ITS/PAR	1 : 100	
CHECKED:	DRAWING NO:	REV
DATE: 12/01/01	P C 2 7 5 7 – 1	B


THIS IS NOT A WORKING DRAWING.

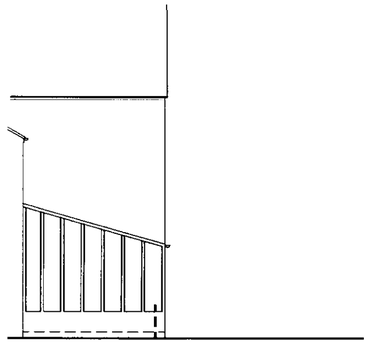


EXISTING SIDE ELEVATION



EXISTING REAR ELEVATION

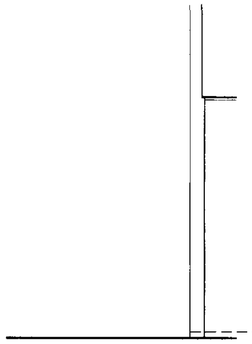


EXISTING SIDE ELEVATION

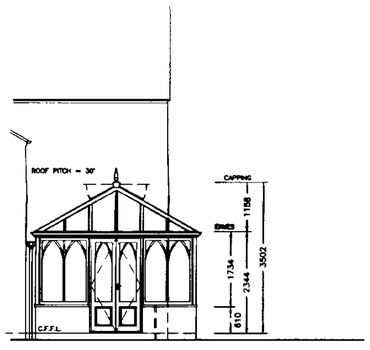


PROPOSED SIDE ELEVATION



PROPOSED REAR ELEVATION

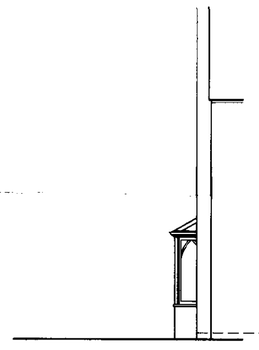

PROPOSED SIDE ELEVATION

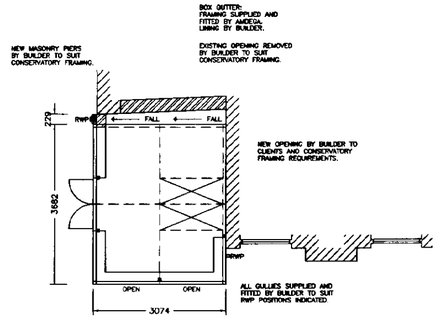

PROPOSED PLAN

008401

GENERAL SPECIFICATION :

- CONSERVATORY CONSTRUCTED PRIMARILY FROM IMPORTED CANADIAN WESTERN RED CEDARWOOD.
- DOUBLE GLAZED UNITS THROUGHOUT COMPRISING 2 x 4mm CLEAR TOUGHENED WITH 6mm AIRSPACE.
- PRIMED AND FACTORY PART PAINTED COLOUR TO BE ADVISED
- ALUMINIUM 'OGEE' GUTTER AND RAINWATER PIPES, COLOUR COATED TO MATCH.
- ALL BUILDING WORKS, BASEWALL, FOUNDATIONS, ETC. BY OTHERS.
- ALL ASSOCIATED LEADWORK, FLASHINGS, ETC. BY SPECIALIST CONTRACTOR.

AMDEGA CONSERVATORIES LTD OWNS THE COPYRIGHT OF THIS UNIT DRAWING. UNAUTHORISED PARTIAL OR COMPLETE REPRODUCTION, IN EITHER 2 OR 3 DIMENSIONAL FORM MAY RESULT IN LEGAL ACTION.

BUILDING NOTES

1. ALL SIZES ON THIS DRAWING ARE BASED UPON THE ASSUMPTION THAT THE ABUTTING WALL IS BOTH PLUMB AND SQUARE, IF THESE CONDITIONS DO NOT APPLY CORRECTION MUST BE MADE BY –
   - PACKING AND FILLING
   - ADJUSTING BASEWORK TO THE REVISED DATUM POINT
2. ENSURE WHEN SETTING OUT CONSERVATORY FFL THAT EXISTING DOORS AND WINDOWS ARE NOT OBSTRUCTED BY CONSERVATORY COMPONENTS
3. WHERE A SLOPING ROOF IS ABOVE THE CONSERVATORY, WE RECOMMEND THAT SNOW GUARDS SHOULD BE FITTED TO THE EAVES OF THE EXISTING BUILDING.

IF IN DOUBT PLEASE CONTACT AMDEGA IMMEDIATELY

Approval of Planning Drawing

contract:.....

Signed:.....

Date...../...../.....

		D
		C
		B
		A
DATE	REVISION	REF

CONTRACT :

AT HARROX HOUSE,
HIGH STREET,
MOULTON,
SPALDING,
LINCOLNSHIRE.

FOR

CLIENT

MR. J. HAYES.

DRAWING TITLE

PROPOSED DOUBLE GLAZED CONSERVATORY

AMDEGA
Conservatories
FAVERDALE INDUSTRIAL EST
DARLINGTON
Co DURHAM DL3 OPW
Telephone (01325) 468522
PLANNING DEPARTMENT
Fax No : (01325) 349541

DRAWN BY: ITS/PAR	SCALE: 1 : 100	
CHECKED:	DRAWING NO:	REV
DATE: 12/01/01	P C 2 7 5 7 – 1	