

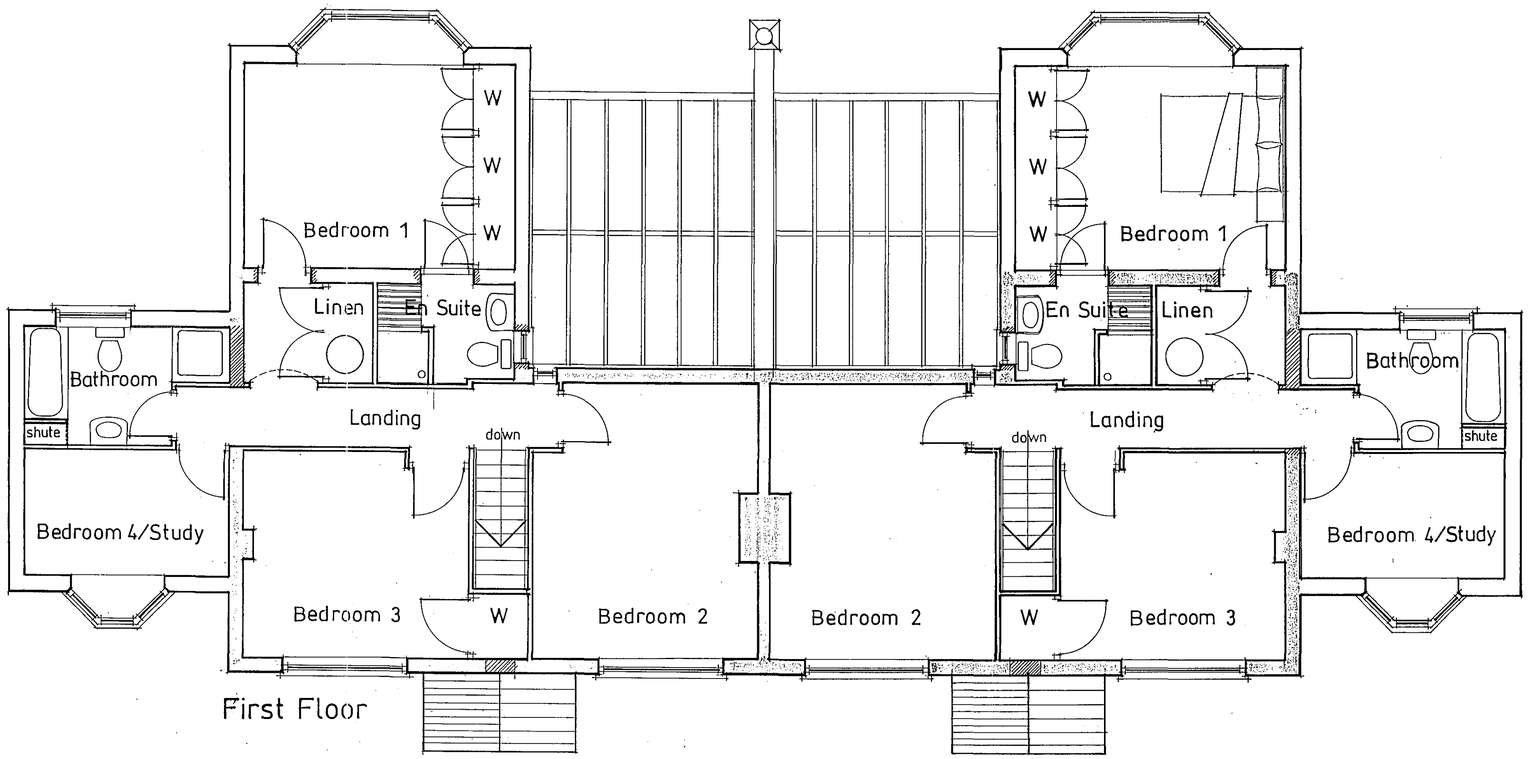


First Floor

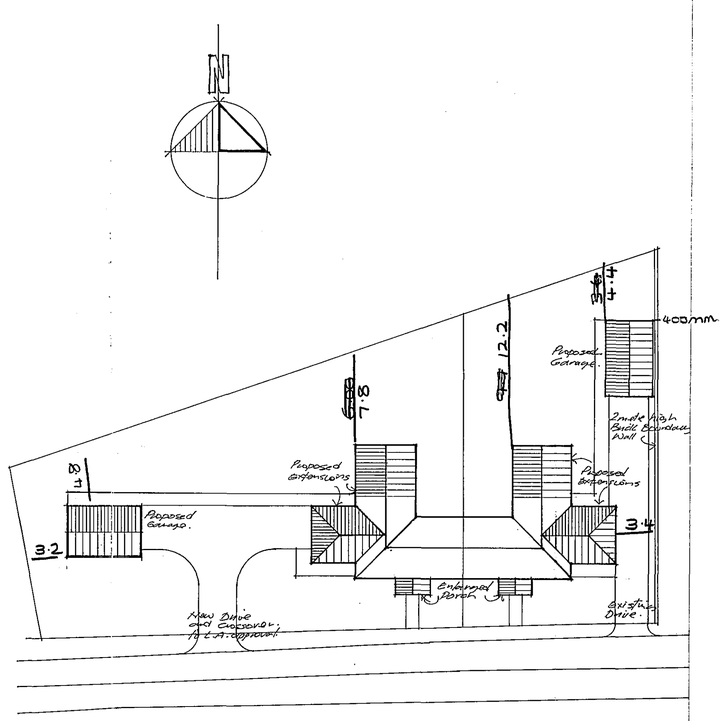

Site Plan 1:250

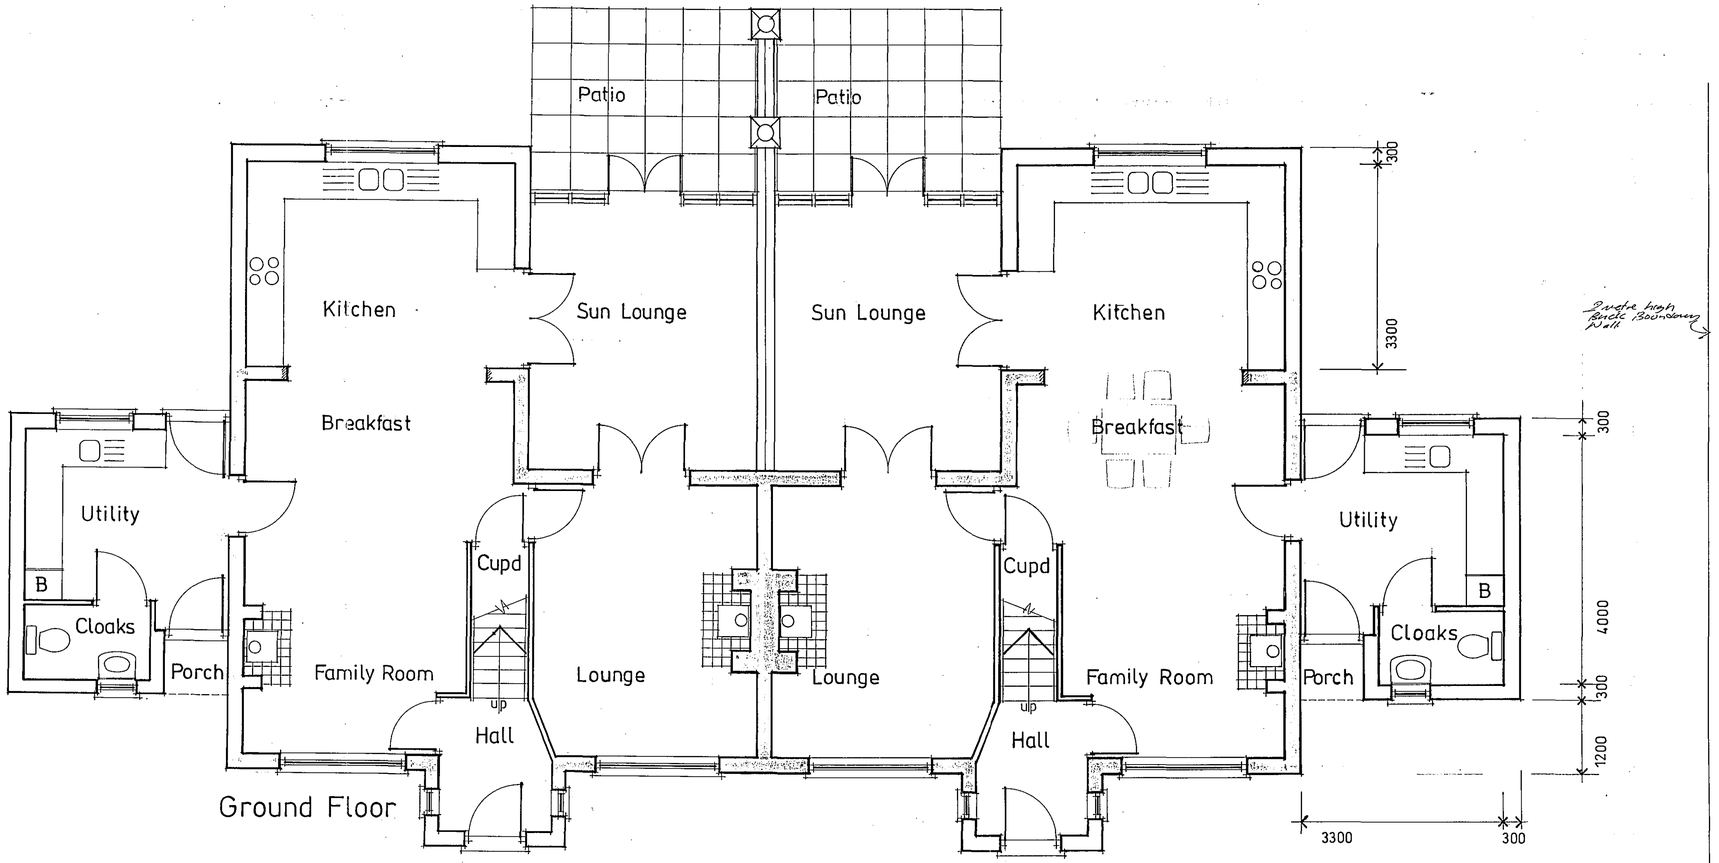

Ground Floor

DETERMINED PLAN

SHDC PLANNING & DEVELOPMENT 18 JAN 2007 Ref. 0092/07

PROJECT
50/52 Hall Lane
Moulton Seas End
Spalding
Lincolnshire

DRAWING TITLE
Proposed Ground and First Floor Layout Plans.

SCALE 1:50 DATE Nov 2006

DRAWN PG CHECKED PG.

Peter Godfrey
ASSOCIATE CHARTERED INSTITUTE OF BUILDING
Building and Design Consultant
CHELWOOD HOUSE, SHERNBORNE ROAD,
DERSINGHAM, KING'S LYNN.
NORFOLK. PE31 6HZ.
Tel/Fax: 01485 543765 Mobile: 07885 645605

DRAWING NUMBER 12/06/2657-04 REVISION

1) This drawing has been prepared to cover matters which are the requirements of the Building Regulations/Planning and is not intended to constitute a full specification of the work.
2) Do not scale this drawing.
3) All dimensions, details, components and assemblies shall be verified by the contractor **PRIOR** to construction, manufacture or supply.
4) Any conflicting information, errors or omissions shown or implied on this drawing shall be referred to **PETER GODFREY PRIOR** to construction or ordering of materials.
5) This drawing and the works depicted are the Copyright of **PETER GODFREY** and may not be copied in part or whole without written permission.

H&K 139