


## Existing Elevations.

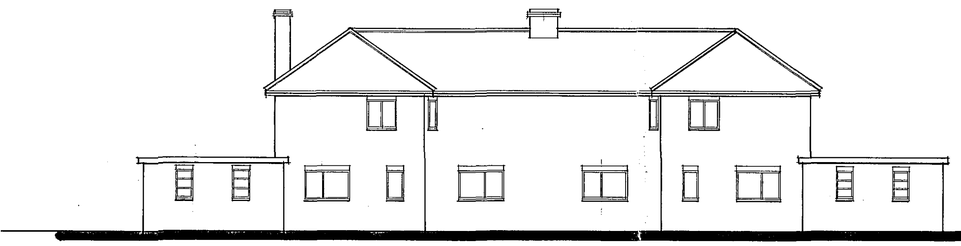


North Elevation

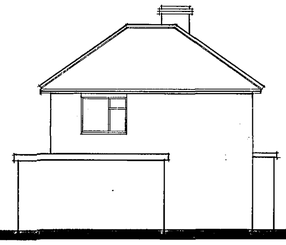

West Elevation

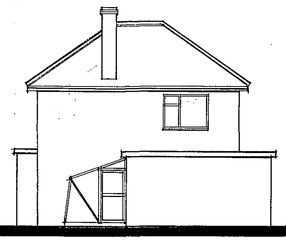


East Elevation

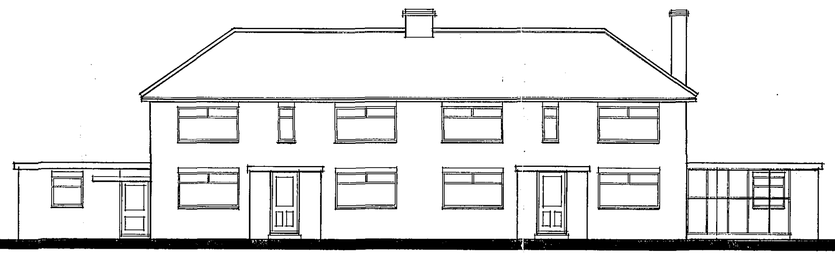


South Elevation

## Proposed Elevations.

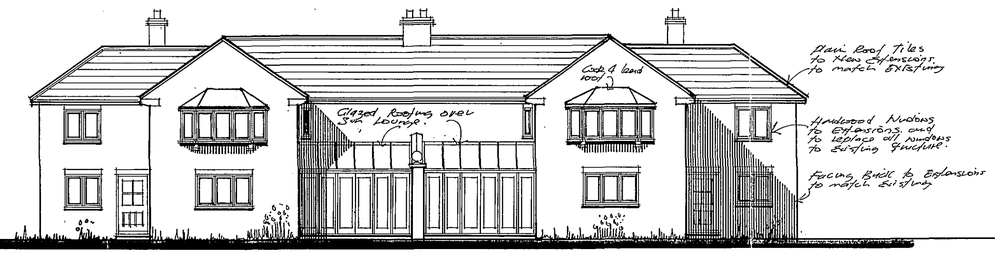


North Elevation

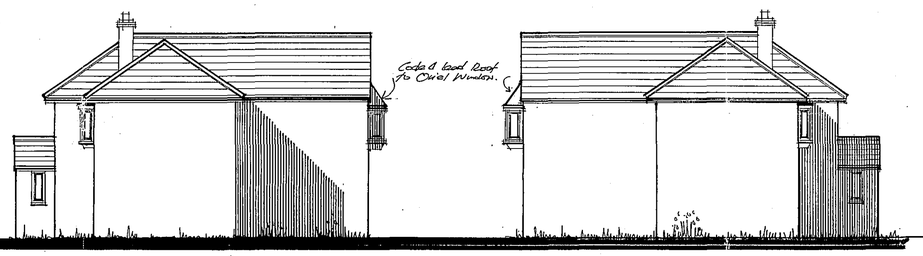


West Elevation



East Elevation



South Elevation

SHDC
PLANNING & DEVELOPMENT
18 JAN 2007
Ref. 0092/07

DETERMINED PLAN

PROJECT
50/52 Hall Lane
Moulton Seas End
Spalding
Lincolnshire

DRAWING TITLE
Elevations as existing and Proposed

SCALE 1:100 DATE Oct 2006

DRAWN PGodfrey CHECKED PG.

**Peter Godfrey**
ASSOCIATE CHARTERED INSTITUTE OF BUILDING
**Building and Design Consultant**
CHELWOOD HOUSE, SHERNBORNE ROAD,
DERSINGHAM, KING'S LYNN.
NORFOLK. PE31 6HZ.
Tel/Fax: 01485 543765 Mobile: 07885 645605

DRAWING NUMBER 12/06/2657.05 REVISION

1) This drawing has been prepared to cover matters which are the requirements of the Building Regulations/Planning and is not intended to constitute a full specification of the work.
2) Do not scale this drawing.
3) All dimensions, details, components and assemblies shall be verified by the contractor **PRIOR** to construction, manufacture or supply.
4) Any conflicting information, errors or omissions shown or implied on this drawing shall be referred to **PETER GODFREY PRIOR** to construction or ordering of materials.
5) This drawing and the works depicted are the Copyright of **PETER GODFREY** and may not be copied in part or whole without written permission.

H&K 139