

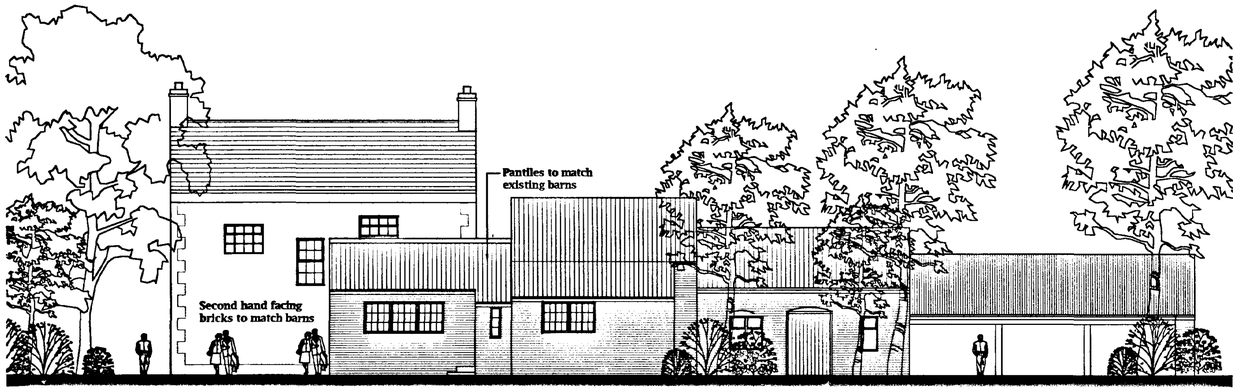


PROPOSED WEST ELEVATION

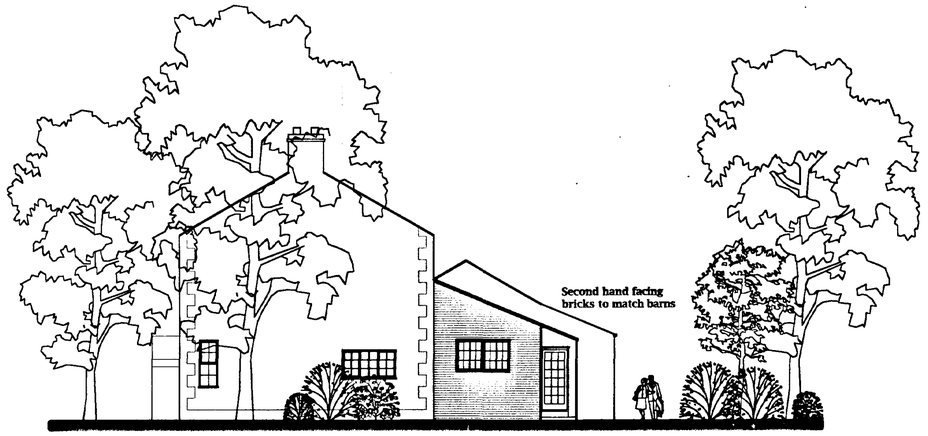


PROPOSED NORTH ELEVATION

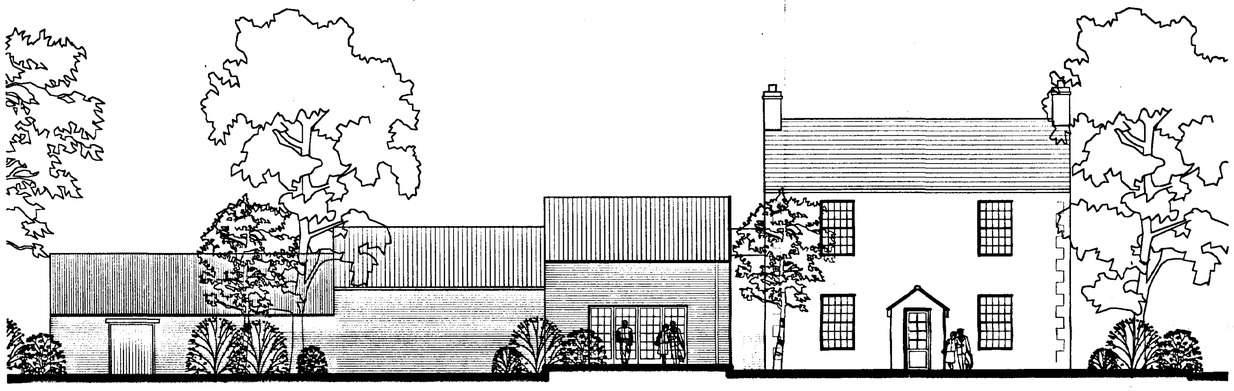

PROPOSED EAST ELEVATION



PROPOSED SOUTH ELEVATION

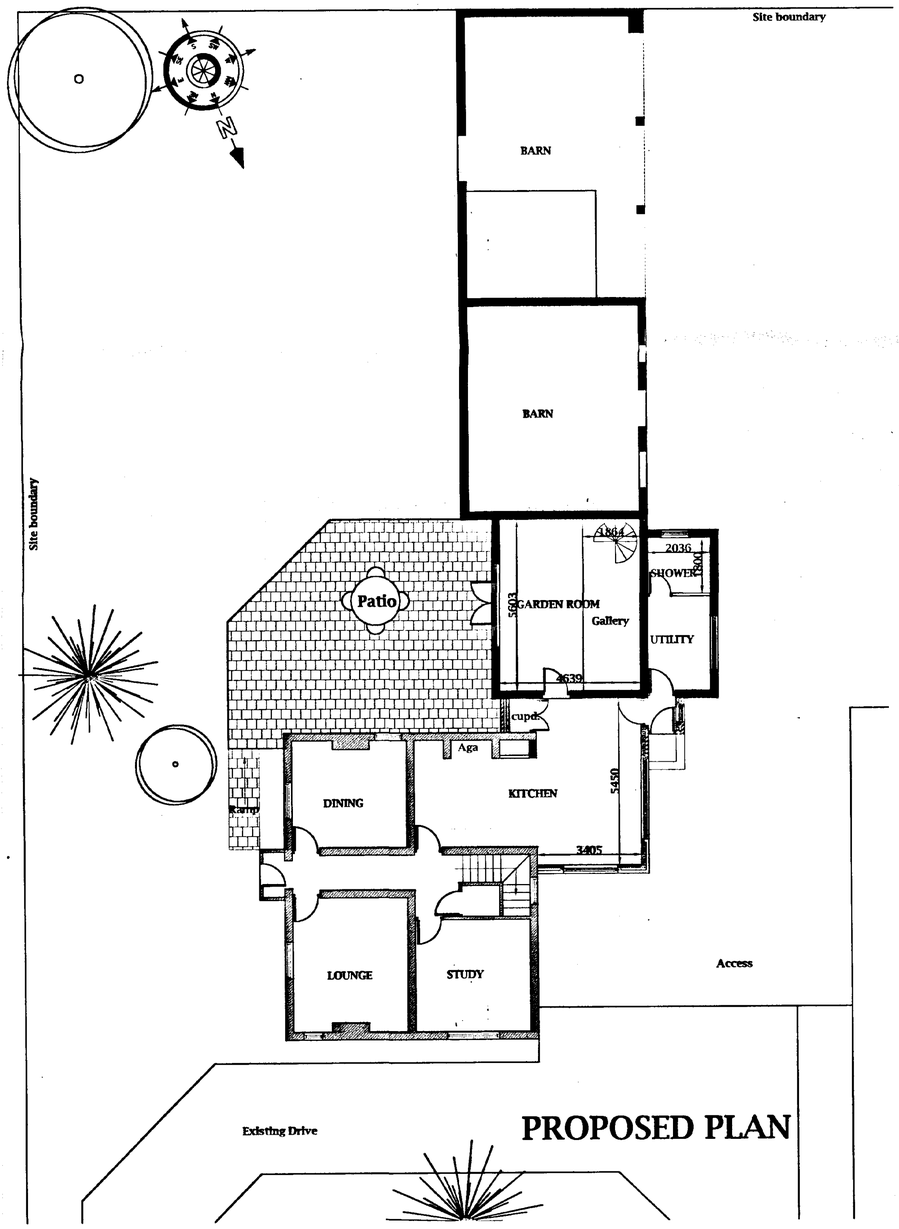

PROPOSED PLAN

DETERMINED PLAN

SHDC
Planning & Development
28 JAN 2002
Ref 0094/02


JOHN D LYNCH
partnership
CHARTERED ARCHITECTS

Client:-
Mr & Mrs Meiklejohn


Project
Alterations & Extensions to Grasmere

Drawing
Proposed Elevations and Plan,


Date :	*Drawn*
Dec. 2001	**JDL**
Job No. **1540**	*Drawing No.* **AB/1A**
Scale. **1:100**	*Revision No.* ***C***

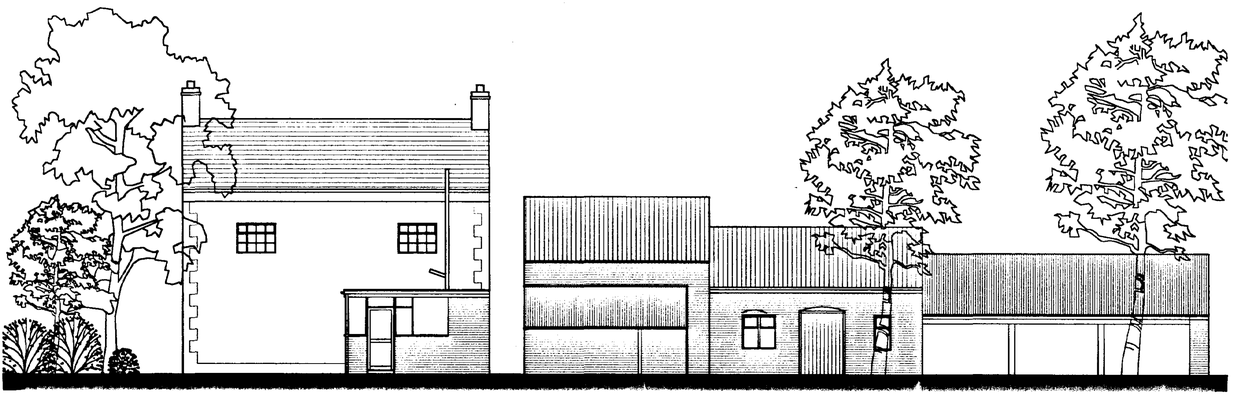


EXISTING WEST ELEVATION

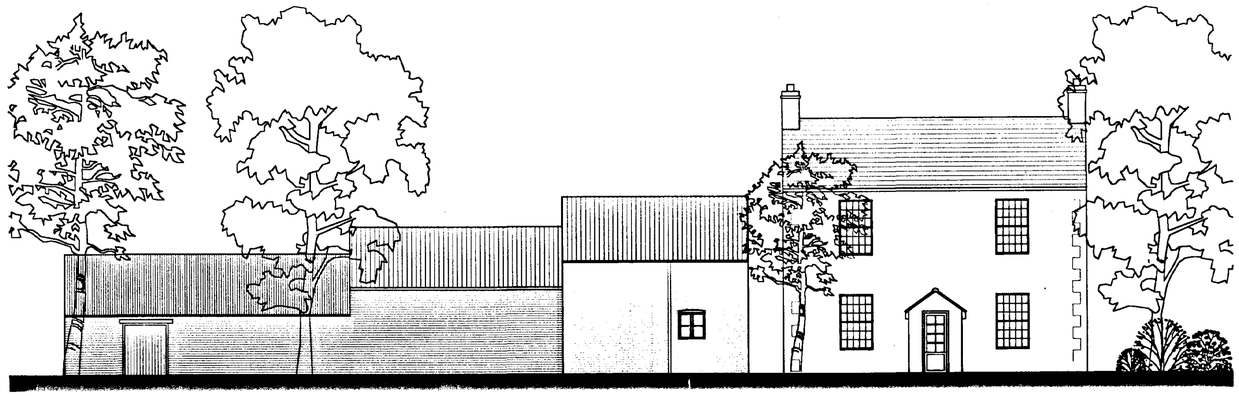


EXISTING EAST ELEVATION

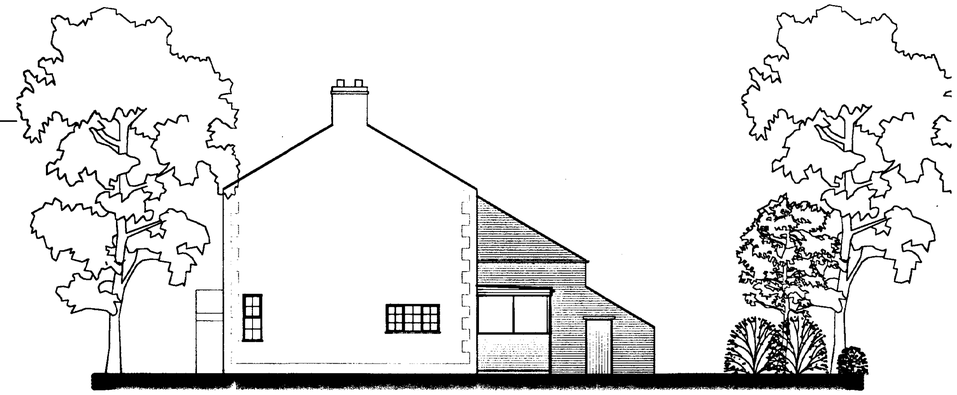


EXISTING NORTH ELEVATION

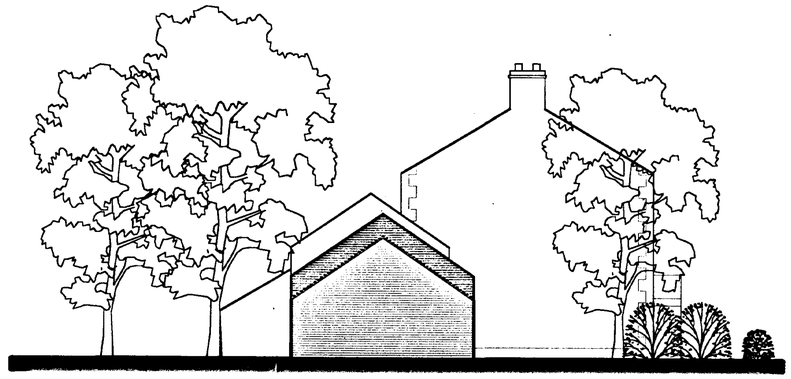

EXISTING SOUTH ELEVATION

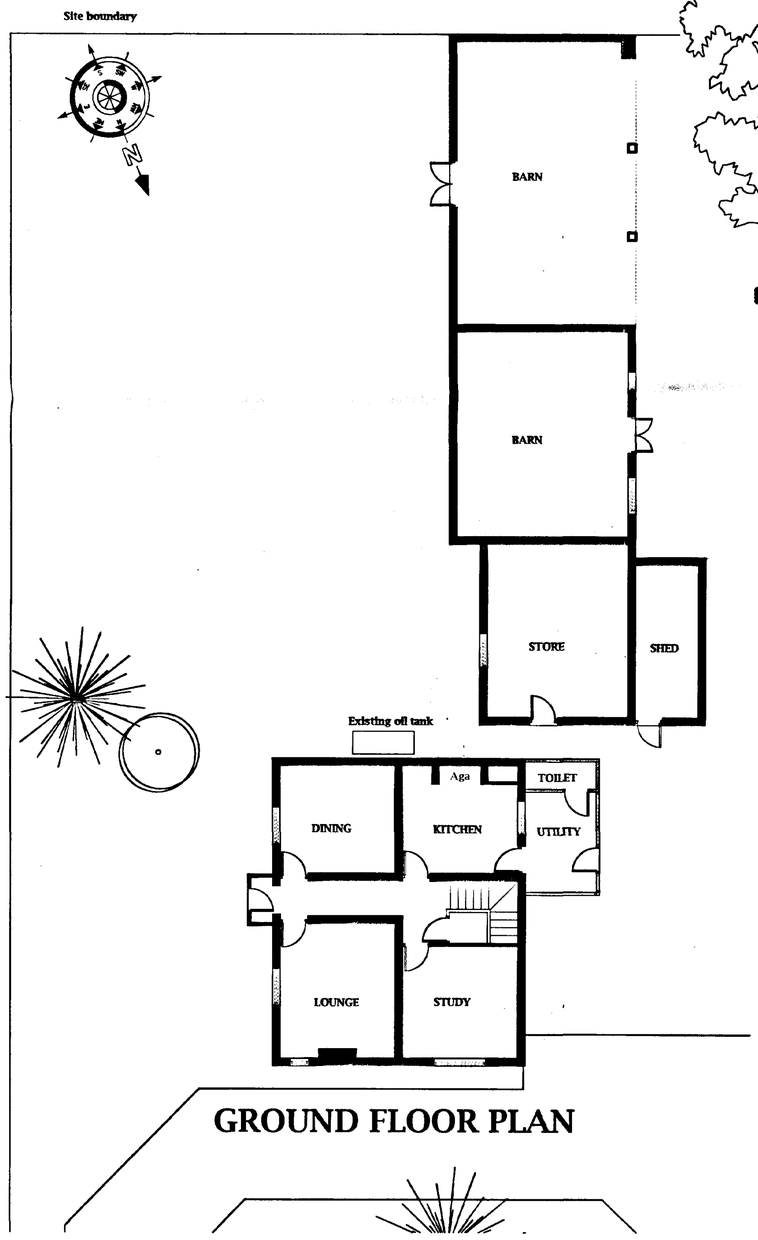

GROUND FLOOR PLAN

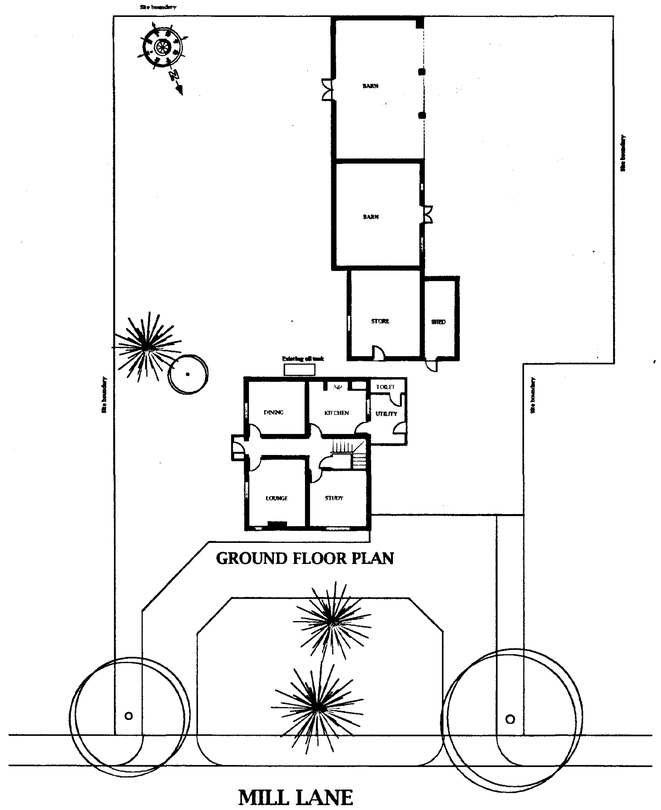


GROUND FLOOR PLAN

MILL LANE

EXISTING SITE PLAN

Scale 1:200

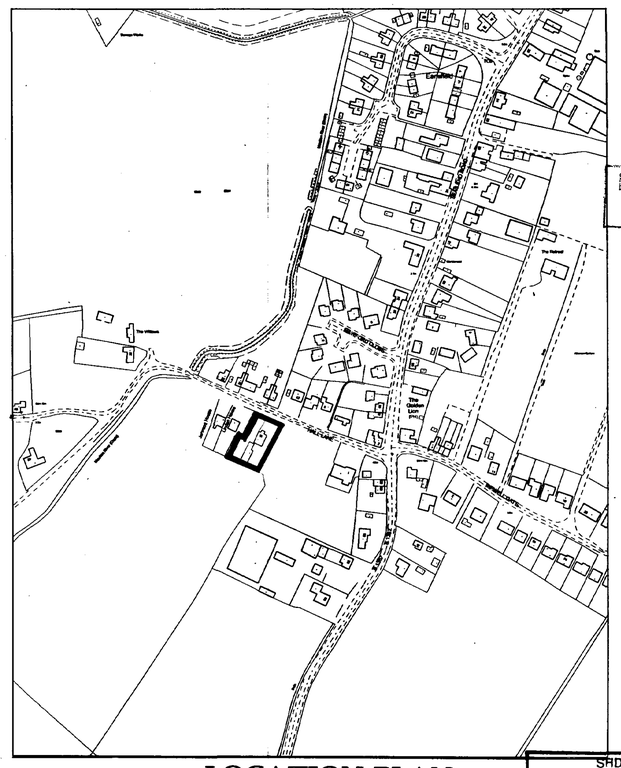

LOCATION PLAN
Scale 1:2500

DETERMINED PLAN

SHDC
Planning & Development
28 JAN 2002
Ref 0094/02

JOHN D LYNCH
partnership
CHARTERED ARCHITECTS

Client:-
Mr & Mrs Meiklejohn

Project
Alterations & Extensions to Grasmere

Drawing
Existing Elevations and Plan, Location Plan

Date : Dec. 2001
Drawn JDL

Job No. 1540
Drawing No. AL/1A

Scale. 1:100, 1:200 & 1:2500
Revision No.