
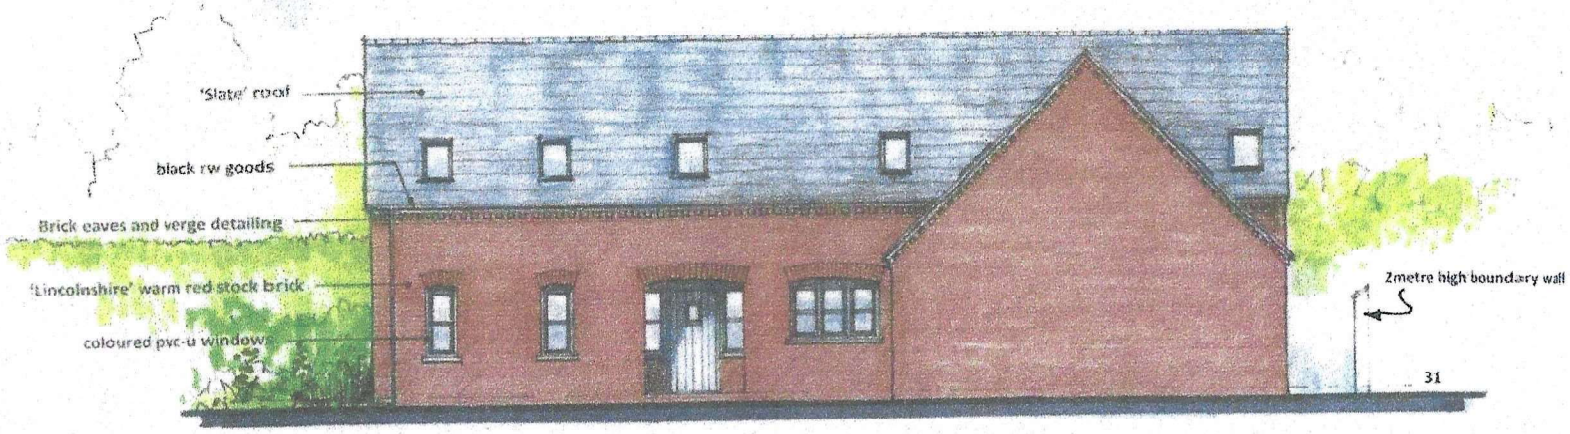



East Elevation

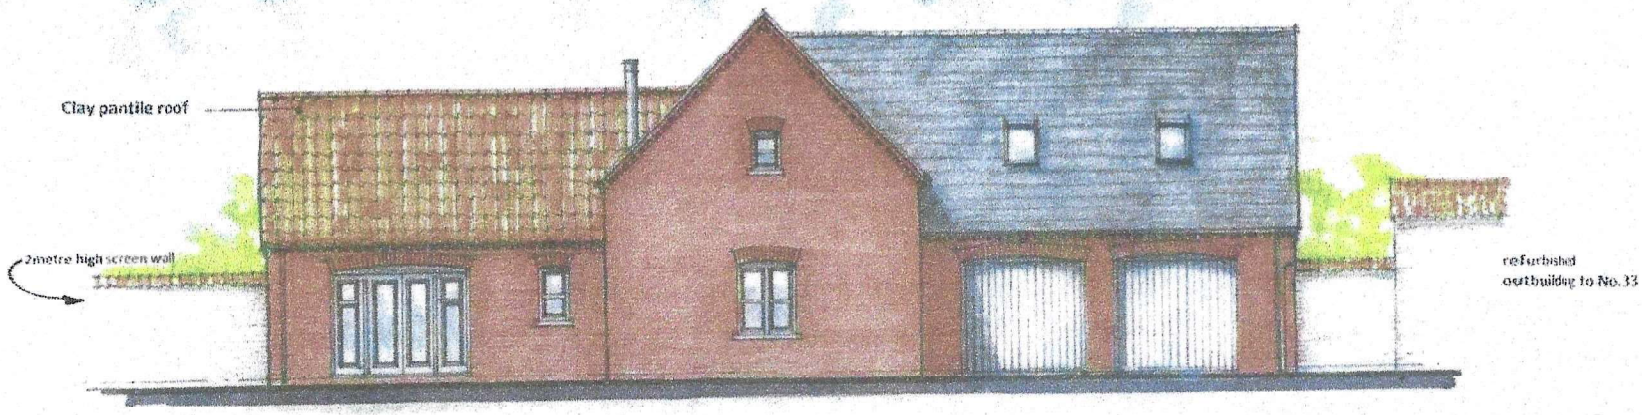


South Elevation

PROPOSED DETACHED DWELLING

REAR OF 33 HIGH STREET MOULTON PE12 6QB

**Elevations – East & South**

scale 1:100@A3 12/16 drg.ref SA16/pl05