
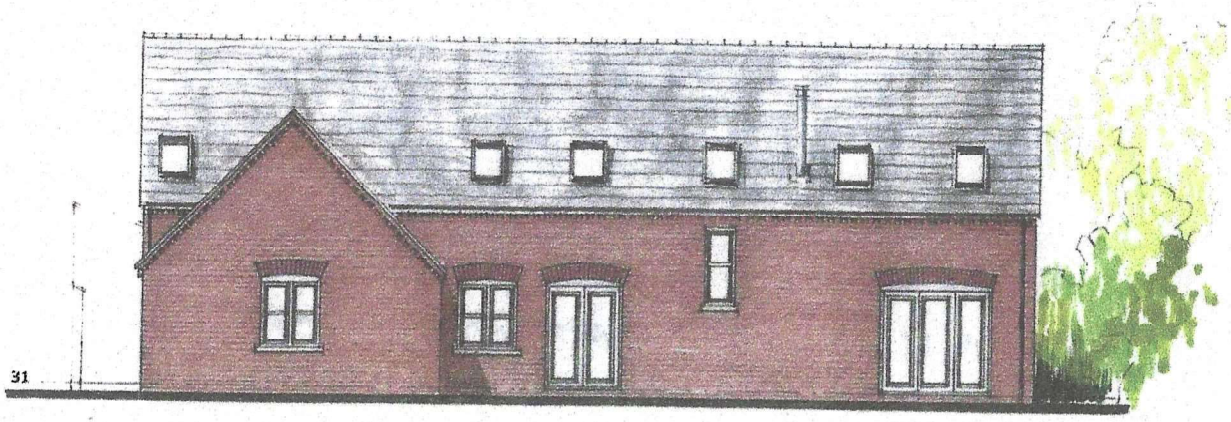


West Elevation

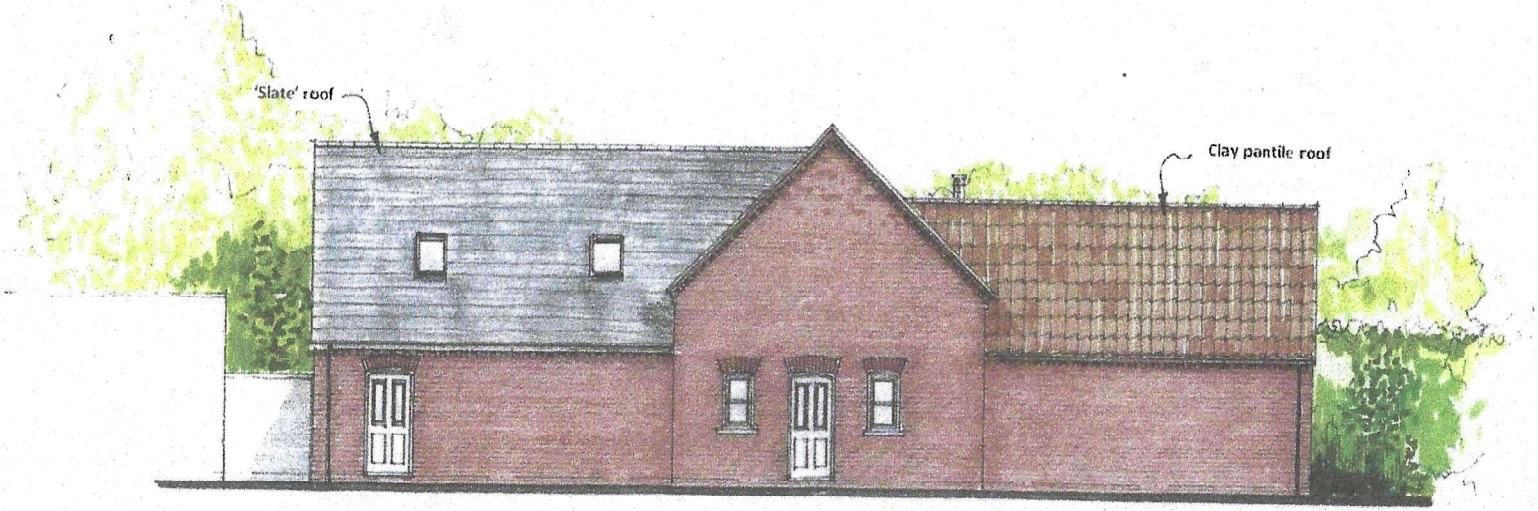

North Elevation

PROPOSED DETACHED DWELLING
REAR OF 33 HIGH STREET MOULTON PE12 6QB
Elevations – West & North
Scale 1:100 @A3 12/16 drg no SA16/pl06