



GROUND FLOOR PLAN

A Professional Party Wall Surveyor To Be Employed Before Works Commence On Site To Resolve Any Party Wall Issues.

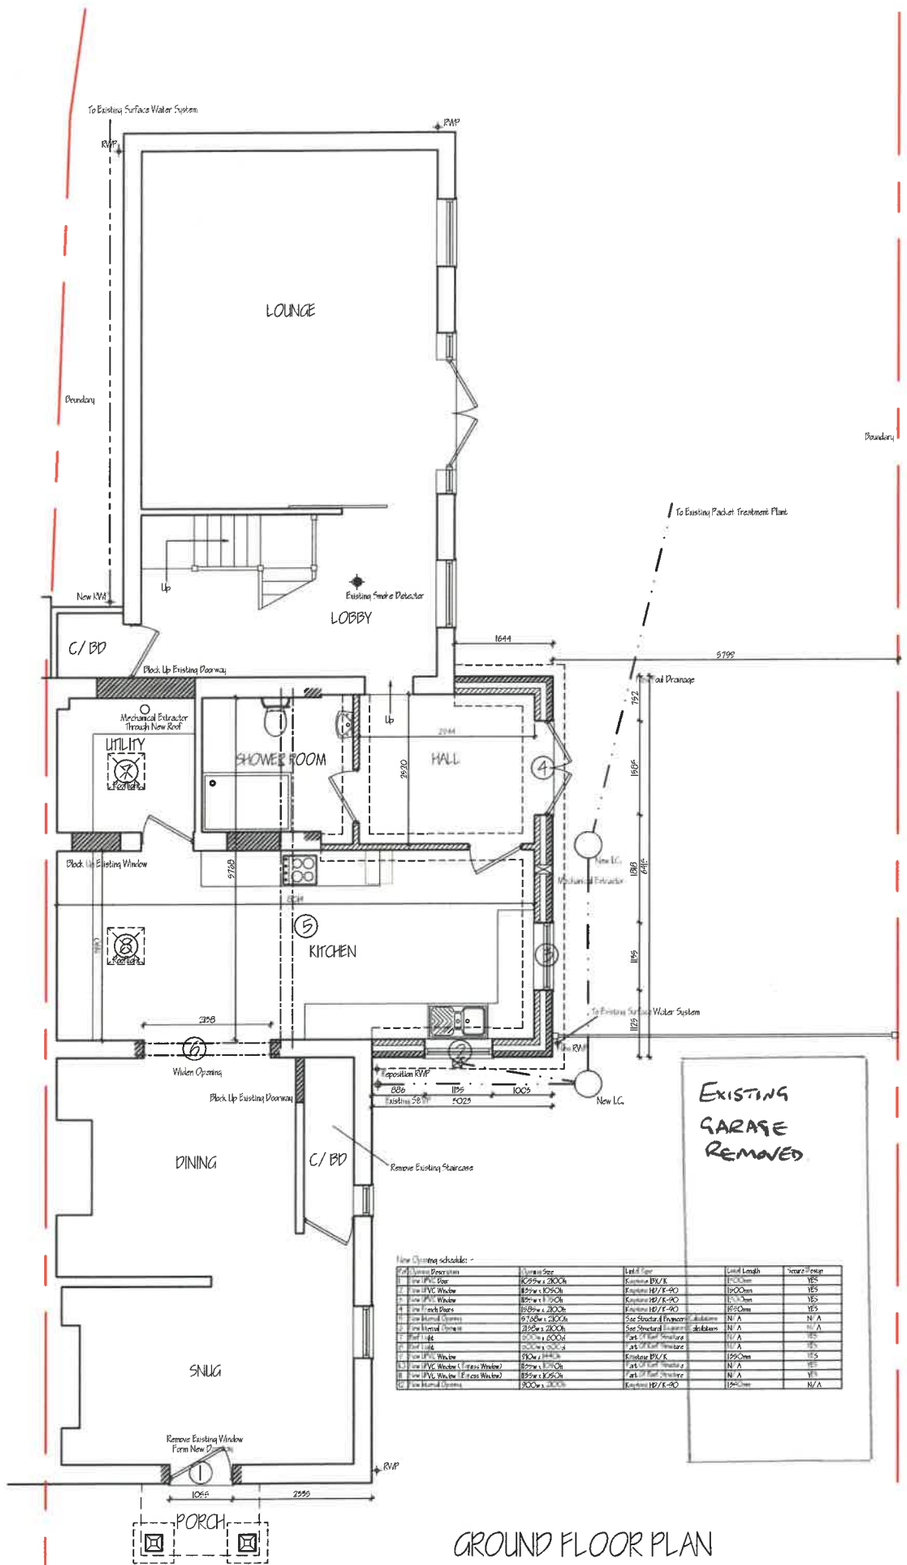

FIRST FLOOR PLAN

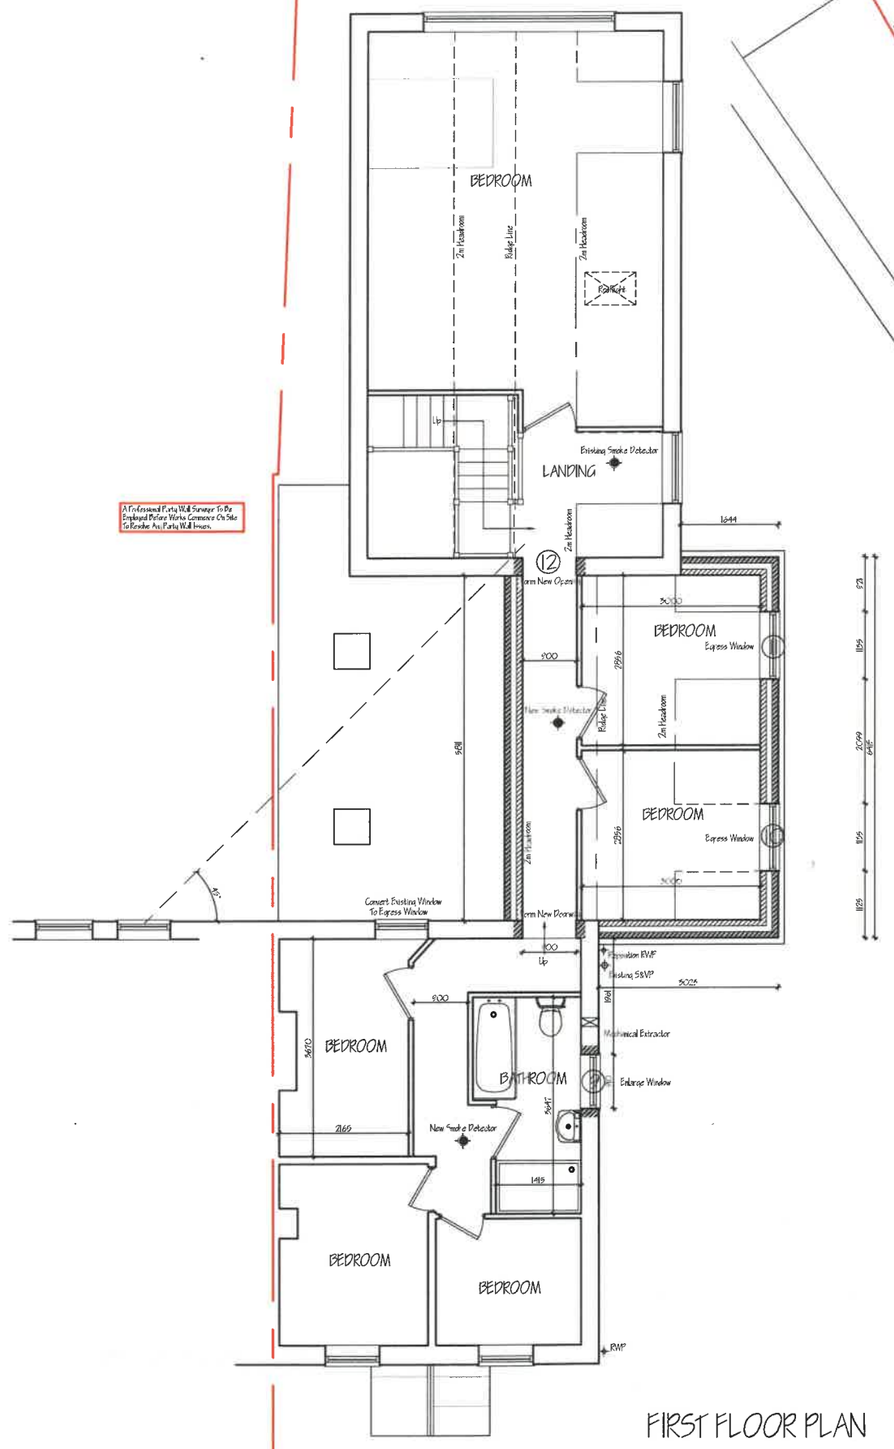

LOCATION PLAN 1:250

rv	revision	date
P	BUILDING REGULATIONS SUBMISSION	JUNE 2022
A	SCHEME REDESIGN - PLANNING	MAY 2022

G. R. MERCHANT LTD.
I.ENG AMICE FIWO
ARCHITECTURAL, STRUCTURAL AND LAND DRAINAGE CONSULTANTS
4 Wrights Mews
12A Park Road, Holbeach,
Spalding, Lincs. PE12 7EE
Tel: 01406 490800
Fax: 01406 425744
E-Mail: gr.merchant@btconnect.com

Project
ALTERATIONS AND EXTENSION
'BUCKS COTTAGE' MIDDLE MARSH ROAD
MOULTON MARSH, SPALDING
LINCS. PE12 6LL

Client
MR S MELTON

Drawing
FLOOR PLANS - [redacted] EXISTING
SITE PLAN - [redacted] EXISTING

Job Ref.	Drawing No.
3980-22	028
Date: MAR 2022	Drawn: SLB

Scales
1:50, 1:100 (Unless Otherwise Stated)

DO NOT SCALE FROM THIS DRAWING
This drawing is copyright and may not be altered, traced, photographed or used for any other purposes other than that for which it is issued. The General Contractor is to check all dimensions on site and report any discrepancies to the Architect. All details shown on this drawing including boundaries are based upon typical site conditions related to the area. No responsibility can be accepted for abnormal conditions which may be discovered during construction unless reported to the Architect so that design amendments may be considered. Site soil surveys are recommended in respect of foundations. To establish specific site conditions before foundation work is undertaken. This drawing is limited in the amount of information contained and does not purport to contain a full specification of the works. It is solely for the purpose of obtaining Planning / Building Regulation approval. This drawing must not be used as a contract document alone. The works will not be supervised or inspected on site by G R Merchant or any representative thereof. It is the client or their appointed agents responsibility to ensure workmanship, substitution of materials, adherence to specification, variations to contract with materials to be new unless otherwise stated and all components and materials etc. to be used fitted and installed etc. in strict accordance with manufacturers instruction and relevant code of practice. Materials shall conform to appropriate British standard specification or BBA certificate or European code equivalent. The Employer / Client shall ensure that the selected contractor is conversant with and adopts all measures necessary to achieve compliance with Health and Safety legislation for Building sites and Work places. The Employer / Client is advised that should the works need to comply with the Construction (Design and Management) Regulations 2015 then the Principal Contractor will be required. The works shall include for all that is shown on the drawing and details, and that may not specifically be shown but may be reasonably inferred as necessary to carry out the works shall be deemed to be included. It is the site / land owners responsibility to be aware of the Party Wall etc. Act 1996: when building in close proximity to adjoining neighbors boundaries.