

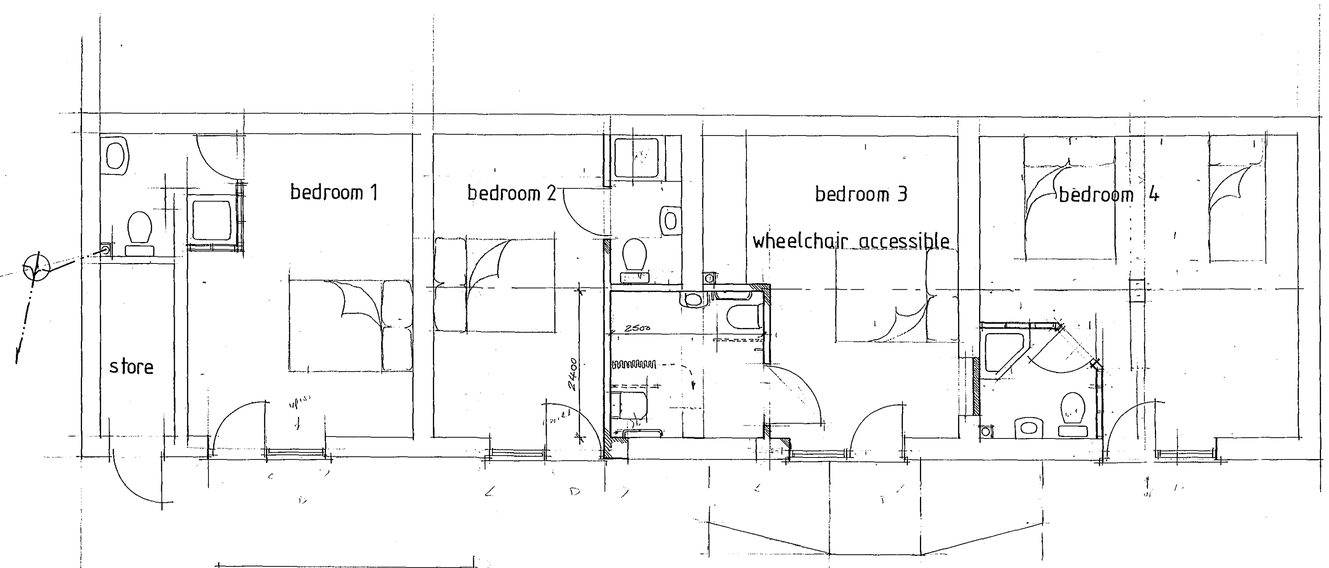



FLOOR PLAN~ STABLES

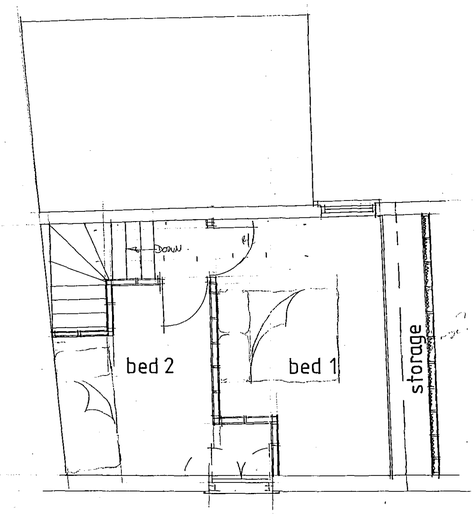

FIRST FLOOR ~ COTTAGE

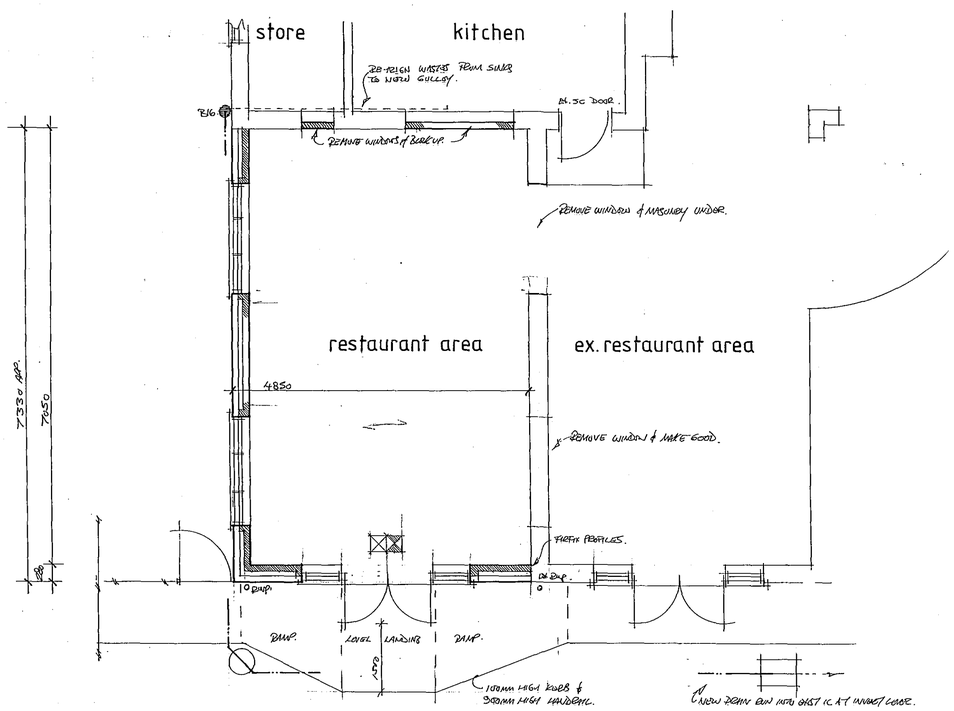

GROUND FLOOR~ PUBLIC HOUSE

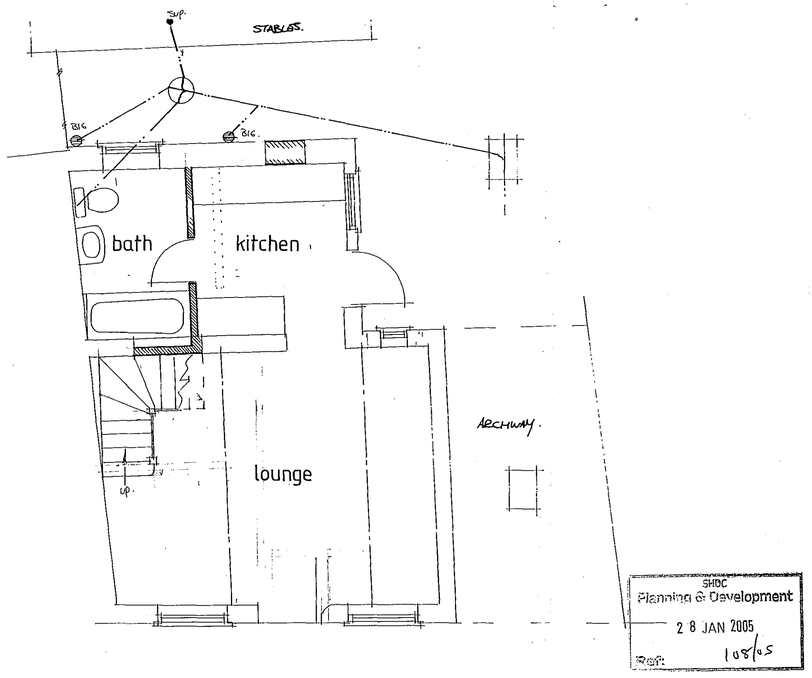

SHDC
Planning & Development
28 JAN 2005
Ref: 108/05

GROUND FLOOR ~ COTTAGE

NOTES:

All dimensions must be checked on site and not scaled from this drawing.

A		
	Date	Revisions

© Copyright

Robert Barwell
Architectural Design
P.O. Box 67
Bourne Lincs
PE10 9XY
Tel No: 01778 425166

Client

K. & C. GREEN.

Job Title

ALTERATIONS & EXTENSION AT.
THE SWAN.
13, HIGH STREET.
MOULTON.
SPALDING. PE12 6QB

Drawing Title

PROPOSED FLOOR PLANS.

DETERMINED PLAN

Scale 1:50

Date OCTOBER 04 | Drawn by

Drg. No. 04/0456/2 | Rev.

A PRODUCT OF THE UNO RANGE – ARCHITECT CAT. No. 7311

594 x 841mm A1