



EAST ELEVATION

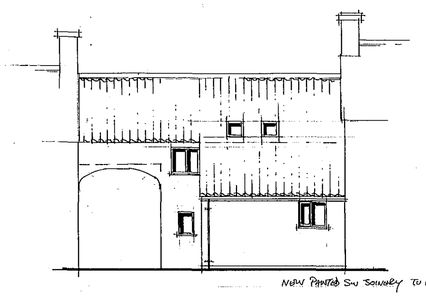


COTTAGE

WEST ELEVATION

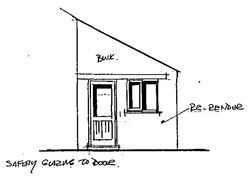


NORTH ELEVATION

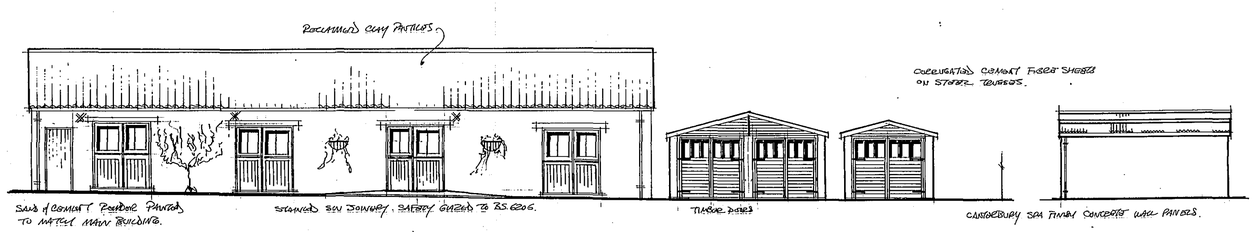


NORTH ELEVATION - STABLES


NORTH GARAGES WEST

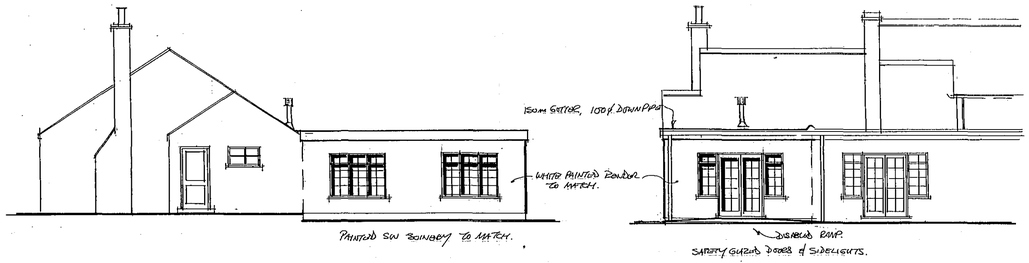


NORTH ELEVATION RESTAURANT WEST ELEVATION

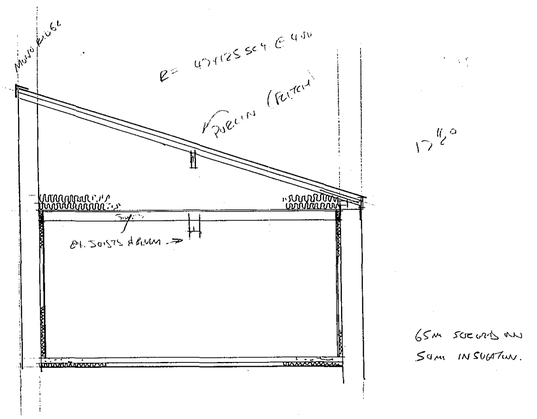

SECTION THRO STABLES

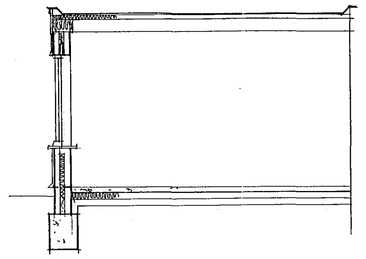

SECTION THRO RESTAURANT

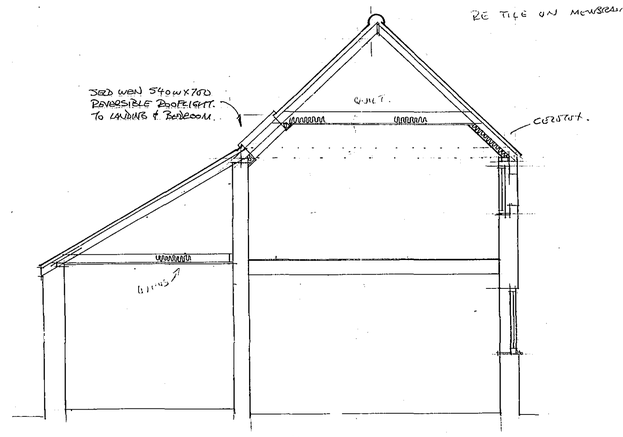

SECTION THRO COTTAGE

SHDC
Planning & Development
28 JAN 2005
Ref: 04/04/S

NOTES:

All dimensions must be checked on site and not scaled from this drawing.

A		
	Date	Revisions

© Copyright

Robert Barwell
Architectural Design
P.O. Box 67
Bourne Lincs
PE10 9XY
Tel No: 01778 425166

Client

K. & C. GREEN.

Job Title

ALTERATIONS & EXTENSION AT.
THE SWAN.
13, HIGH STREET.
MOULTON.
SPALDING PE12 6GB.

Drawing Title

~~PROPOSED ELEVATIONS & SECTIONS.~~
DETERMINED PLAN

Scale 1:50, 1:100

Date OCTOBER 04. Drawn by BARWELL

Drg. No. 04/0456/3 Rev.

A PRODUCT OF THE UNO RANGE – ARCHITECT CAT. No. 7311

594 x 841mm A1

7