




NORTH ELEVATION

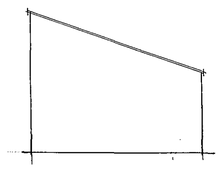


EAST ELEVATION

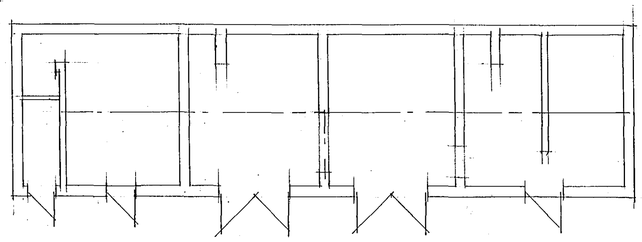


FLOOR PLAN- STABLES

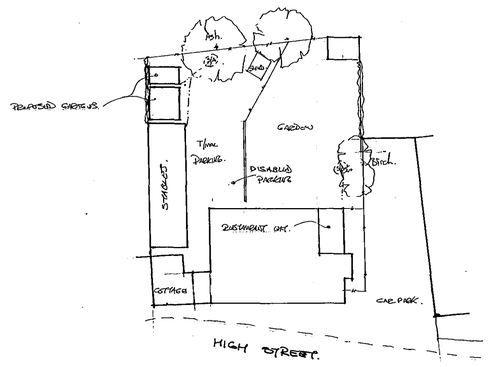

1:500 BLOCK PLAN

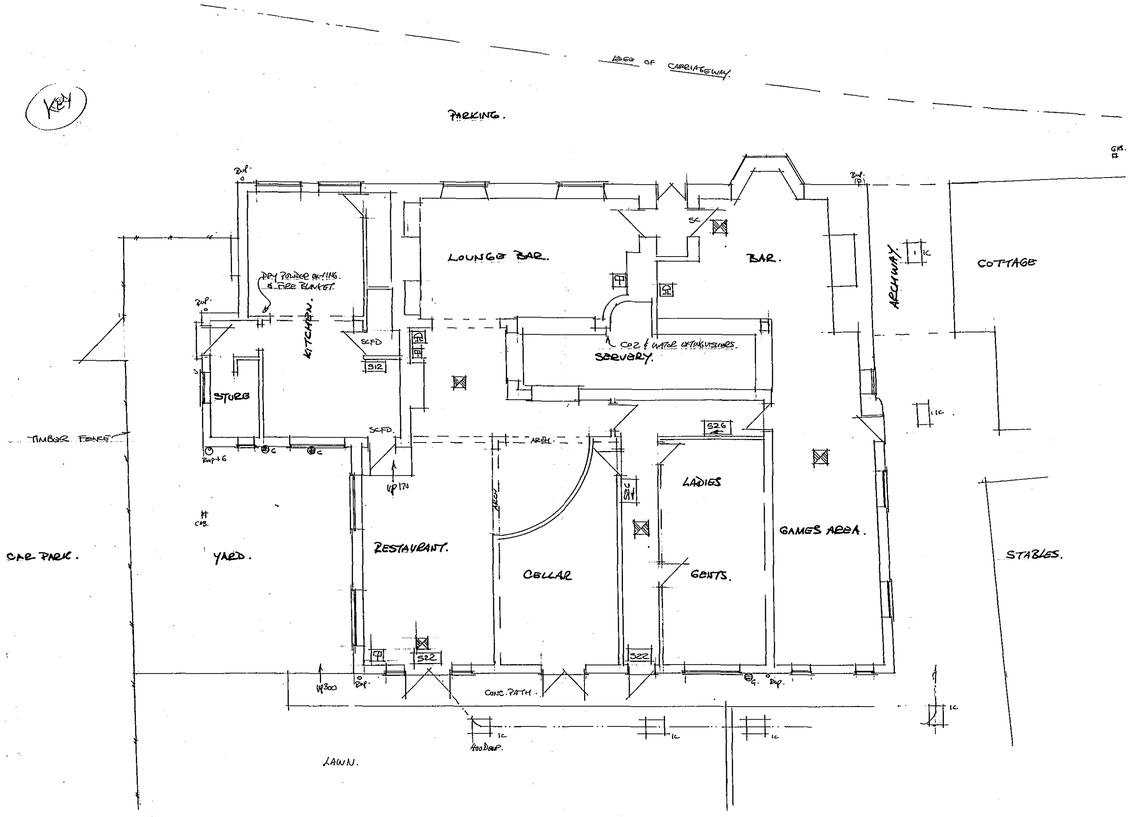

GROUND FLOOR~ PUBLIC HOUSE

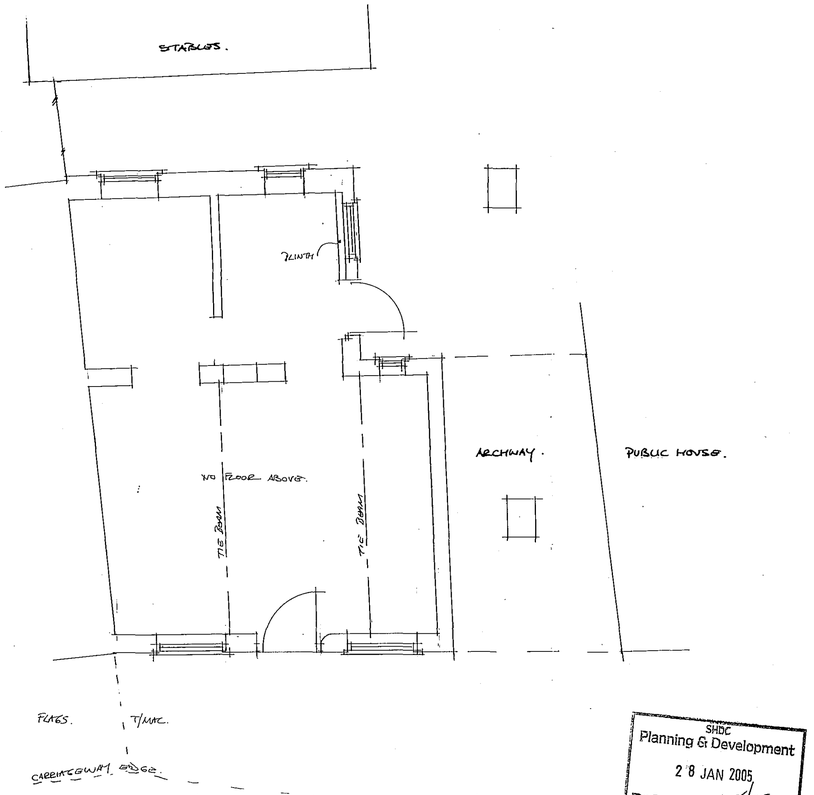

GROUND FLOOR~ COTTAGE

SHDC
Planning & Development
2 8 JAN 2005
Ref: 108/05

NOTES:
All dimensions must be checked on site and not scaled from this drawing.

A		
	Date	Revisions

© Copyright

Robert Barwell
P O Box 67
Bourne
Lincs
PE10 9XY
TEL NO. 01778 425166

Client
K. & C. GREEN.

Job Title
ALTERATIONS & EXTENSION AT.
THE SWAN.
13, HIGH STREET.
MOULTON.
SPALDING PE12 6QB.

Drawing Title
SURVEY DRAWING.

DETERMINED PLAN

Scale 1:50, 1:100

Date OCTOBER '04 Drawn by DBSOE

Drg. No. 04/0456/1 Rev.

A PRODUCT OF THE UNO RANGE - ARCHITECT CAT. No. 7311

594 x 841mm A1