
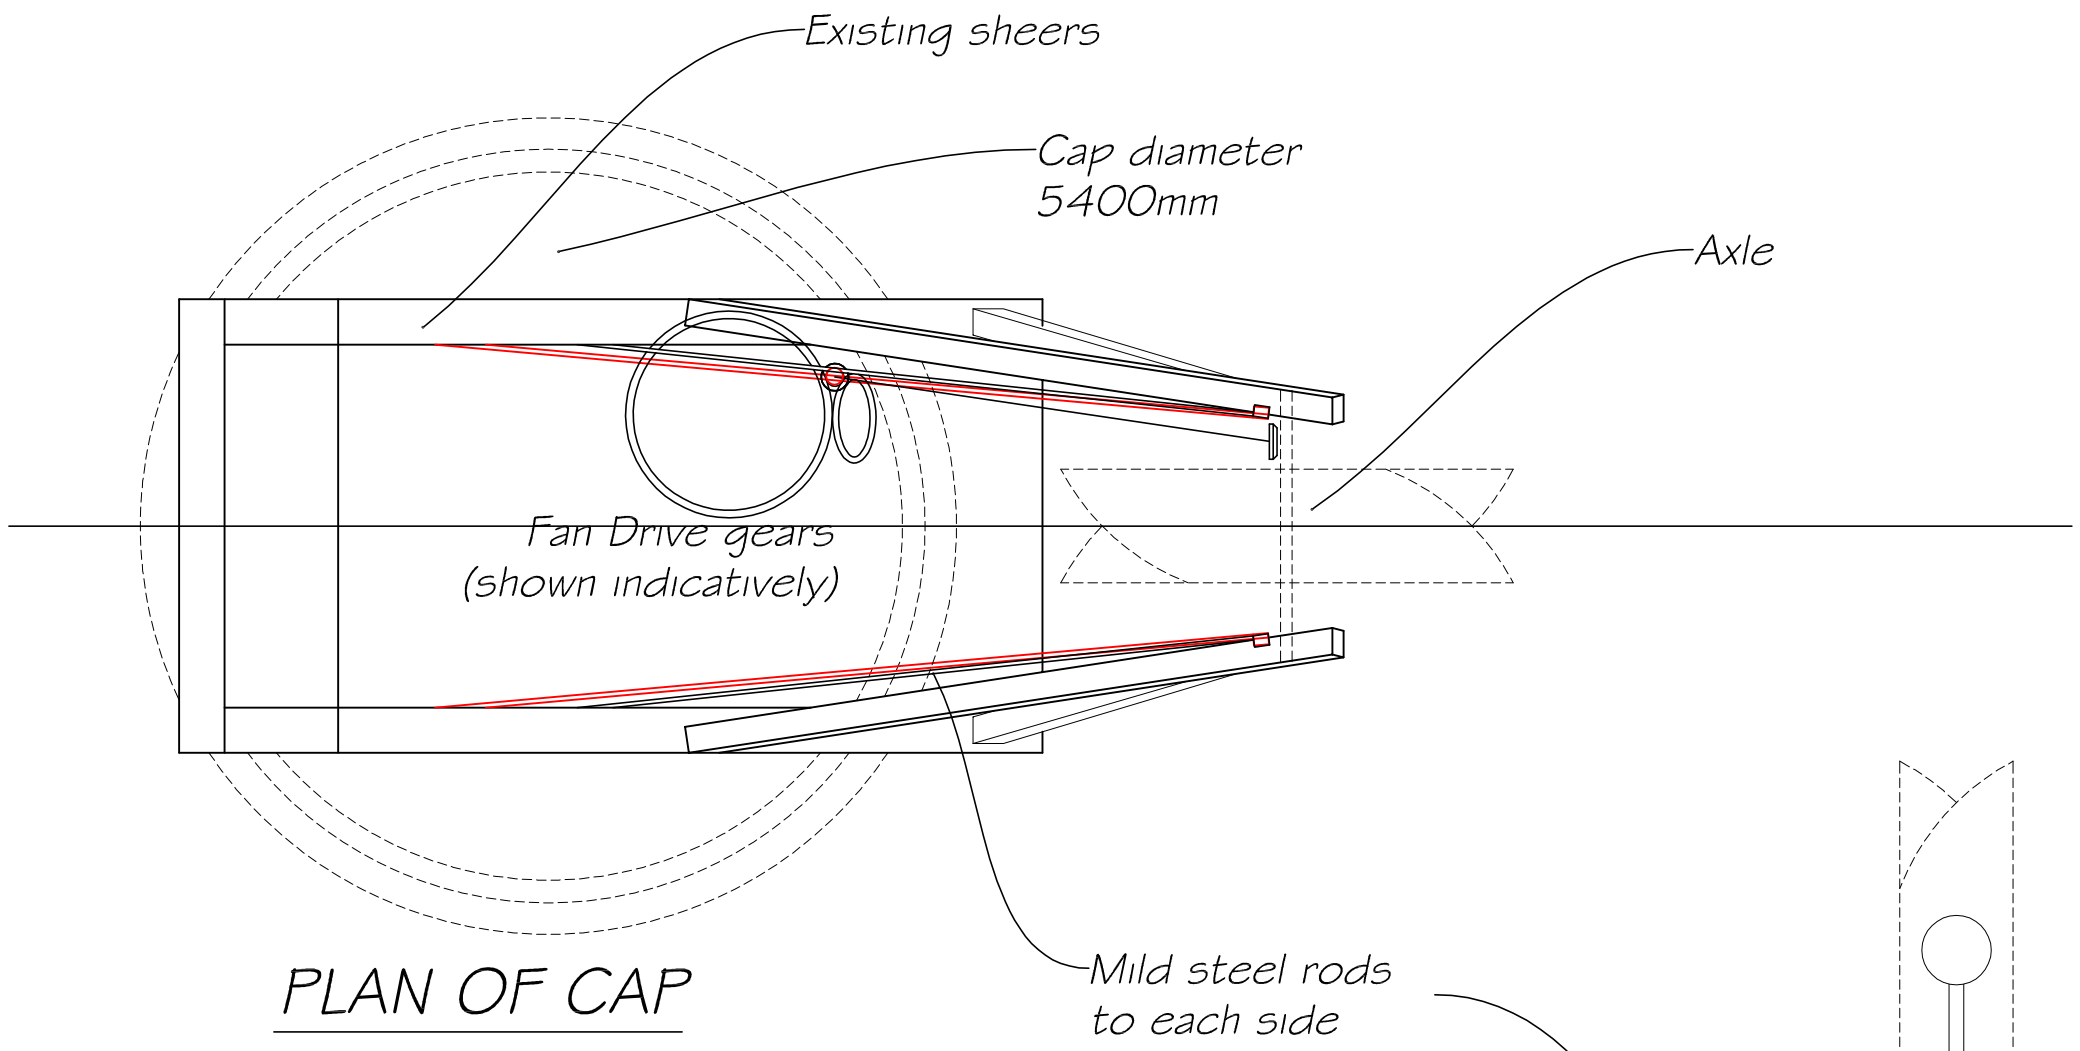



PLAN OF CAP

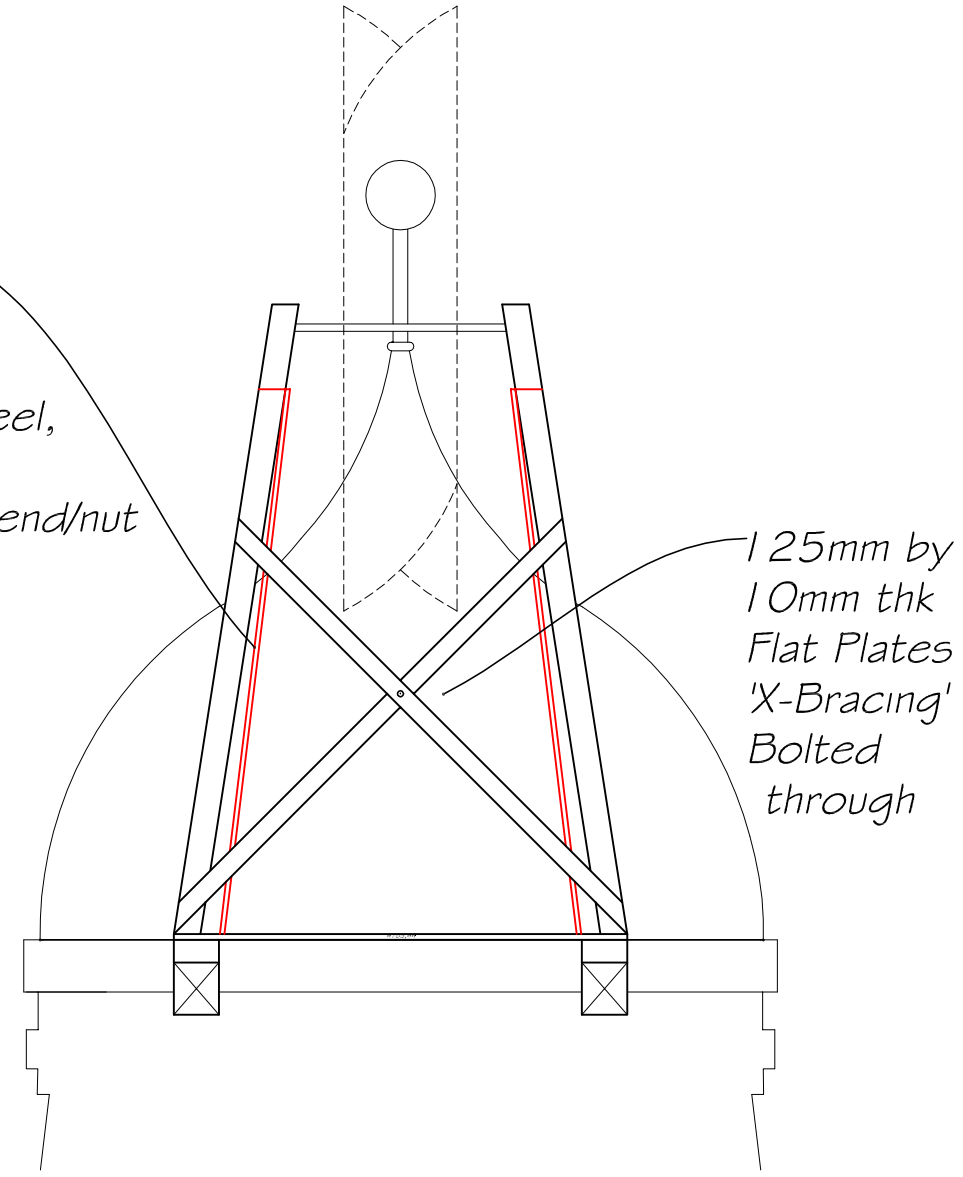


FANTAIL REAR ELEVATION

NOTES :

All dimensions must be checked on site and any discrepancies reported to architect.
Do not scale from this drawing. If in doubt ask.

0m 1m 2m 3m 4m
Scale

NOTE: THE ACTUAL CONNECTIONS TO BE PROPOSED BY MILLWRIGHT AND FORWARDED TO STRUCTURAL ENGINEER FOR COMMENTS AND APPROVAL

| | | |
|---|---|---|
| B | 13/01/17 | Fantail position amended |
| A | Oct 2016 | Engineers notes added |
| | Date | Revisions |

© Copyright

**Anderson and Glenn**
Architectural and
Landscape Consultancy
Yew Tree Nurseries
Frampton West
BOSTON PE20 1RQ

Tel : 01205 724047
Fax : 01205 723792
www.andersonandglenn.com

Client
Moulton Windmill Project Limited

Job Title
Repairs To Fantail

Drawing Title
Proposed Fan Tail
Plan & Rear Elevation

Scale
1:50 @ A3

Date
Sept 2016

Drawn by
JG

Drg. No.
A-252-53

Rev.
B