
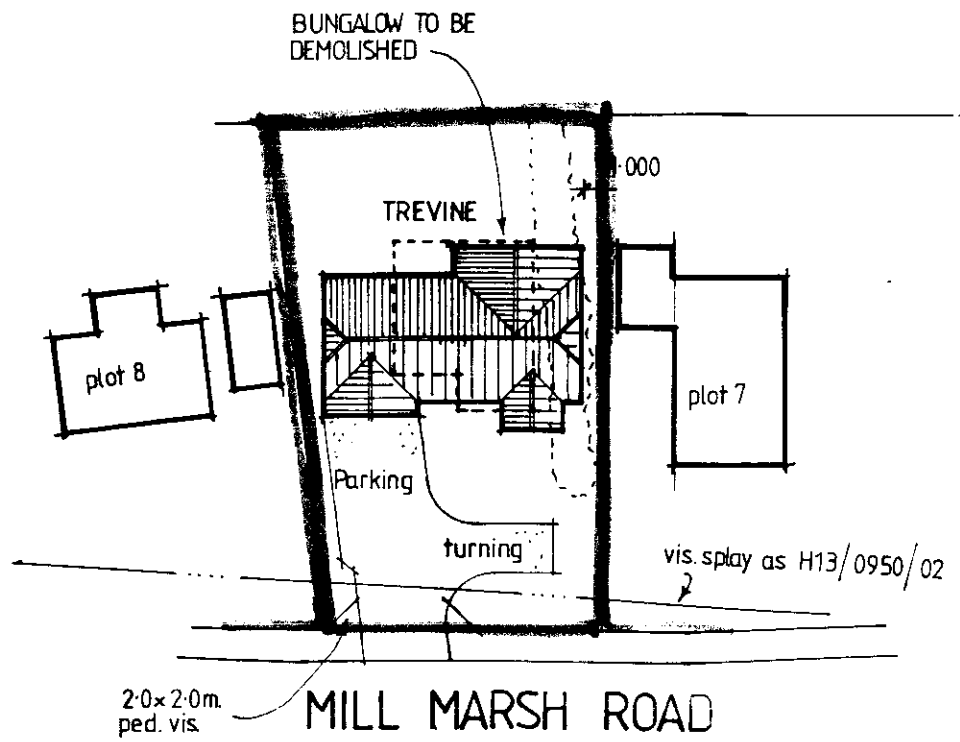


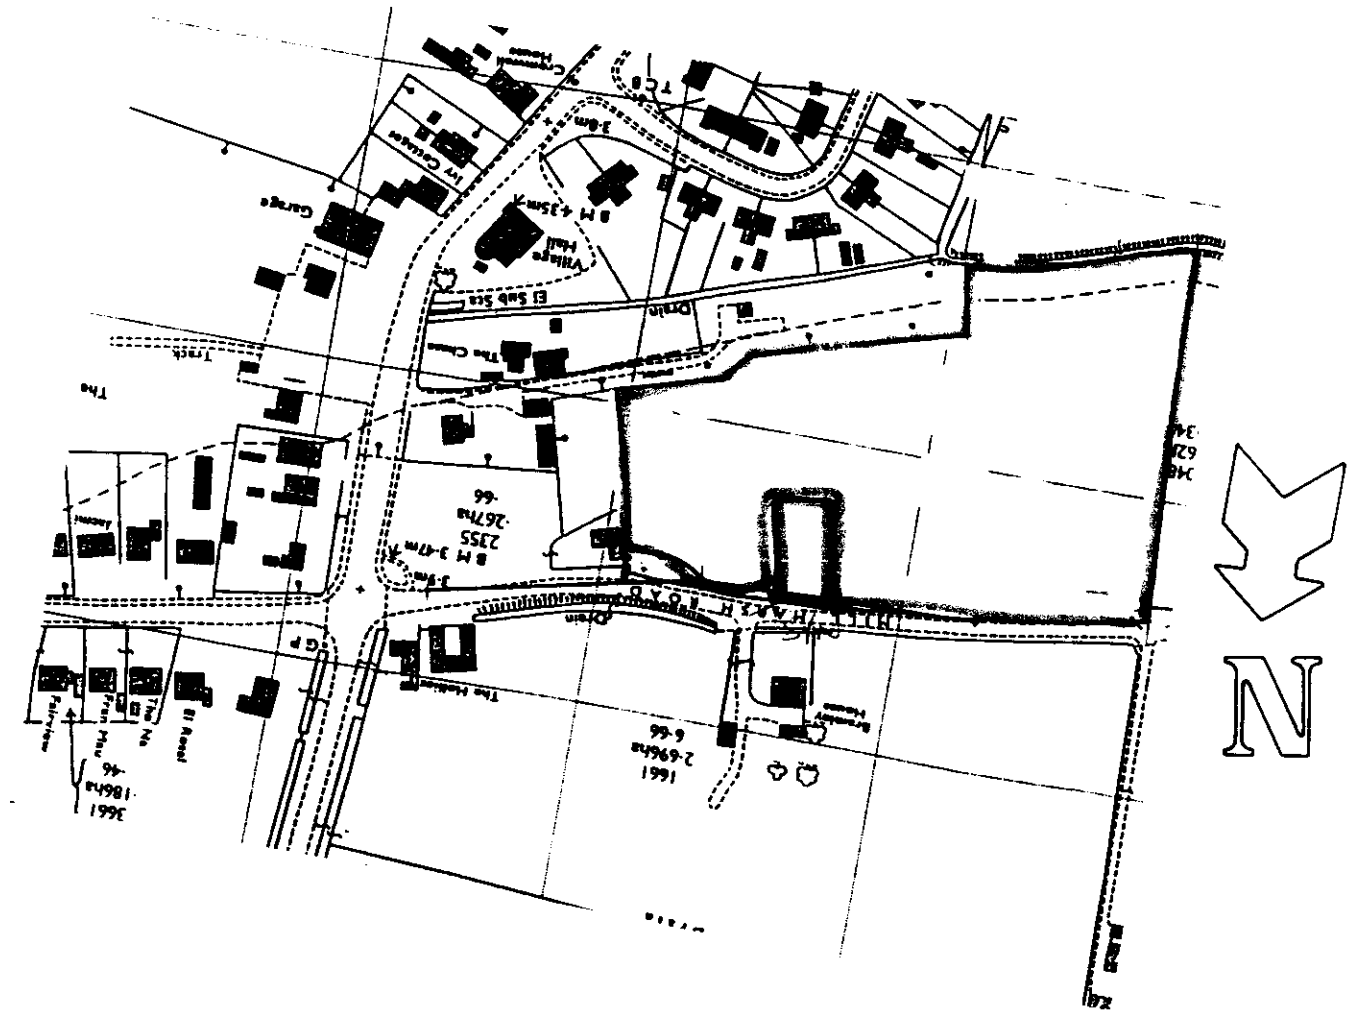


SHDC
Planning & Development
Ref 0122/03

REPLACEMENT DWELLING
TREVINE
MILL MARSH ROAD
MOULTON SEAS END.

TUDOR HOMES

2707

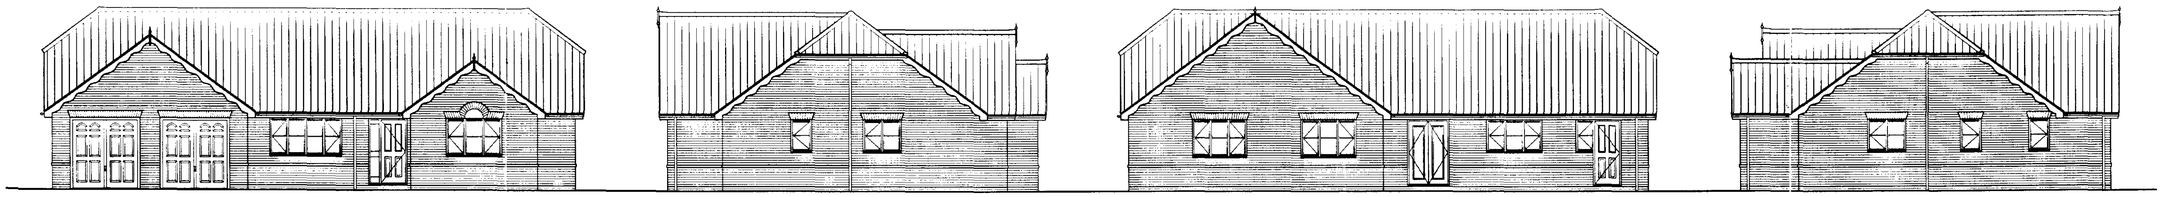


FRONT ELEVATION


SIDE ELEVATION

REAR ELEVATION

SIDE ELEVATION

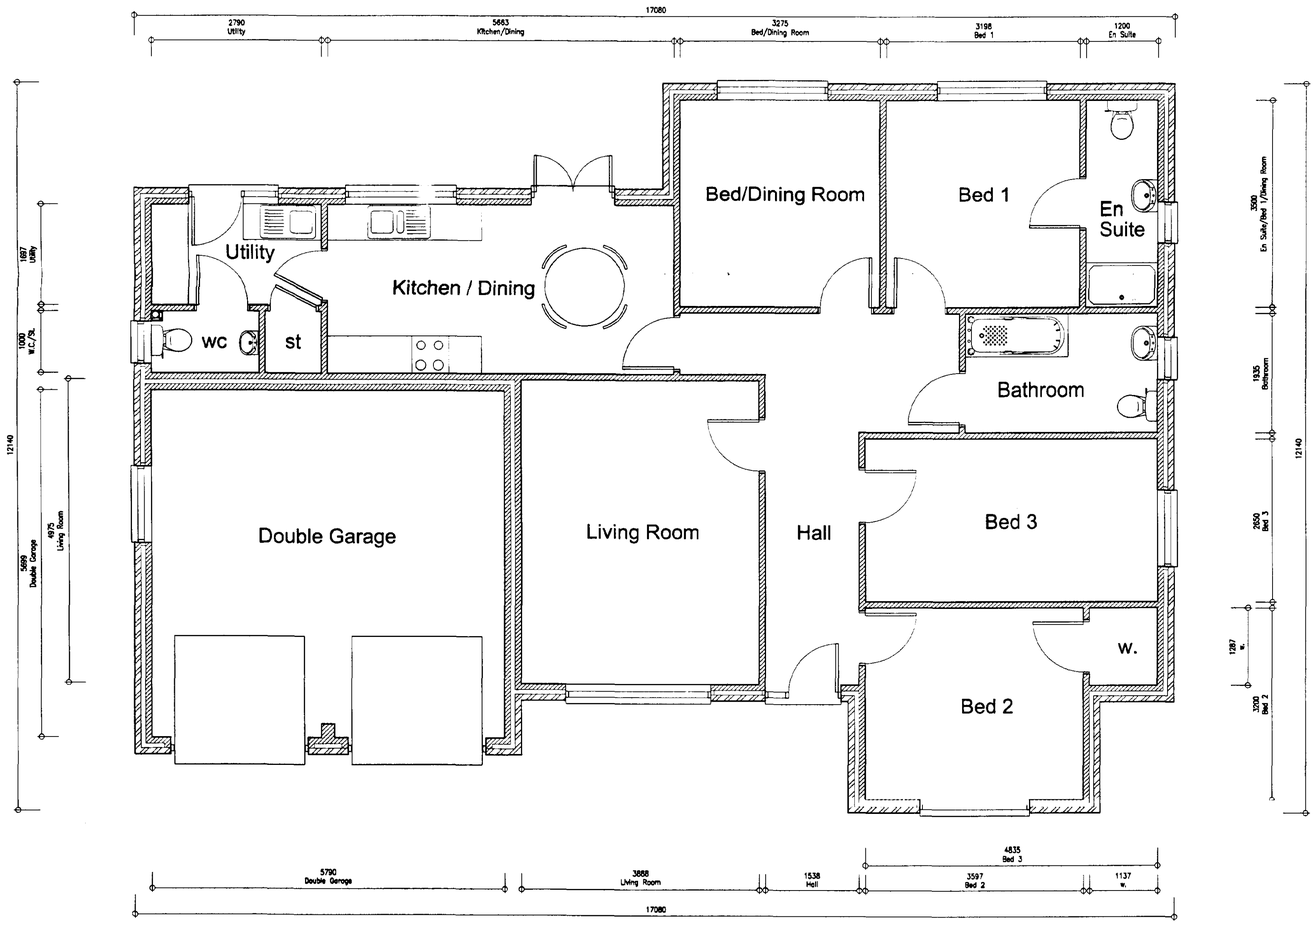

FLOOR PLAN

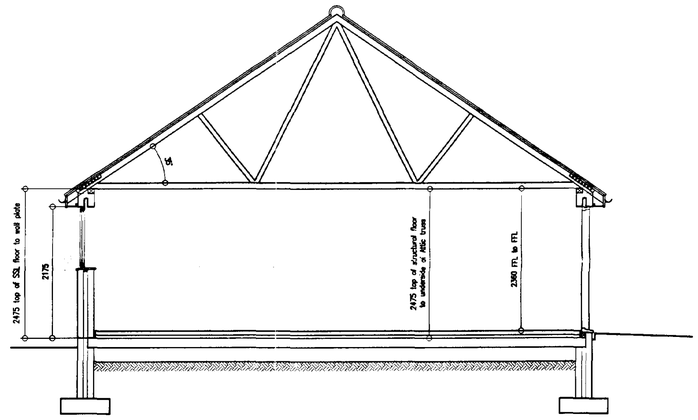

TYPICAL SECTION

SHDC
Planning & Development
06 FEB 2003
Ref 0122/03

Peter Humphrey Associates
ARCHITECTURAL DESIGN AND BUILDING

PROJECT
RESIDENTIAL DEVELOPMENT

DETERMINED
PLAN

CLIENT
TUDOR HOMES

DATE Jan 2003 SCALE 1:100 & 1:50 JOB No.

DO NOT SCALE FROM THIS DRAWING

COPYRIGHT: THIS DRAWING MUST NOT BE ISSUED, LOANED OR COPIED WITHOUT THE CONSENT OF PETER HUMPHREY ASSOCIATES

Architectural
Peter Humphrey Associates
ARCHITECTURAL DESIGN AND BUILDING
TELEPHONE 01945 466 966
FAX 01945 466 433
E-MAIL: info@peterhumphrey.co.uk
30 OLD MARKET WISBECH CAMBS PE13 1NB
British Institute of Architectural Technologists