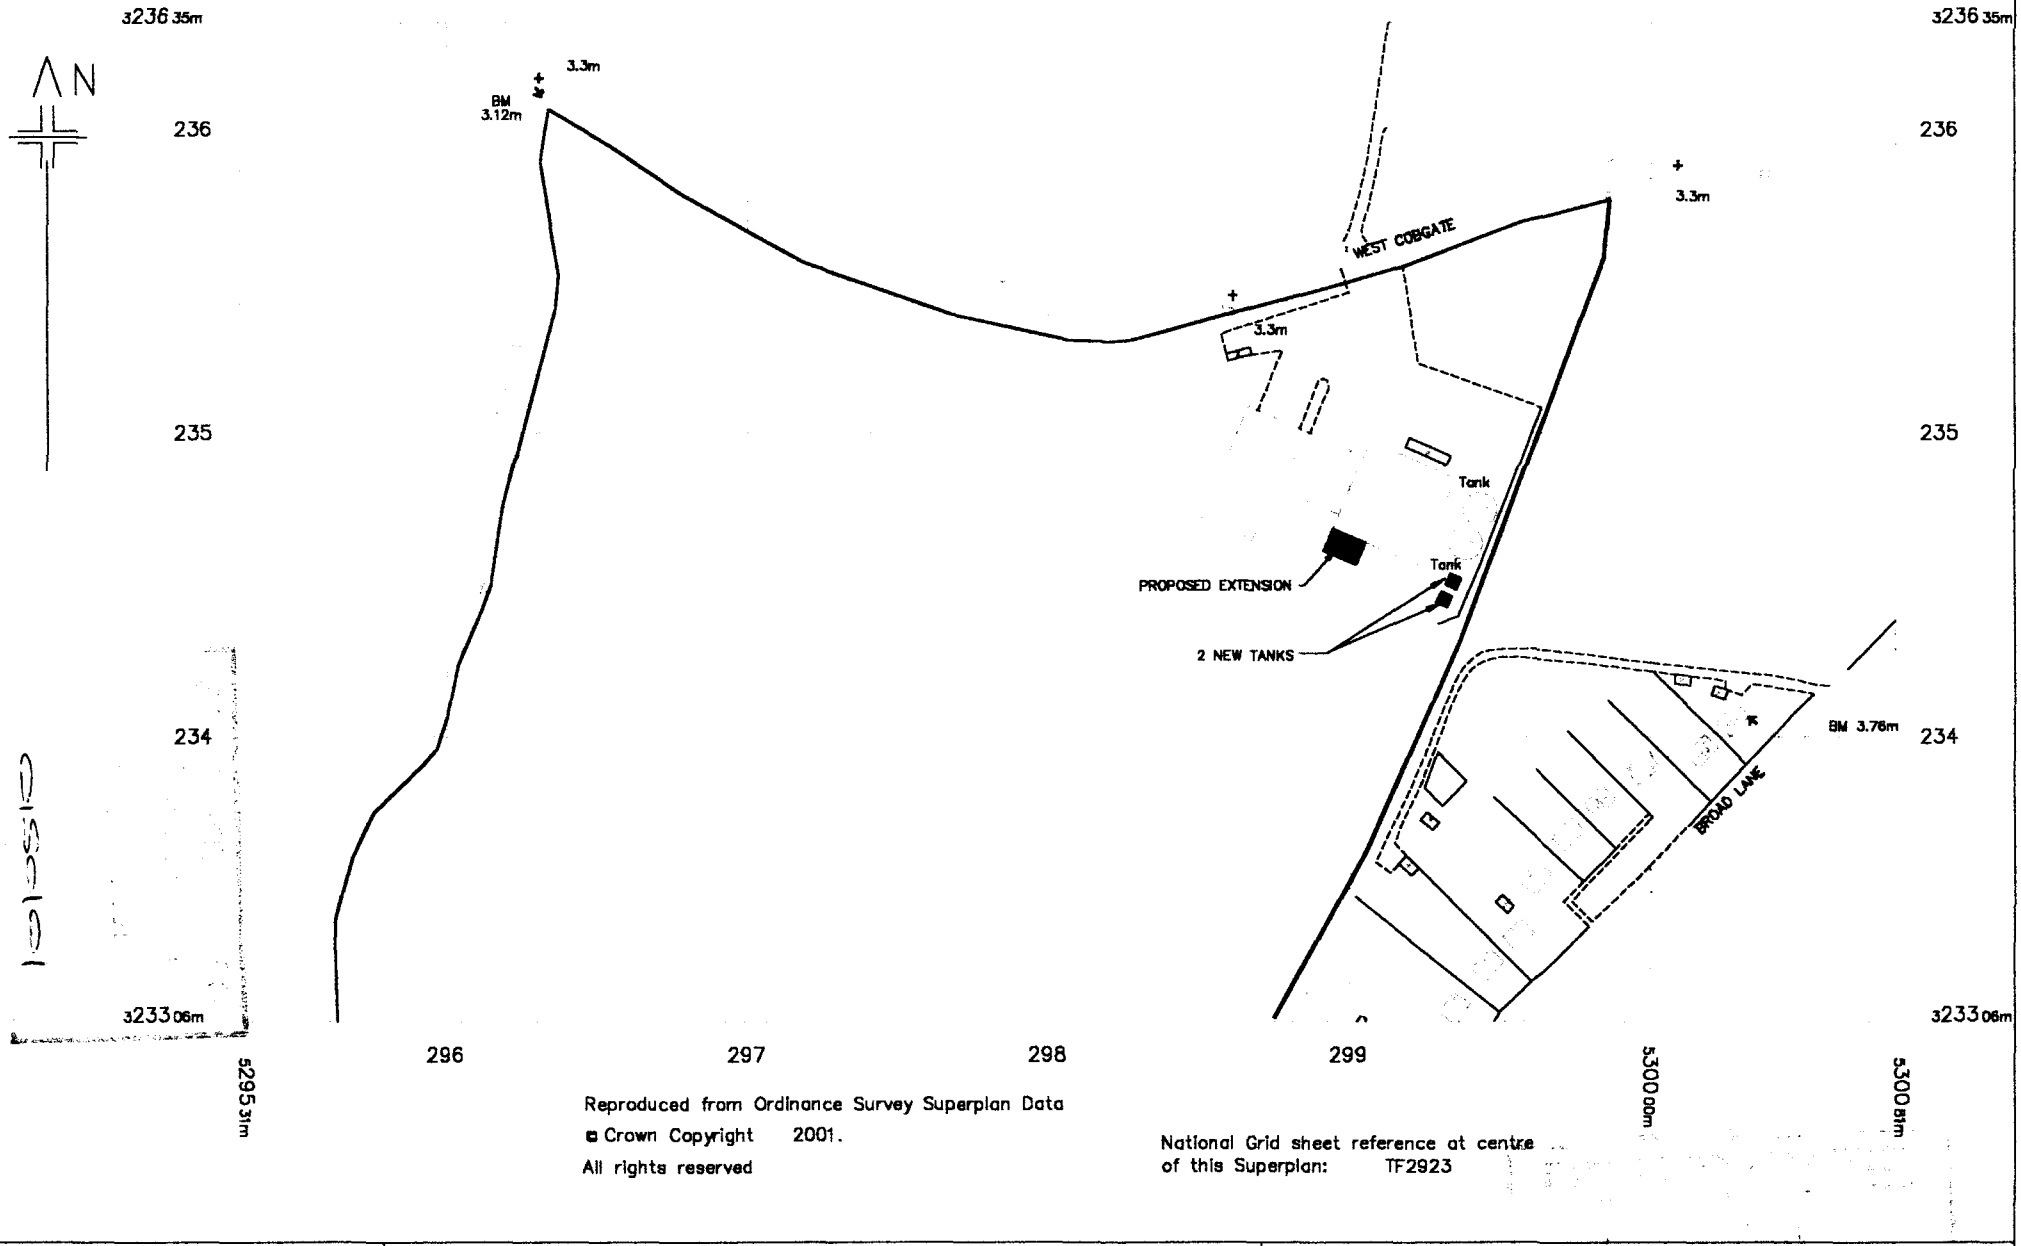


Reproduced from Ordinance Survey Superplan Data
© Crown Copyright 2001.
All rights reserved

National Grid sheet reference at centre of this Superplan: TF2923

PROJECT
PROPOSED EXTENSION
COBGATE FOODS
WEST COBGATE


TITLE
LOCATION PLAN

DRAWN	DATE	CHECKED	APPROVED	CLIENTS APPROVAL
	FEB 2001			

DWG No	SCALE	DRAWING SIZE
CF2100	1:2500	A4

E.C.I. HUNTINGDON LTD
HUNTINGDON BUSINESS CENTRE
BLACKSTONE ROAD

Cambs PE27 6EF
Tel. 01480 417222 Fax. 01480 417333

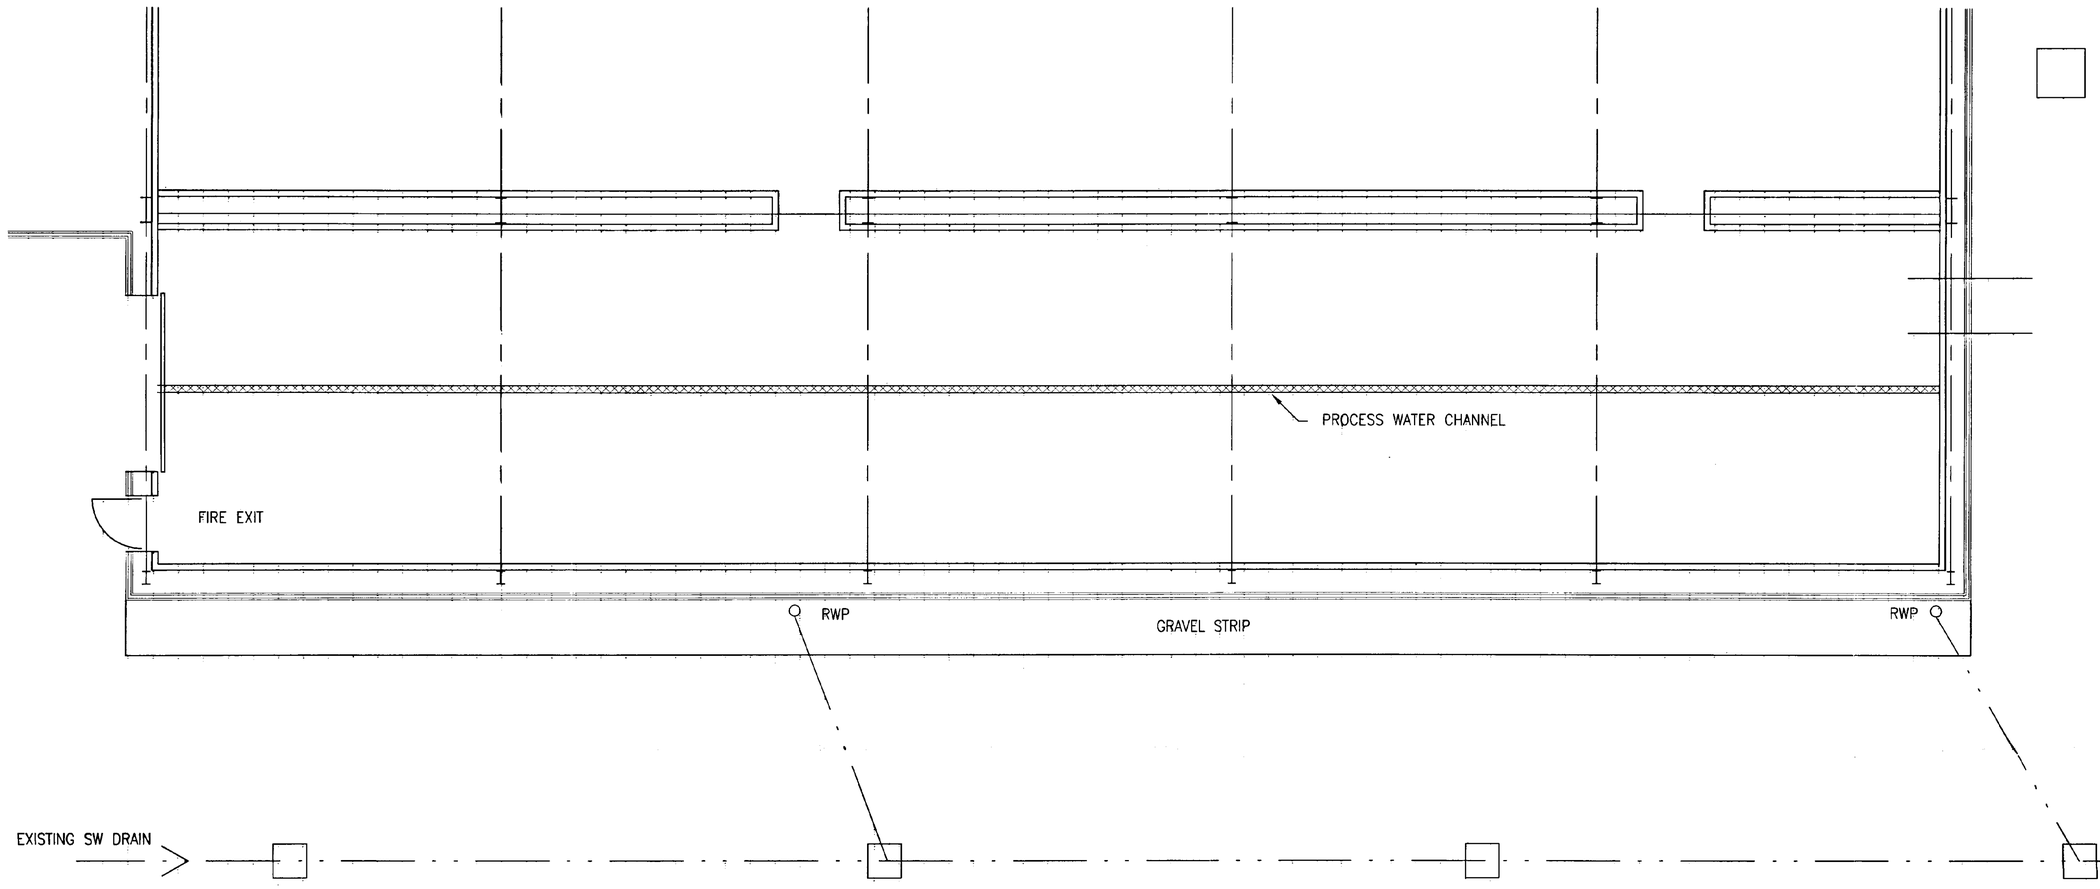

DETERMINED PLAN

PART PLAN AS EXISTING

E.C.I. HUNTINGDON LTD
HUNTINGDON BUSINESS CENTRE
BLAKSTONE ROAD
HUNTINGDON
Cambs PE18 6EF
Tel. 01480 417222 Fax. 01480 417333

CLIENT: COBGATE FOODS LTD


PROJECT: PROPOSED EXTENSION TO WASHING FACILITY
COBGATE FOODS LTD
MOULTON

TITLE: PART PLAN AS EXISTING

DRAWN	DATE	CHECKED	APPROVED	CLIENTS APPROVAL
AB	JAN 01			

CAD FILE	SCALE	DRAWING SIZE
	1:50	A1

DRAWING No.	REV.
CF2101	

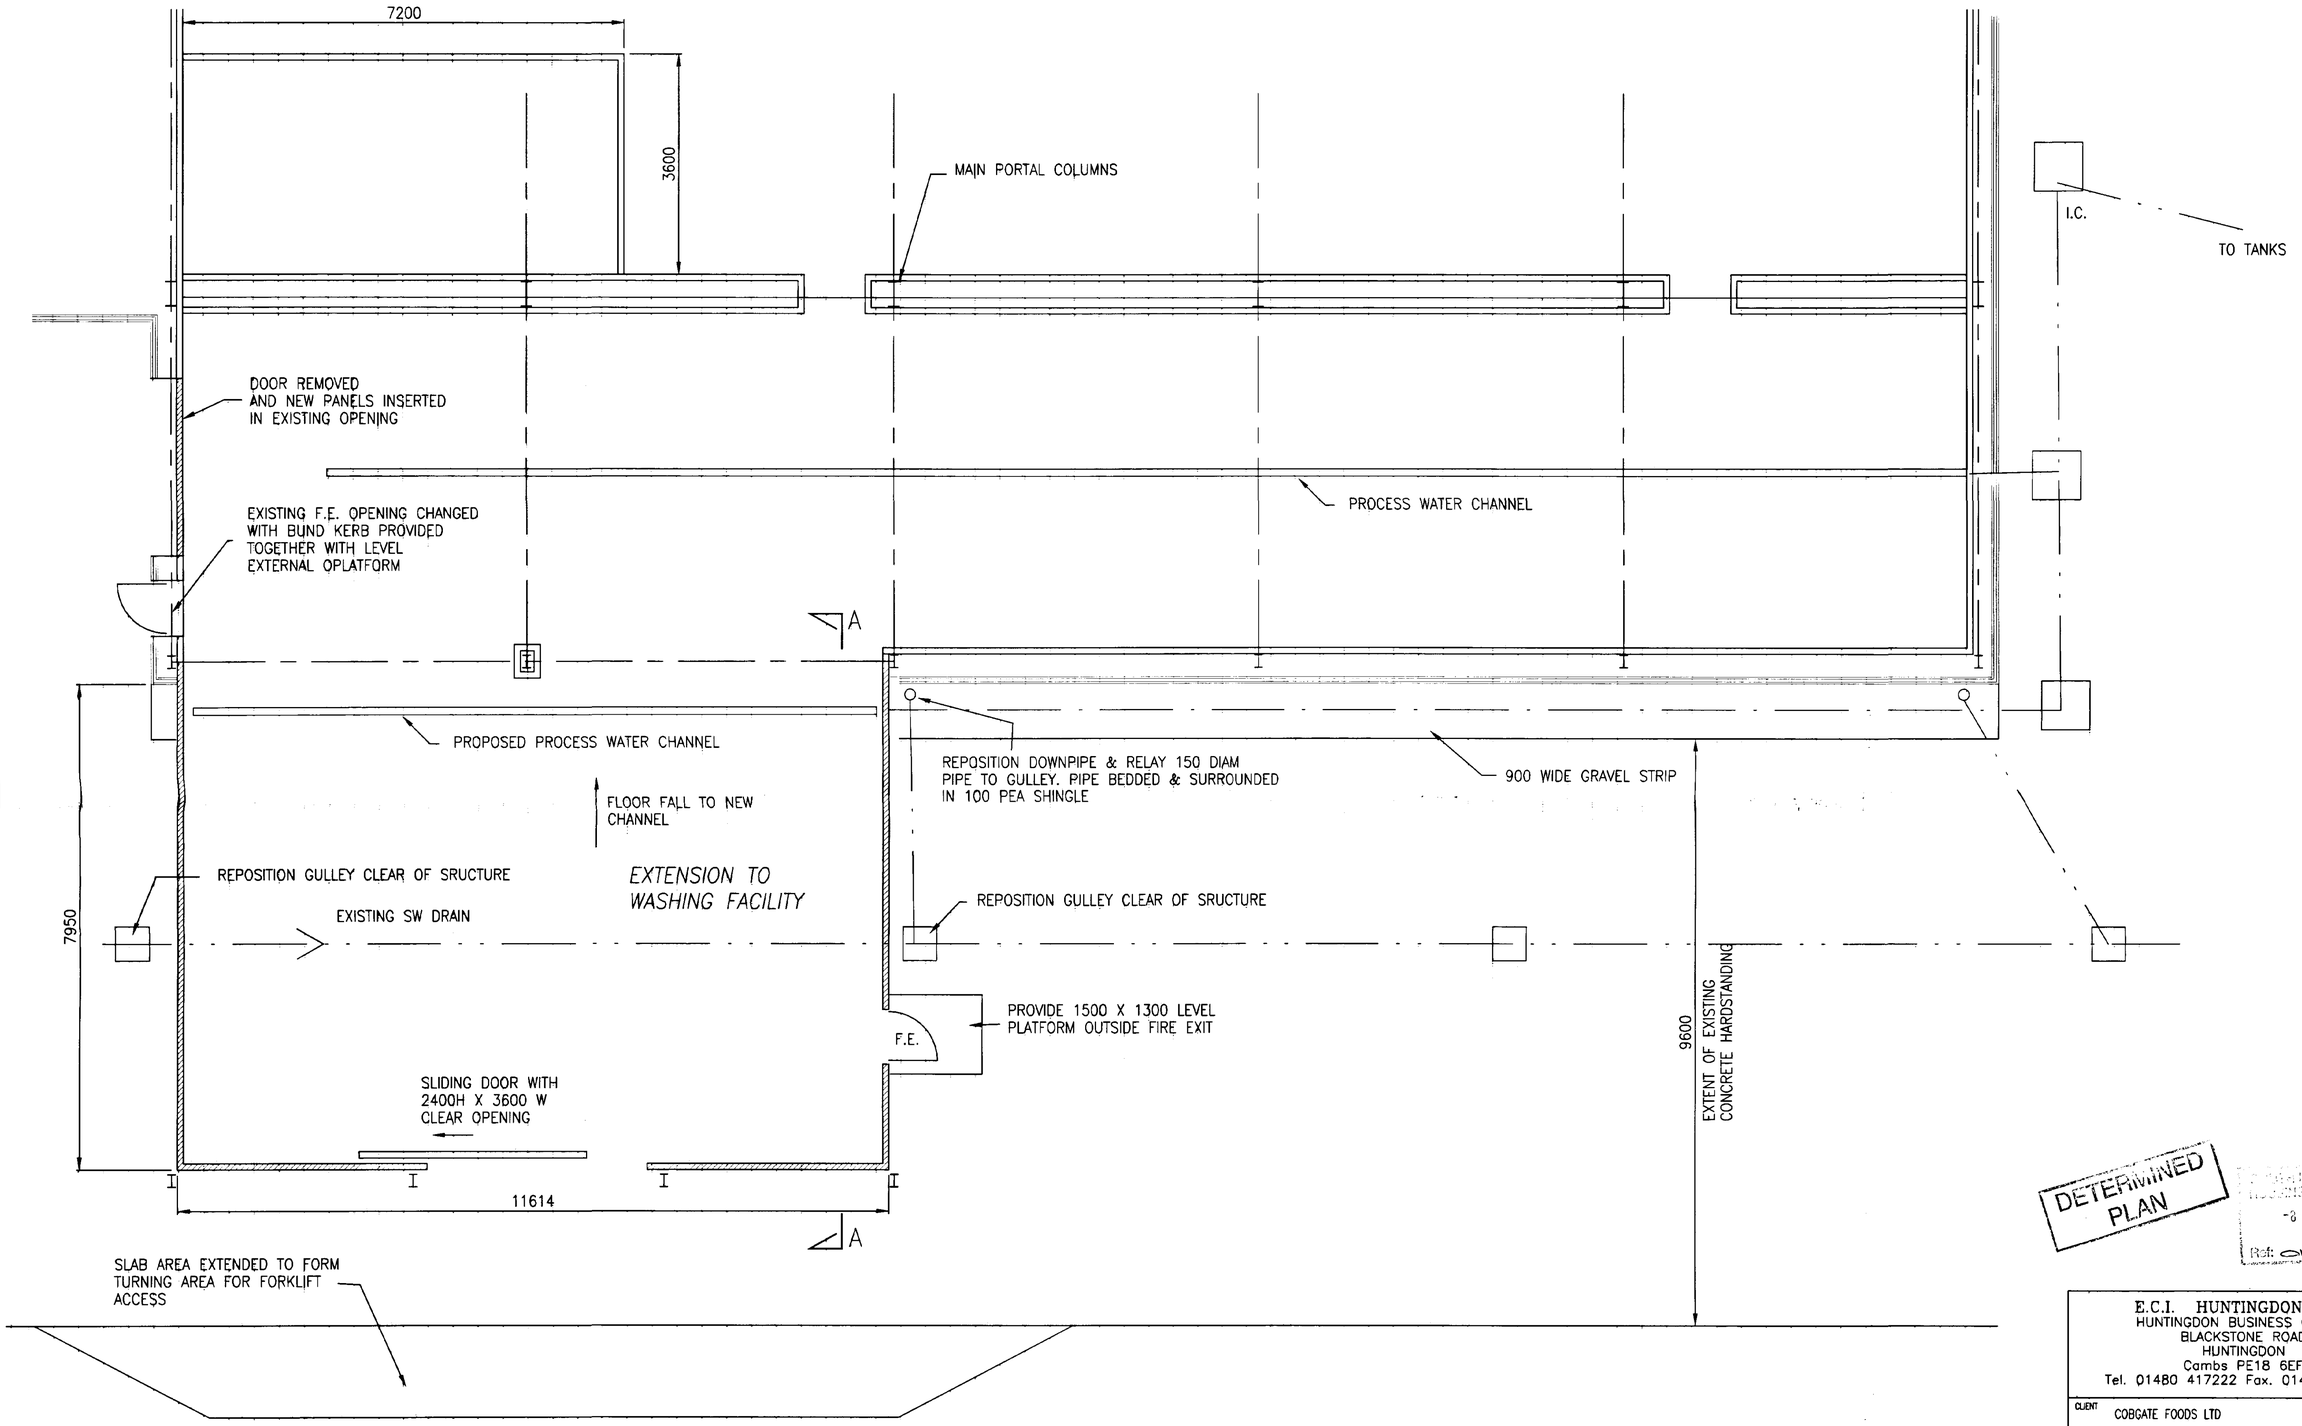

PART PLAN AS PROPOSED

DETERMINED PLAN

SOUTH HOLLAND DC
PLANNING & PLANNING
-8 FEB 2001
Ref: 01/0141

E.C.I. HUNTINGDON LTD
HUNTINGDON BUSINESS CENTRE
BLACKSTONE ROAD
HUNTINGDON
Cambs PE18 6EF
Tel. 01480 417222 Fax. 01480 417333

CLIENT: COBGATE FOODS LTD


PROJECT: PROPOSED EXTENSION TO WASHING FACILITY
COBGATE FOODS LTD
MOULTON

TITLE: PART PLAN AS PROPOSED


DRAWN	DATE	CHECKED	APPROVED	CLIENTS APPROVAL
AB	JAN 01			

CAD FILE	SCALE	DRAWING SIZE
	1:50	A1


DRAWING No. CF2102 REV.

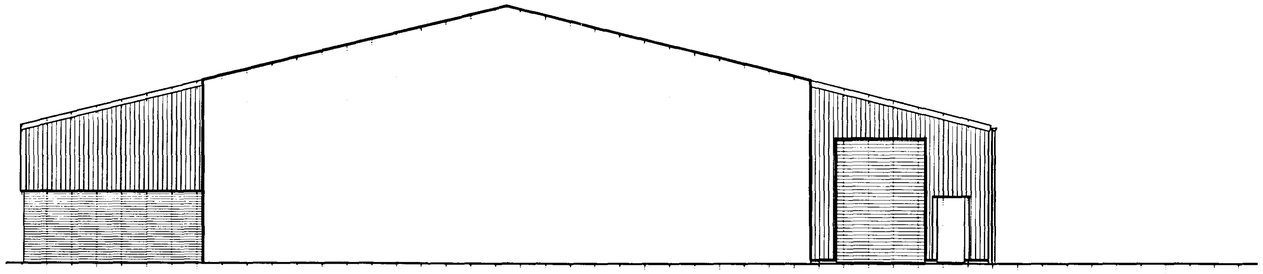


NORTH WEST ELEVATION AS EXISTING (THROUGH LOADING AREA)

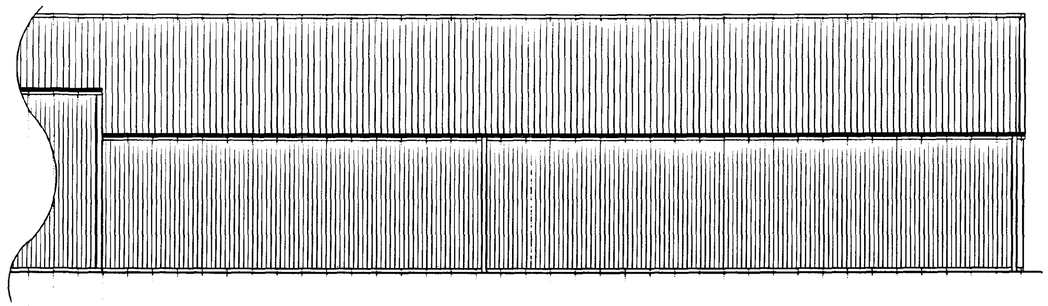


ELEVATION AS EXISTING

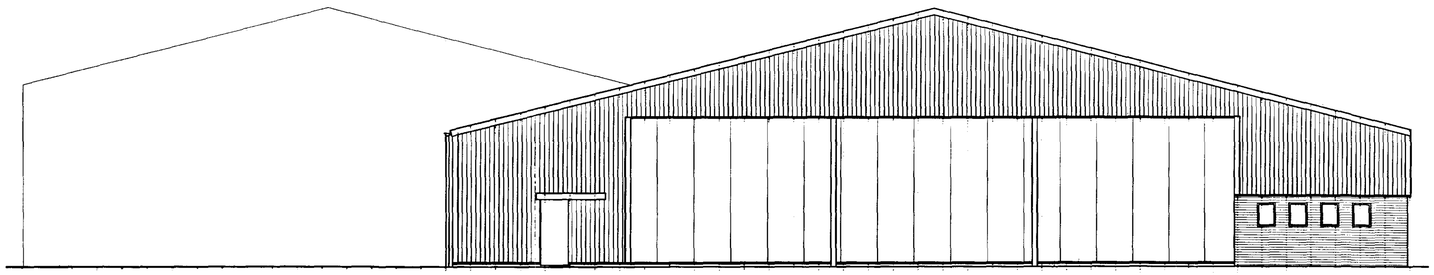


SOUTH EAST ELEVATION AS EXISTING

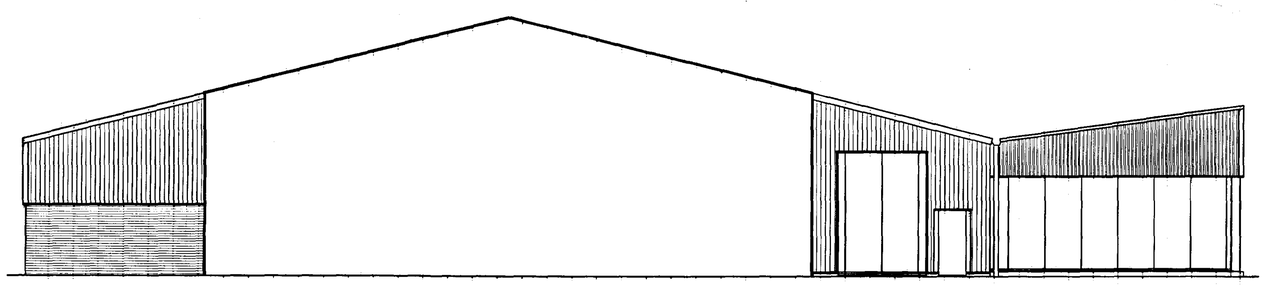

NORTH WEST ELEVATION AS PROPOSED (THROUGH LOADING AREA)

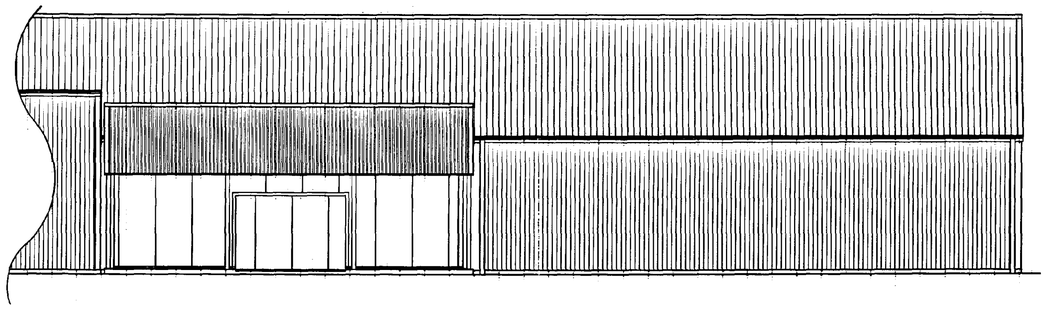

ELEVATION AS PROPOSED

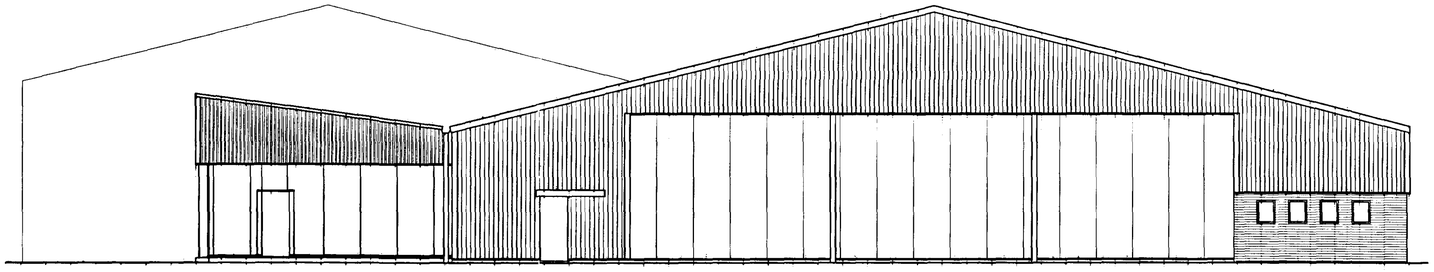

SOUTH EAST ELEVATIONAS PROPOSED

MATERIALS

ROOF: GOOSEWING GREY HP200 CLADDING

WALLS HP200 COMPOSITE PANELS / CLADDING, VANDYKE BROWN HP200

FLASHINGS: HP200 VANDYKE BROWN

dOWNPIPES; BLACK PVC

DETERMINED PLAN


E.C.I. HUNTINGDON LTD
HUNTINGDON BUSINESS CENTRE
BLACKSTONE ROAD
HUNTINGDON
Cambs PE18 6EF
Tel. 01480 417222 Fax. 01480 417333

CLIENT: COBGATE FOODS LTD

PROJECT: PROPOSED EXTENSION TO WASHING FACILITY
COBGATE FOODS LTD
MOULTON

TITLE: ELEVATIONS

DRAWN	DATE	CHECKED	APPROVED	CLIENTS APPROVAL
AB	JAN 01			
CAD FILE		SCALE 1:100		DRAWING SIZE A1
DRAWING No. CF2103				REV. A

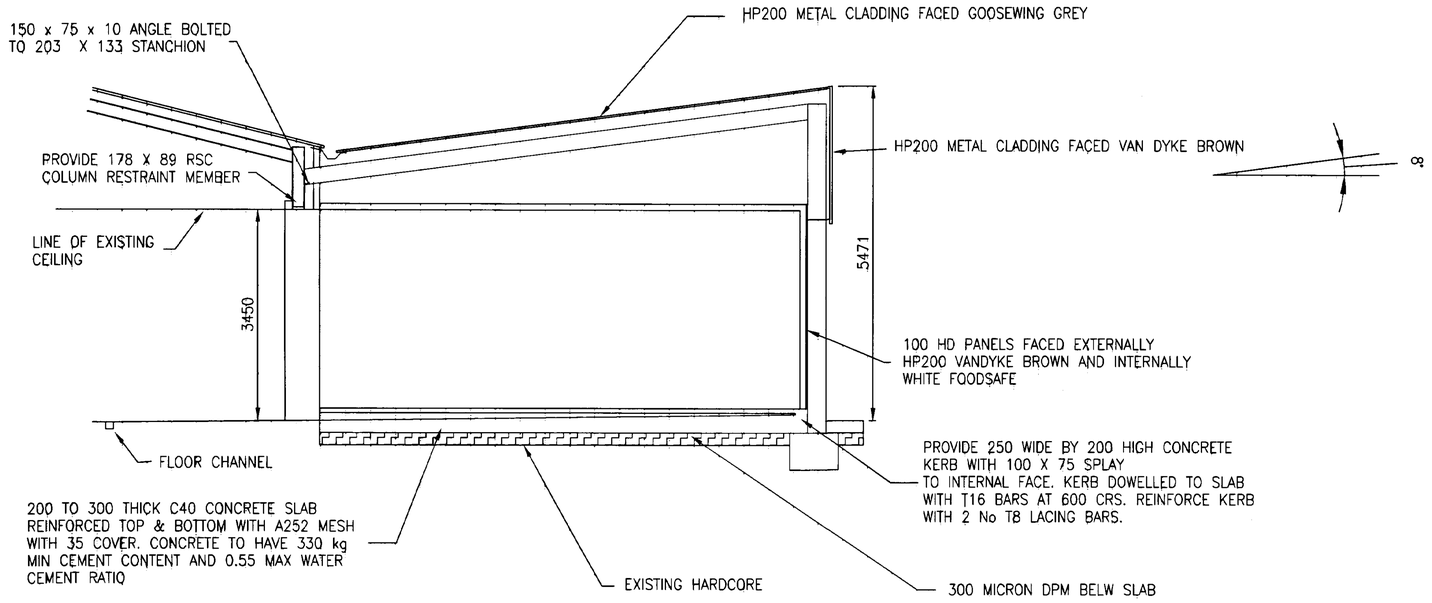

SECTION A – A

DETERMINED
PLAN

FEB 2001
Ref: 01/0101

E.C.I. HUNTINGDON LTD
HUNTINGDON BUSINESS CENTRE
BLACKSTONE ROAD
HUNTINGDON
Cambs PE18 6EF
Tel. 01480 417222 Fax. 01480 417333

CLIENT: COBGATE FOODS LTD

PROJECT: PROPOSED EXTENSION TO WASHING FACILITY
COBGATE FOODS LTD
MOULTON

TITLE: SECTION

DRAWN	DATE	CHECKED	APPROVED	CLIENTS APPROVAL
AB	JAN 01			

CAD FILE	SCALE	DRAWING SIZE
	1:50	A1

DRAWING No. CF2104 REV.

ENTRANCE

CAR PARK

DISPATCH

PORTABLE BUILDING (OFFICES)

UNLOADING BAY

PRODUCTION

EXISTING TANK

EXISTING TANK

PROPOSED EXTENSION

4m HIGH BANK

PROPOSED TANKS
(4m X 4m X 2m HIGH)

DETERMINED PLAN

SOUTH HOLLAND DC
ECONOMIC & PLANNING
-8 FEB 2001
Ref: 01/0101

E.C.I. HUNTINGDON LTD
HUNTINGDON BUSINESS CENTRE
BLACKSTONE ROAD
HUNTINGDON
Cambs PE18 6EF
Tel. 01480 417222 Fax. 01480 417333

CLIENT: COBGATE FOODS LTD

PROJECT: PROPOSED EXTENSION TO WASHING FACILITY
COBGATE FOODS LTD
MOULTON

TITLE: SITE PLAN AS PROPOSED

DRAWN	DATE	CHECKED	APPROVED	CLIENTS APPROVAL
AB	FEB 01			

CAD FILE	SCALE	DRAWING SIZE
	1:200	A1

DRAWING No. CF2105 REV.