




South (Entrance) Elevation, 8+9.

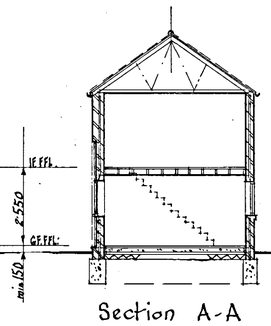


Section A-A

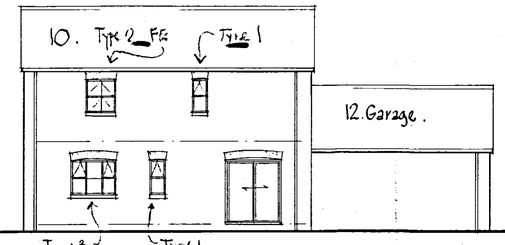


South Elevation, 10. (11 similar, but no garage).

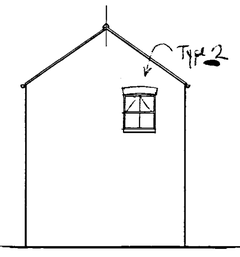

West Elevation, 10+11.

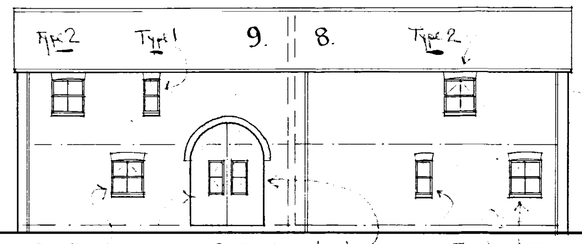


North (Roman Road) Elevation, 9+8.

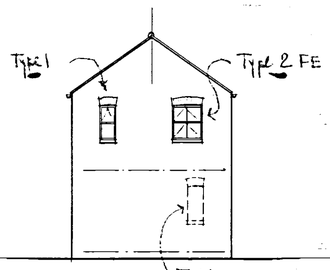


West Elevation, 8.

East Elevation of 9 similar, but Bed 2 + Bath windows omitted, and Kit/Din window added where shown dotted.

- Brown stained vertical boarding (to match tiles).

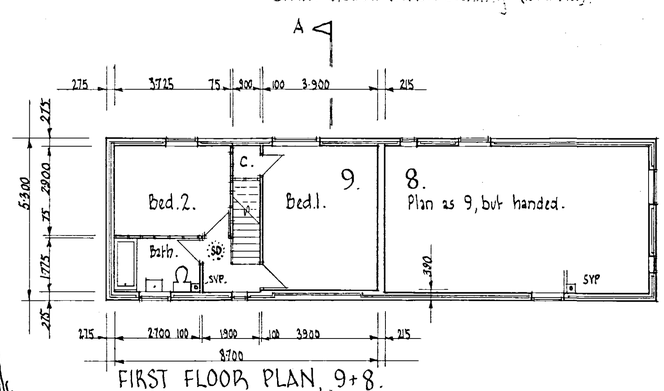

FIRST FLOOR PLAN, 9+8.

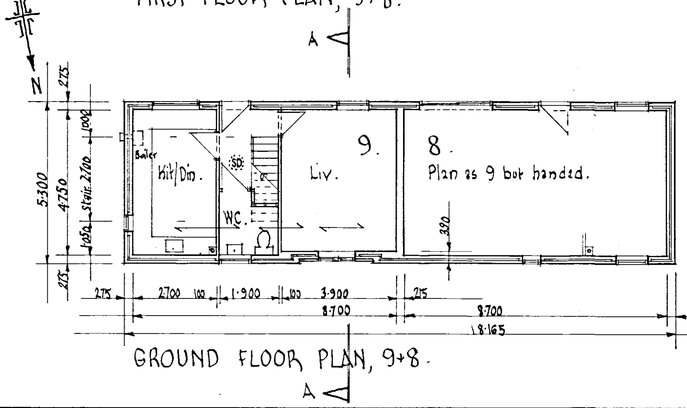

GROUND FLOOR PLAN, 9+8.

WINDOW SCHEDULE, Added 1/02/06.
ALL FROM PREMDOR CATALOGUE p.106-107.
All window overall sizes to be as shown on Elevations, but divisions + opening lights etc to be as this schedule.
All windows 1050 high.
FE = Fire Escape. All windows to have 18mm stub sills, as top Section on p.138 of Premdor Catalogue,


TYPE-1.
Single module, 483 wide

TYPE-2.
2-Module, 913 wide


TYPE-2.FE.
2-Module, 913 wide, Fire Escape

TYPE-3.
3-Module, 1343 wide.


TYPE-3.FE
3-Module, 1343 wide, Fire Escape.

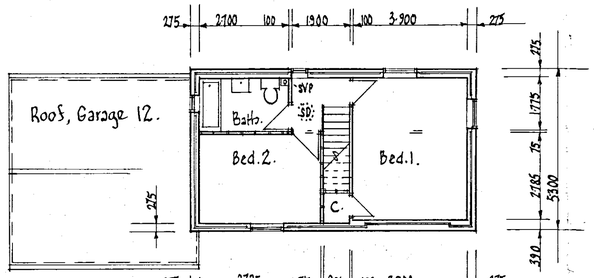

10, FIRST FLOOR PLAN (11 similar, but no garage).

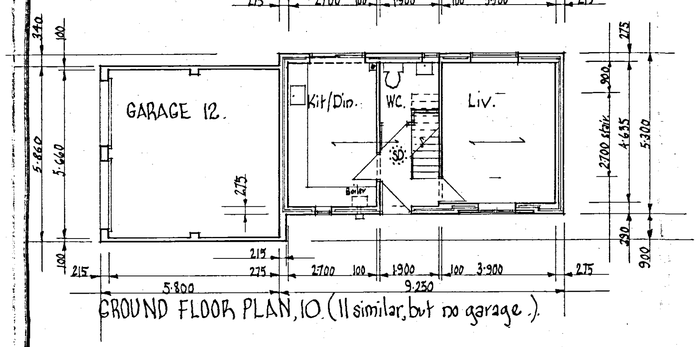

GROUND FLOOR PLAN, 10. (11 similar, but no garage.)

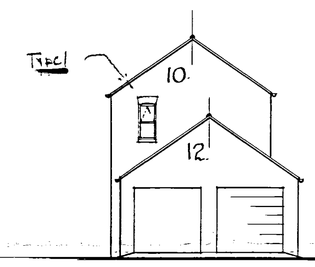

East Elevation, 10, + 12 Garage.

Planning & Development
02 FEB 2006
0150/06

DETERMINED PLAN

ROMAN ROAD, MOULTON CHAPEL
Residential Development.

HOUSES 8-11, + Garage 12.

DIXON ARCHITECTS
Gerald Dixon, Dip.Arch., RIBA, Dip.TP Jennifer Anne Dixon, Dip.Arch., RIBA
Chartered Architects and Planning Consultants 12 Oaklands Road London N20 8BA
Tel: 020 8445 1954 Fax: 020 8446 4015

Scale: 1:100

Date: 11/6/05 15/11/05 1/2/06

Drg. No: 1005-16

Cali Print B 333