

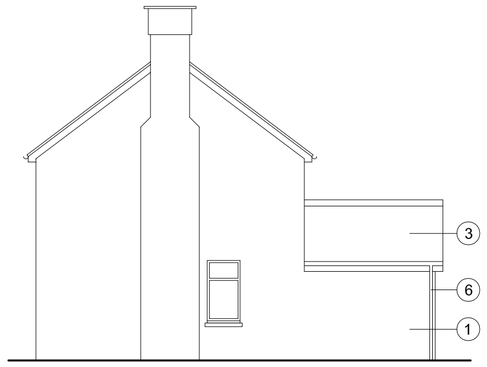


Side Elevation (1:100)

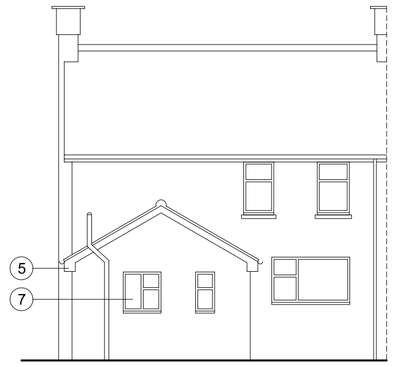


Rear Elevation (1:100)

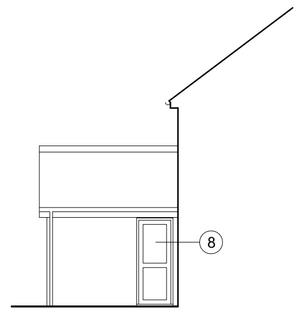


Side Elevation (1:100)

0 1 2 3 4 5m

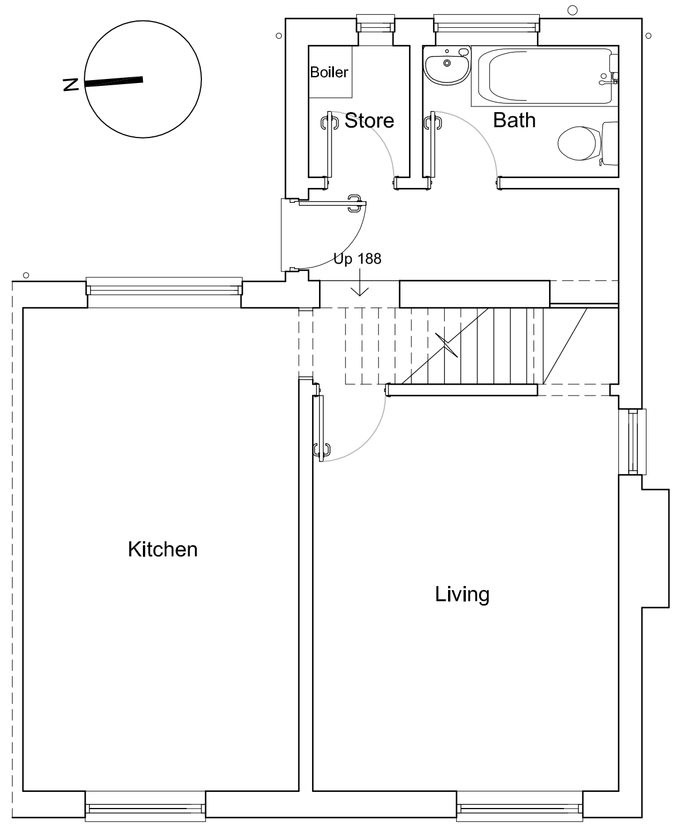


Ground Floor Plan (1:50)

0 1 2 3 4 5m

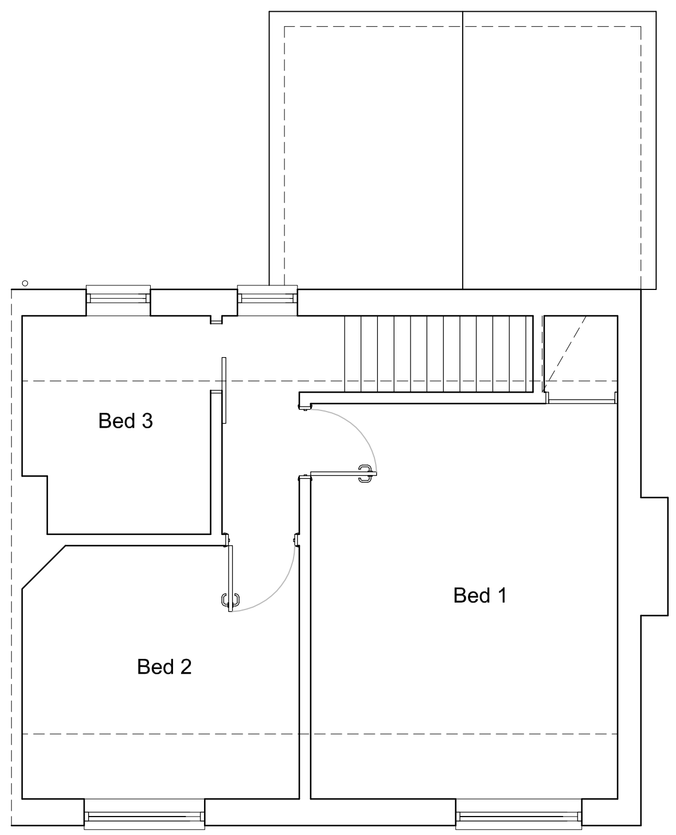


First Floor Plan (1:50)

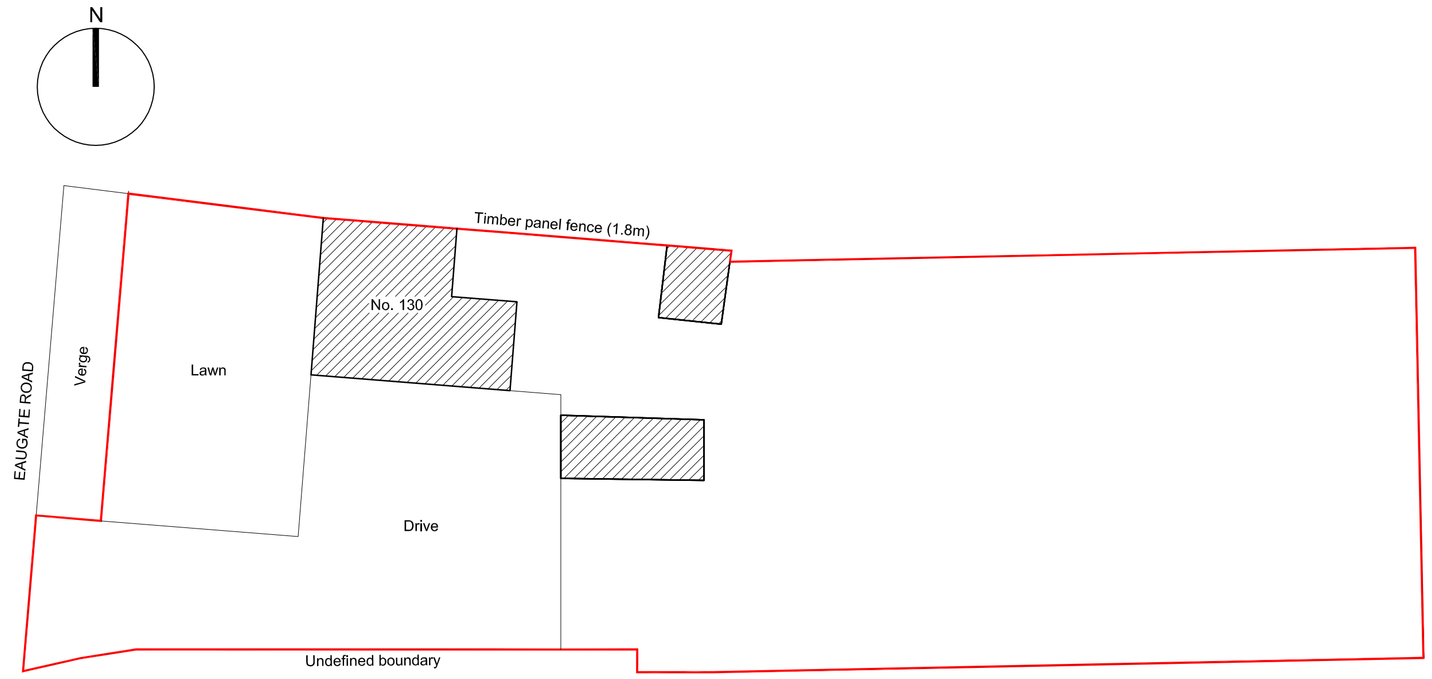

Site Plan (1:200)

0 1 2 3 4 5 10m


EXISTING

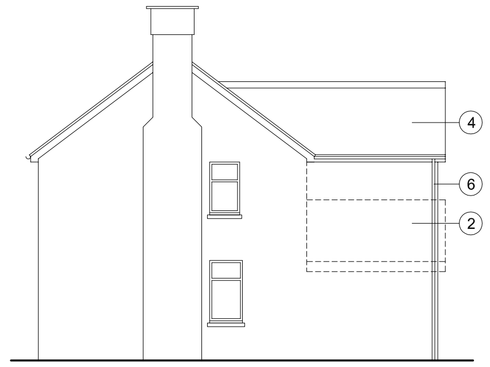

Side Elevation (1:100)




Rear Elevation (1:100)

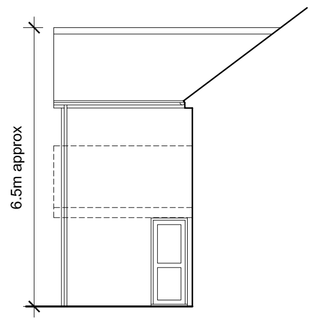


Side Elevation (1:100)

0 1 2 3 4 5m

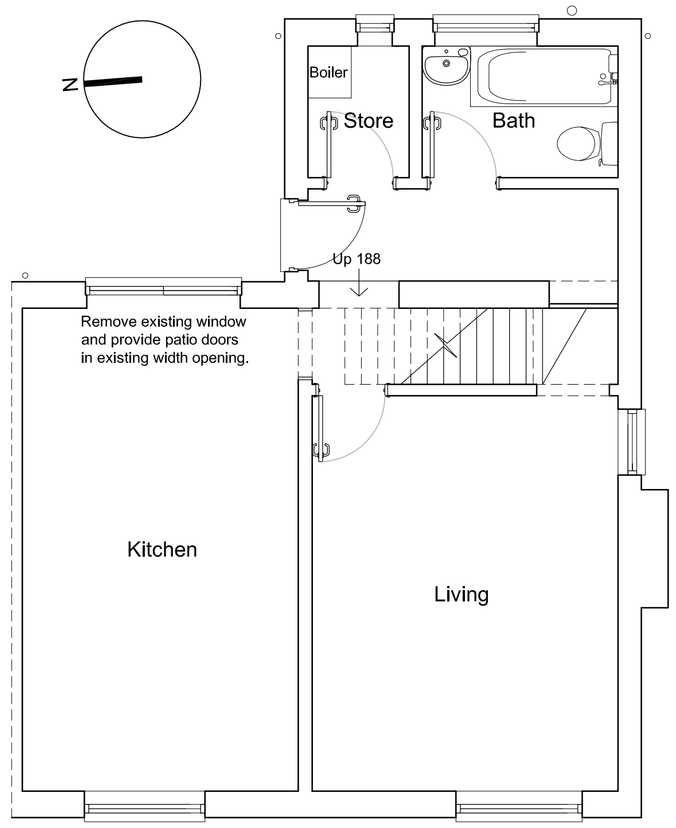


Ground Floor Plan (1:50)

0 1 2 3 4 5m

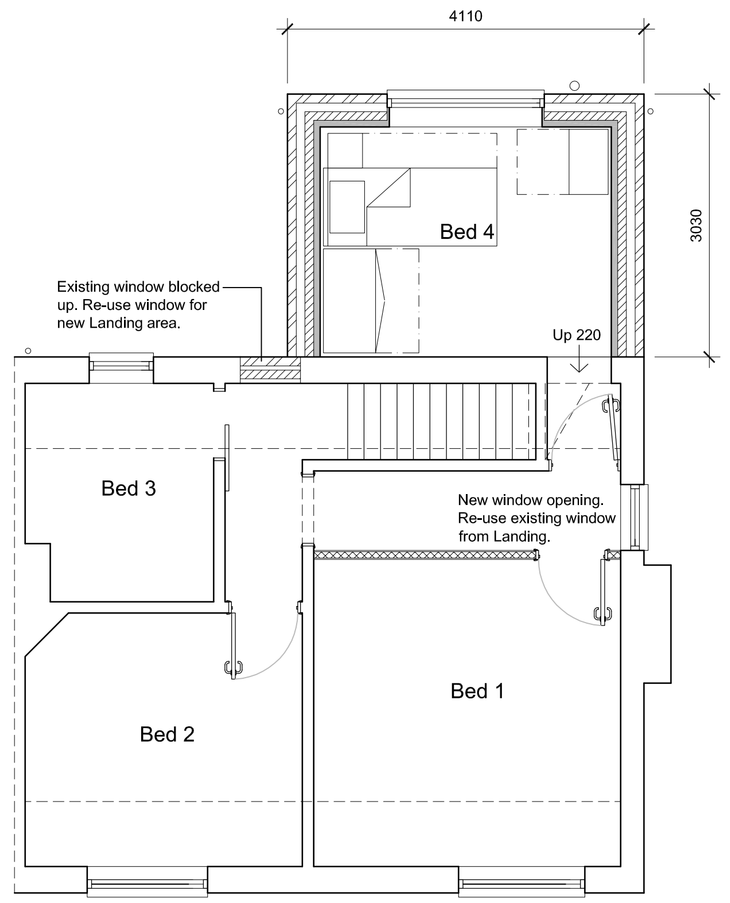


First Floor Plan (1:50)

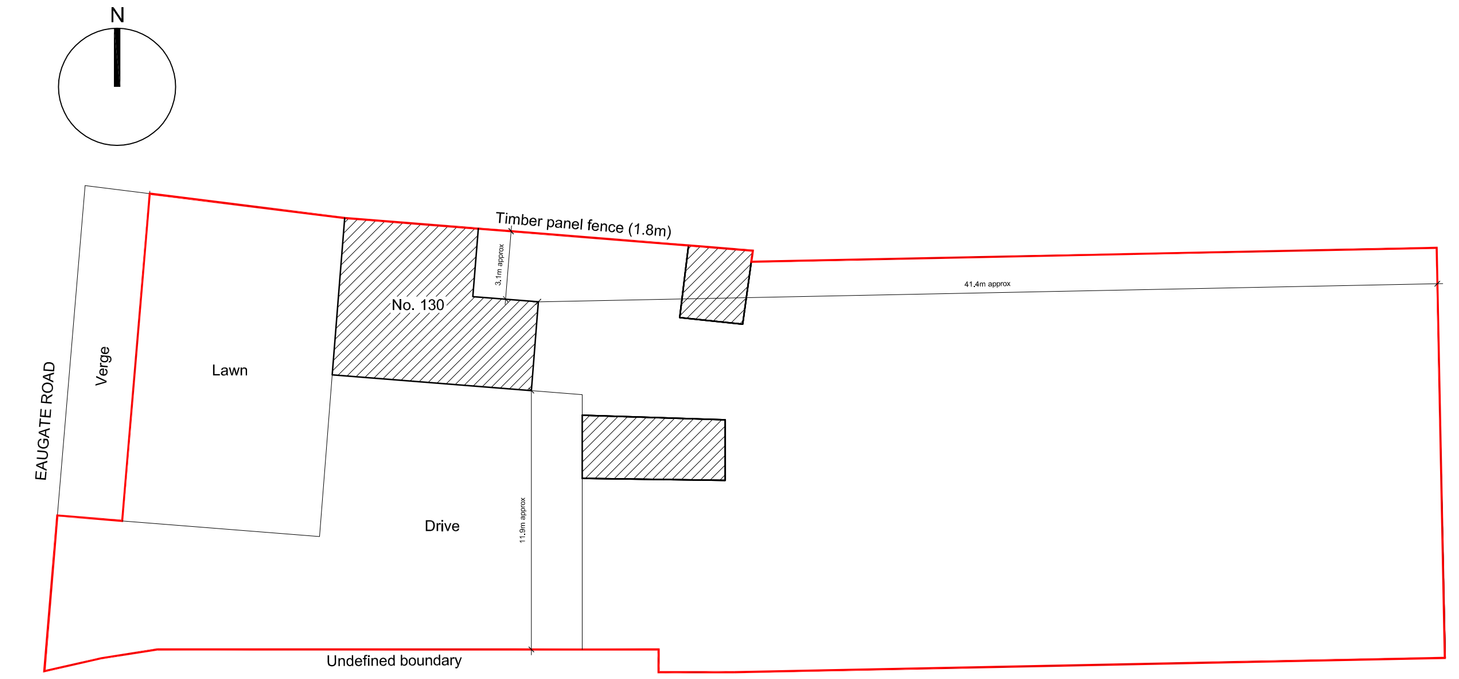

Site Plan (1:200)

0 1 2 3 4 5 10m

PROPOSED

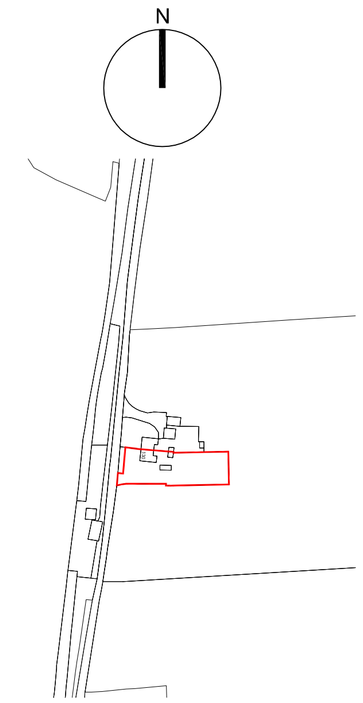

Location Plan (1:2500)

All dimensions to be verified on site by Main Contractor before the start of any shop drawings or work whatsoever either on their own behalf or that of sub-contractors.

Report any discrepancies to the Contract Administrator at once.

This drawing is to be read with all relevant Architect's and Engineer's drawings and other relevant information.

Andrew M Wright Ltd. Registered in England & Wales No. 9399024.
Registered office: 22 Church Street, Holbeach, Spalding, Lincs, PE12 7LL

LEGEND: DO NOT SCALE

Legend to materials:-

1 = Facing brickwork

2 = Facing brickwork to match existing

3 = Roof tiles

4 = Roof tiles as existing (to be salvaged from existing single storey roof when removed)

5 = Upvc fascias

6 = Upvc rainwater goods

7 = Upvc windows

8 = Upvc doors

Revision:	Date:	Description:	Drw:	Chk:
P1	08.02.19	Planning Issue	AMW	AMW
D1	05.02.19	Draft Issue	AMW	AMW

ANDREW M WRIGHT LTD
CHARTERED ARCHITECT

26 Joys Bank, Holbeach St Johns, Spalding, Lincs, PE12 8SD
Telephone: 01406 540573 Mobile: 07940 914778

Project:
130 Eaugate Road
Moulton Eaugate
Spalding
Lincs

Drawing Title:
Plans & Elevations

Client:
Mrs & Mrs Harris

Drawn:	Checked:	Date:	Scale:	Paper Size:
AMW	AMW	05.02.19	As shown	A1

Job No.:	Dwg No.:	Stage:	Revision:
011905	PD01	Planning	P1