
© Design Copyright Reserved. This drawing anc design is the property of Neil Dowlman Architecture Ltd. Written consent must be obtained from Neil Dowlman Architecture Ltd before copying or reproducing this drawing. Do not scale this drawing, use figured dimensions only. Contractors are responsible for taking and checking site and building dimensions before proceeding. Any discrepancy must be reported to Neil Dowlman Architecture Ltd immediately.

REVISION:	DESCRIPTION:	MADE BY:	DATE:

SITE PLAN

SCALE 1:500

1:500 0 2.5 5 10 15 25 m

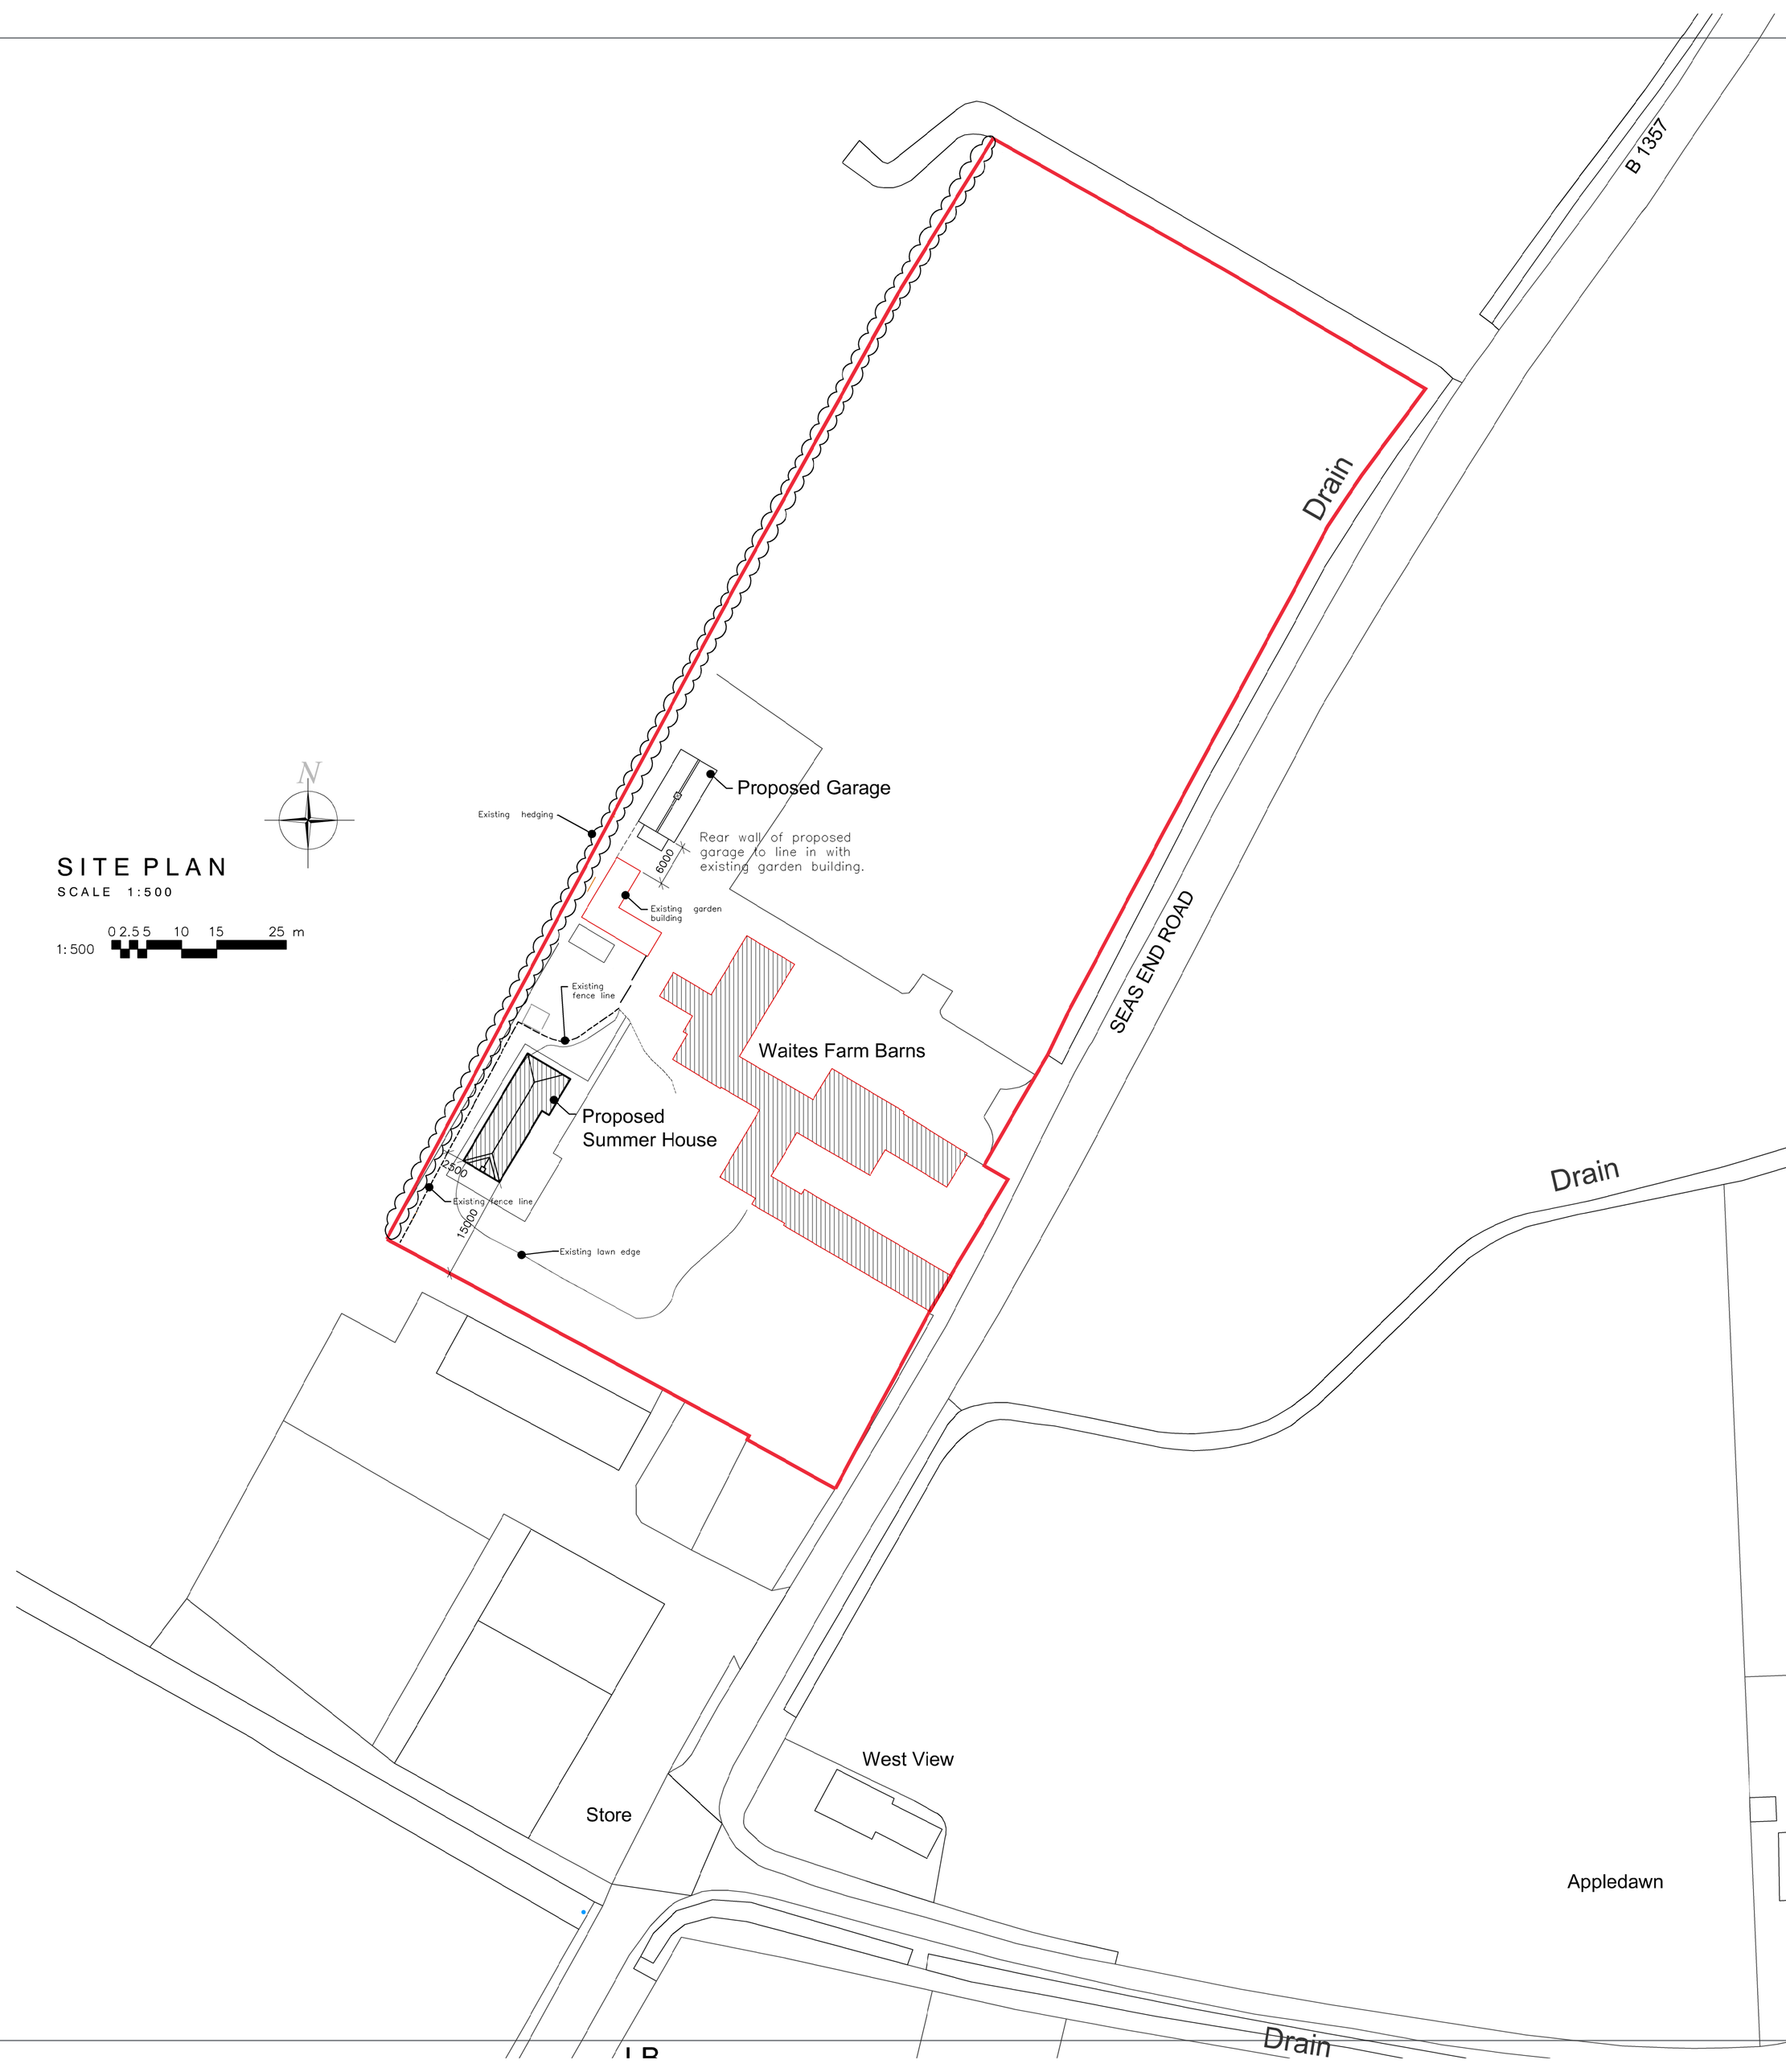

CLIENT:	Smiths Electrical Ltd
PROJECT:	Proposed Summer House
	Waites Barn Seas End Road Spalding PE12 6LD
TITLE:	Site Plan
SCALE:	1:500
REVISION LETTER:	B/3804-5004
DRAWN:	NH
DRAWING NO:	A1
CHECKED:	
ORIGINAL SIZE:	June 2023
DATE:	

Architectural Consultants

BOSTON 12-14 Main Ridge West, Boston PE21 6QQ **t:** (01205) 357 272 **e:** boston@neildowlman-architecture.co.uk
STAMFORD 14 Barn Hill, Stamford PE9 2AE **t:** (01780) 758 522 **e:** stamford@neildowlman-architecture.co.uk
ALFORD* 4-5 Church Street, Alford LN13 9EF **t:** (01507) 463 863 **e:** alford@neildowlman-architecture.co.uk
HORNCASTLE* 28 St Lawrence Street, Horncastle LN9 5DN **t:** (01507) 522 899 **e:** horncastle@neildowlman-architecture.co.uk
LOUTH* 62 Northgate, Louth LN11 0LY **t:** (01507) 601 155 **e:** louth@neildowlman-architecture.co.uk
SKEGNESS *(Satellite Office)* **t:** (01754) 880 080 **e:** skegness@neildowlman-architecture.co.uk
**By appointment only*

www.neildowlman-architecture.co.uk

DOWLMAN
Neil Dowlman Architecture

Planning | Design | Project Management