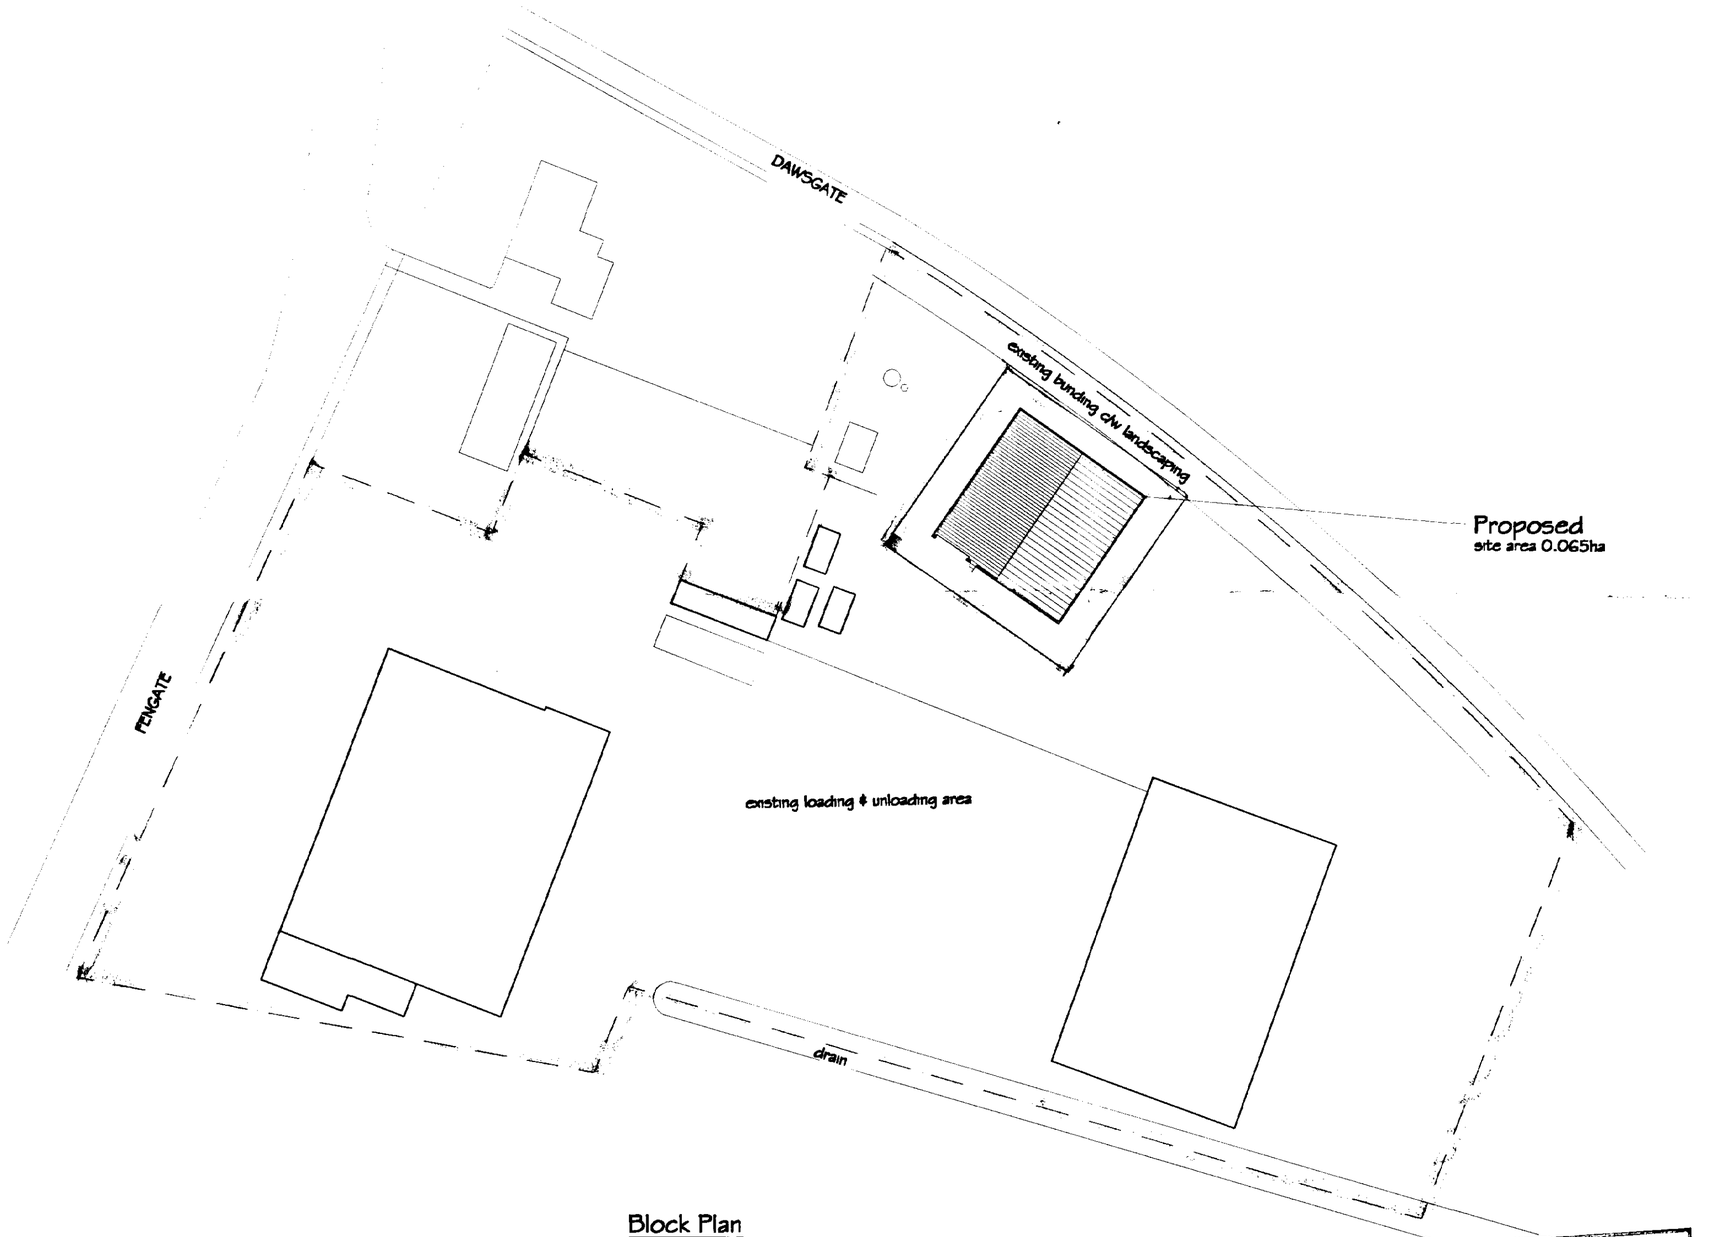


Block Plan

SHDC
Planning & Development
28 MAR 2002
Ref 184/02

DRG No. 1830/GA2

D.A.GREEN & SONS LTD.
WHAPLODE, SPALDING,
LINCS, PE12 6TL.
Tel: 01406 370585.
Fax: 01406 370766.

GENERAL NOTES.

REVISIONS	BY	DATE


DRAWN	MJW	DATE	00/0/01
SCALE	1/500	CHECKED	

PROJECT
Tulipland Potatoes Ltd.,
Fengate,
Moulton Chapel,
Spalding,
Lincs.
PE12 0XL.

DETAILS
Proposed Agricultural Storage Building
Block Plan


GREEN
STRUCTURAL

DRG No. 1830/GA2

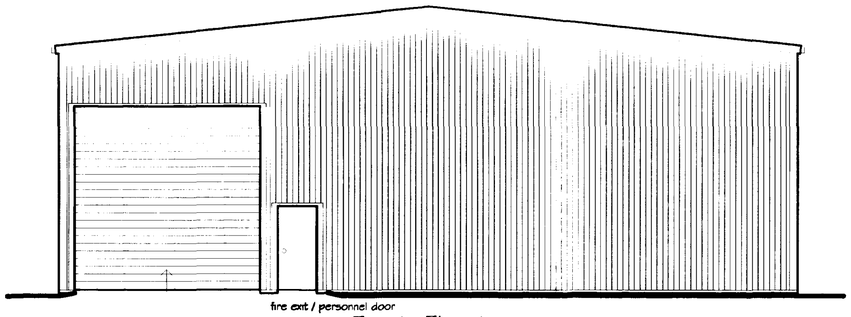


Front Elevation


4500mm x 4500mm electrically operated galvanised roller shutter door. Ensure sloping access up to door to prevent water penetration into the building.

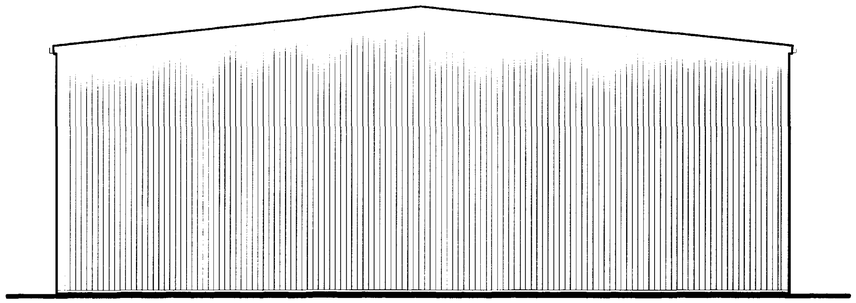


Rear Elevation

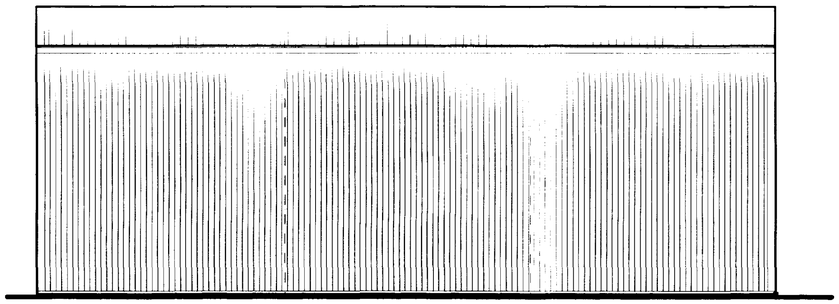

Side Elevations

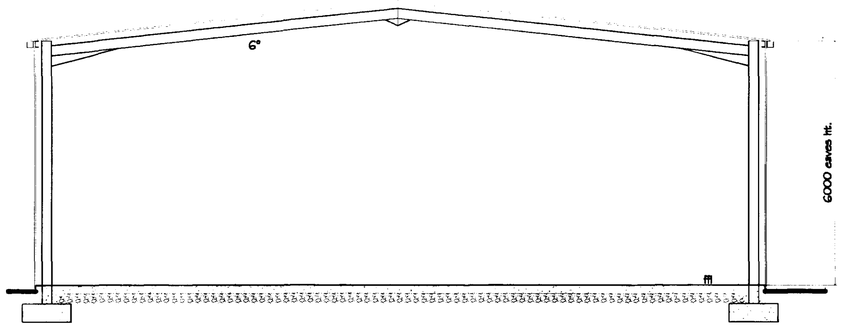

Typical section thro. building

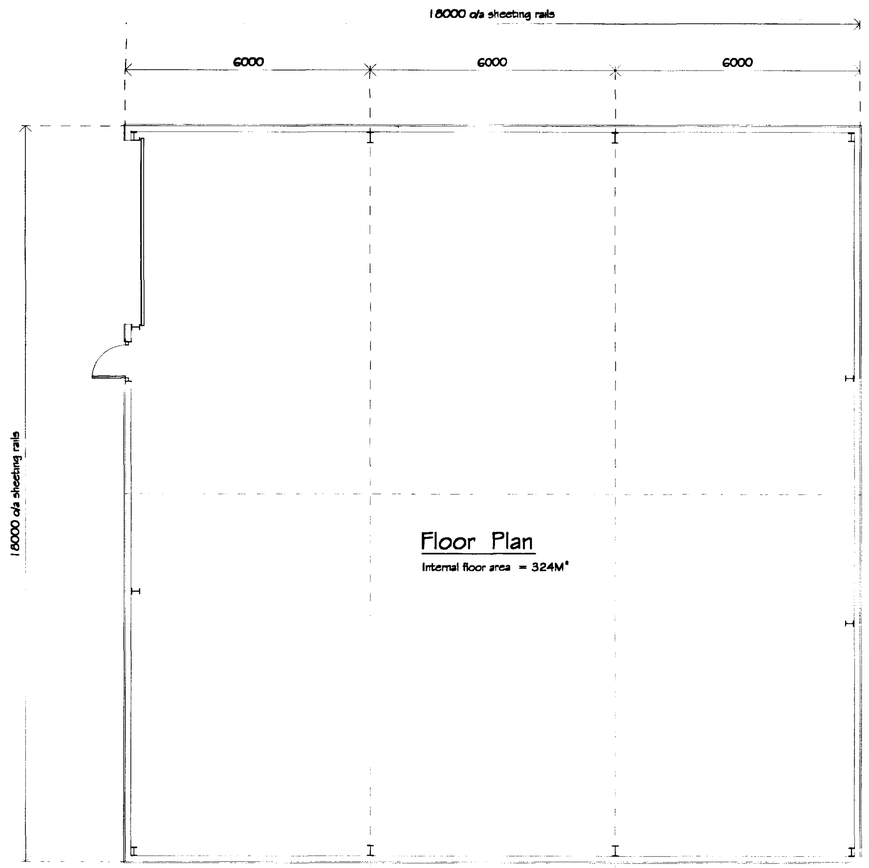

Floor Plan

Internal floor area = 324M²

DRG No. 1830/GA1

D.A.GREEN & SONS LTD.
WHAPLODE, SPALDING,
LINCS, PE12 6TL.
Tel: 01406 370585.
Fax: 01406 370766.

GENERAL NOTES
This drawing is produced only for the purpose of obtaining Planning Approval & does not contain a full specification for the proposed works.It is not to be used for steelwork fabrication purposes etc & all dimns. given are to be checked & confirmed prior to steelwork fabrication.It is the client or their appointed Builder / Contractors responsibility to control workmanship / materials / specification & any variations to the contract ,it is neither practical or reasonable to show all relevant matters on the drawing, the fact that matters are not mentioned does not alleviate the Builder /Contractor from responsibility of non-compliance in carrying out the work. All works & materials to be fitted & installed to the manf. instructions & comply with the manuals, technical requirements, codes of practice & British Standards. All measurements on this drawing are not to be scaled for construction / ordering purposes. All dimn's & set out of the works as shown on the drawing to be checked by the Builder / Contractor prior to the commencement of work & any discrepancies report immediately.

HEALTH & SAFETY
Construction (Design & Management) regs 1994 (CDM).Should the works need to comply with the Construction Design & Management Regulations an independent Planning Supervisor would be regd to co-ordinate the Health & Safety aspects of the project during the construction period from the time of site possession to completion handover to the client. The client is to ensure that the appointed contractor is familiar with & complies with Health & Safety for Building Sites & Work Places.

ROOF CLADDING
Single skin plastic coated galv. steel weathering sheets c/w anti-condensation treatment applied to underside colour : Goosewing Grey BS10A05, fixed in an over purlin position & complete with all necessary matching flashings,fillers & fixings.
no rooflights

RAINWATER GOODS
' Streamline ' type colour coated steel box gutters to all slopes, together with square colour coated steel downpipes to FFL as necessary.

VERTICAL CLADDING
Single skin plastic coated galv. steel weathering sheets colour : Olive Green BS12B27, fixed in an over rail position & complete with all necessary matching flashings,fillers & fixings. to lap ff

SHDC
Planning & Development
28 MAR 2002
Ref 18402

REVISIONS		BY	DATE
DRAWN	MJW	DATE	24/3/02
SCALE	1/75	CHECKED	

PROJECT
Tulipland Potatoes Ltd.,
Fengate,
Moulton Chapel,
Spalding,
Lincs.
PE12 OXL.

DETAILS

Proposed Agricultural Storage Building

GREEN
STRUCTURAL

DRG No. 1830/GA1